






01 West Elevation Proposed Residential Entrance - EXISTING ELEVATION
1:50

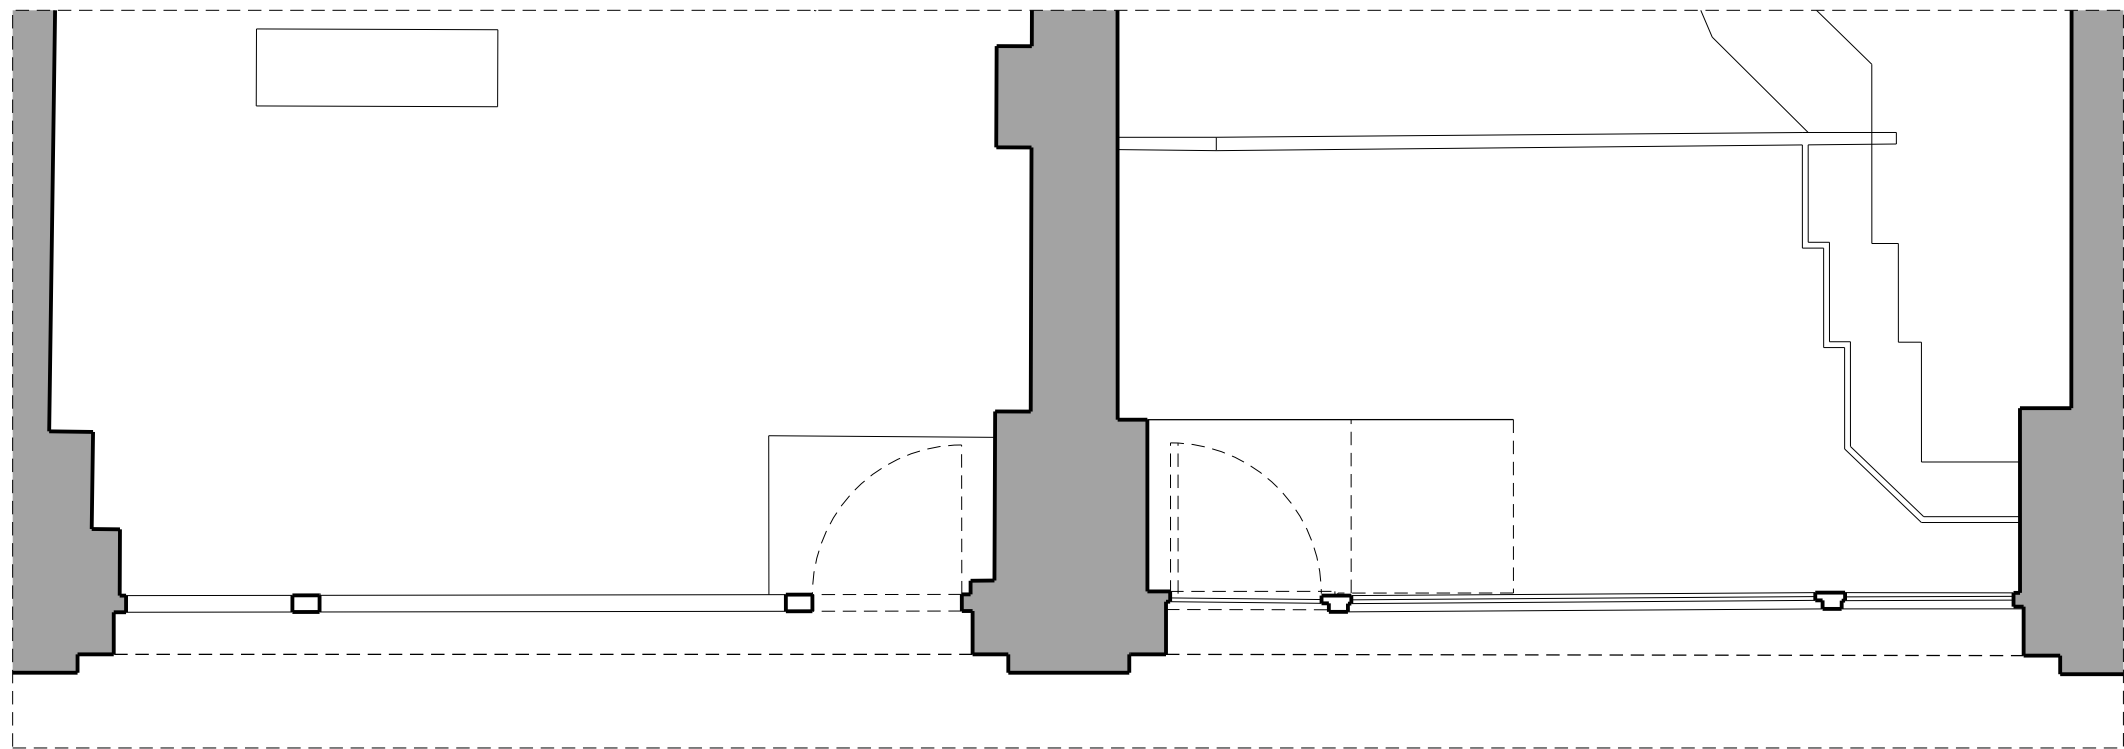

03 West Elevation Proposed Residential Entrance - EXISTING PLAN
1:50

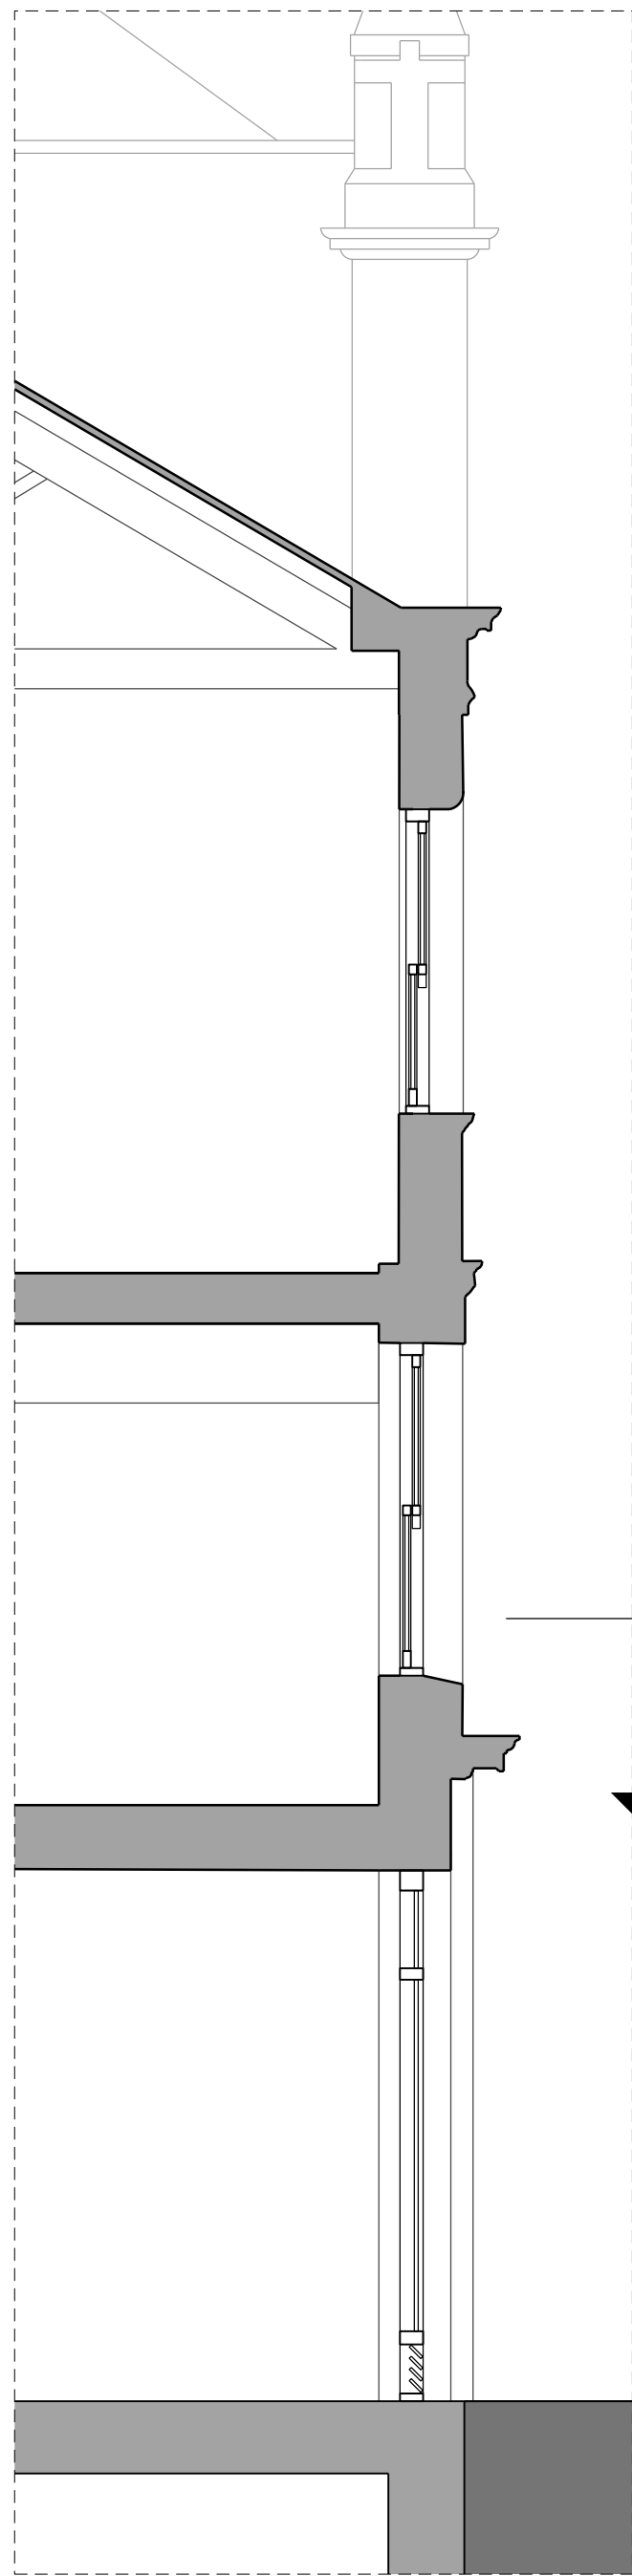

02 West Elevation Proposed Residential Entrance - PROPOSED ELEVATION
1:50

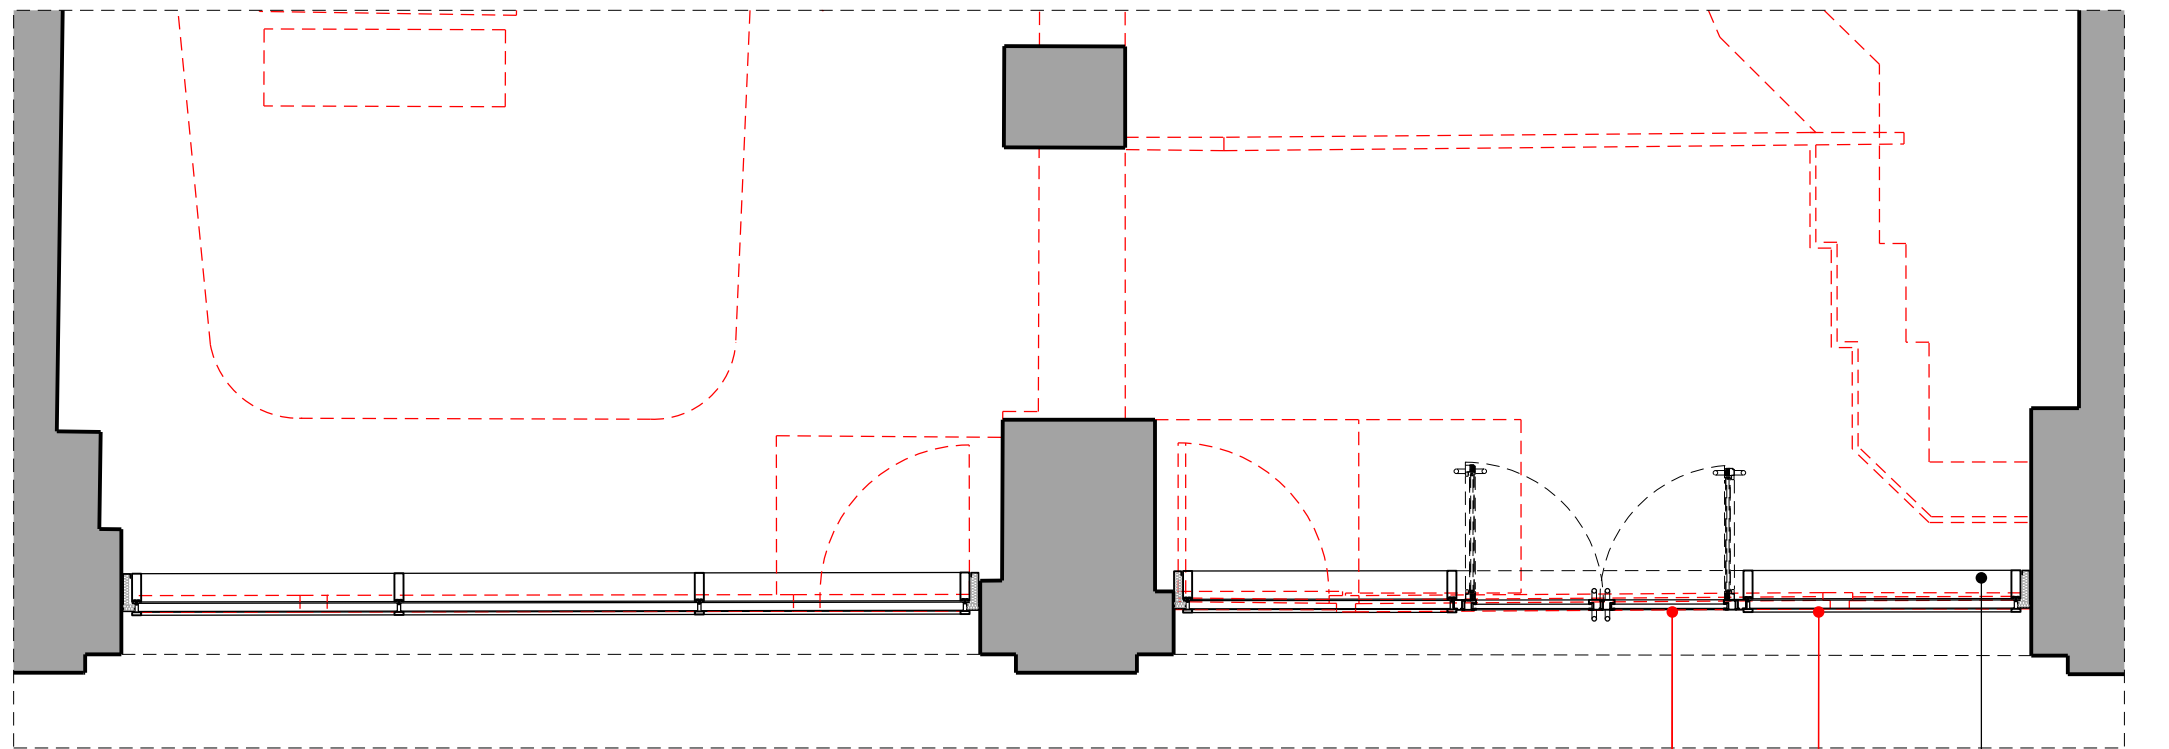

04 West Elevation Proposed Residential Entrance - PROPOSED PLAN
1:50