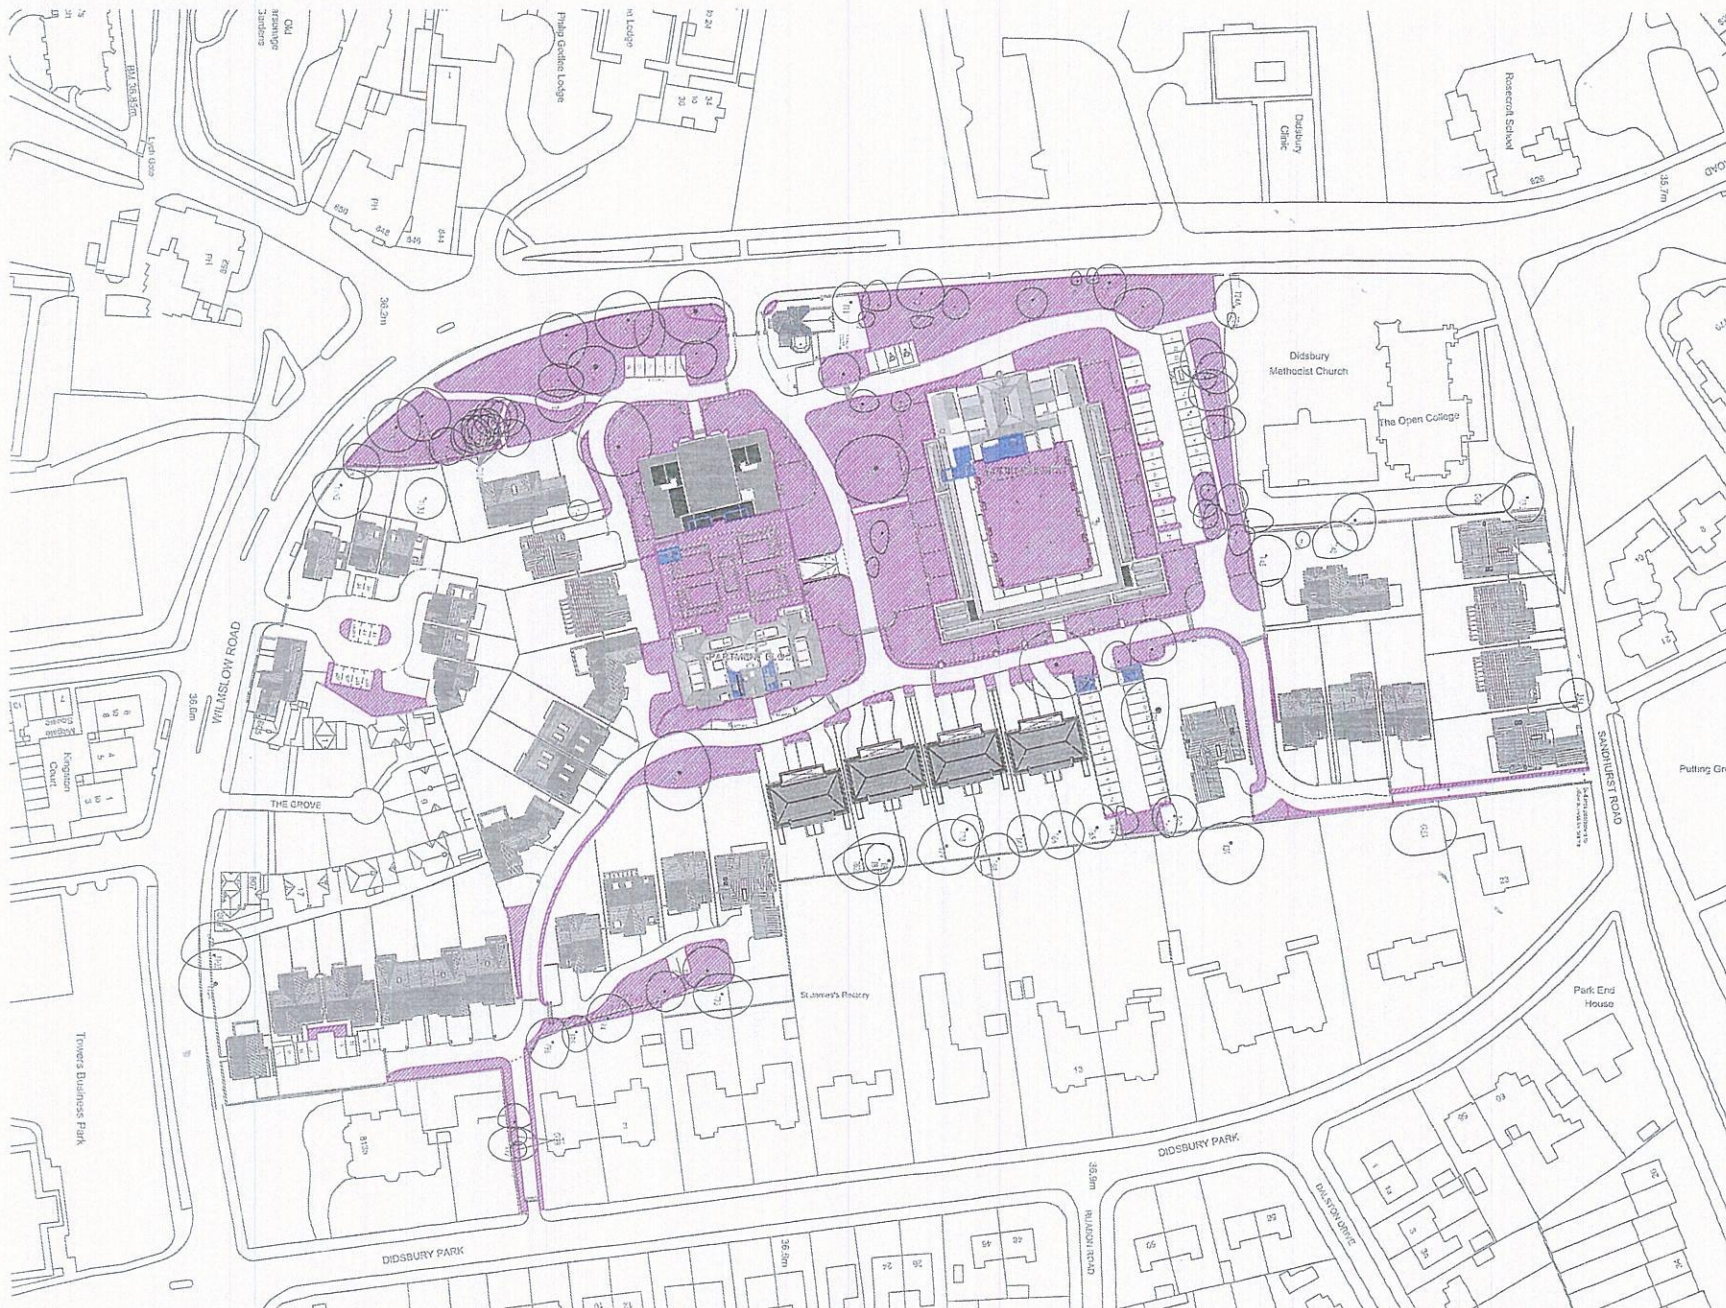


LEGEND:
Denotes Bin Store
& Bike store

WARNING
Critical Dimensions required by Consultants/
Contractors / Subcontractors must not be scaled
from this drawing. Dimensions required are to be
obtained from the drawing office

Didsbury Campus Visual Amenity Plan

105-00 - 6105

Scale 1:1250 @A3 Date 03.08.16
Drawn DT Checked

**MMU-Didsbury Campus,
Wilmslow Road,
Didsbury,
Manchester, M20 2RR**

P.J.Livesey Living Space Ltd
Ashburton Park
Ashburton Road West
Trafford Park
Manchester M17 1AF
Tel : 0161 873 7878
Fax : 0161 848 8671
design@pjlivesey.co.uk

COPYRIGHT
This Drawing may not be used or reproduced in
any way without the written consent of the
P.J.Livesey Group Limited

The P. J. Livesey Group Ltd

Scale 1:1250

0m 50m 100m