

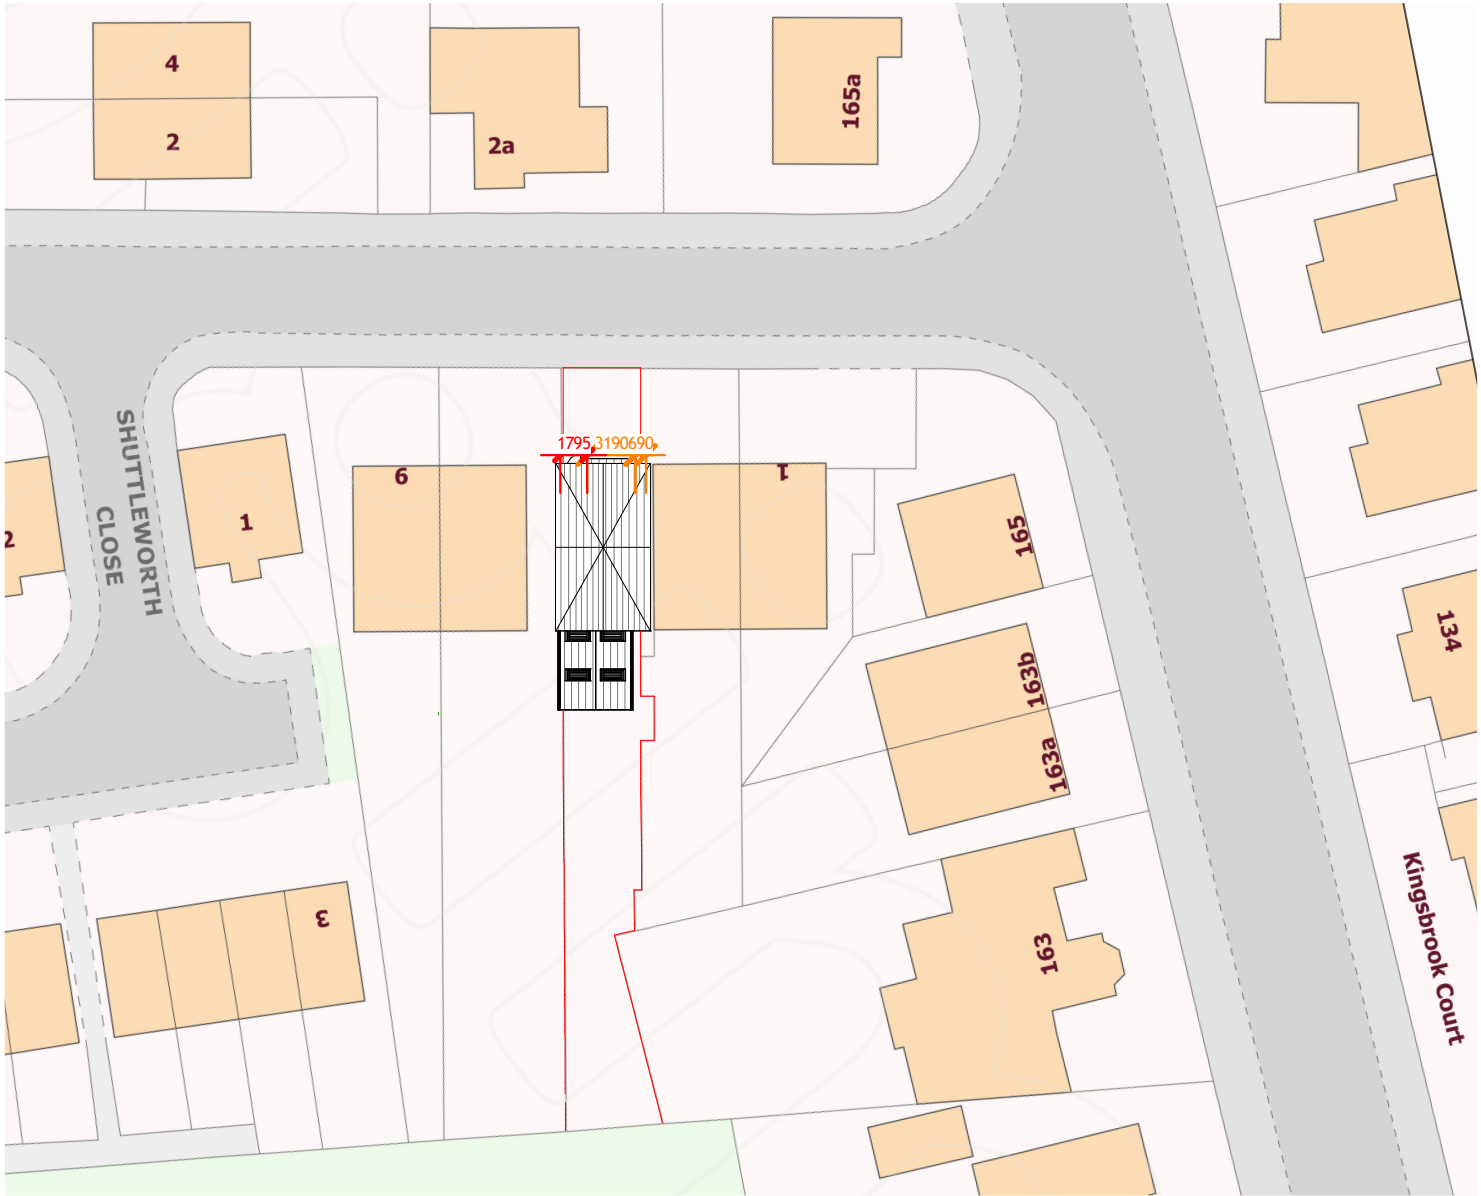
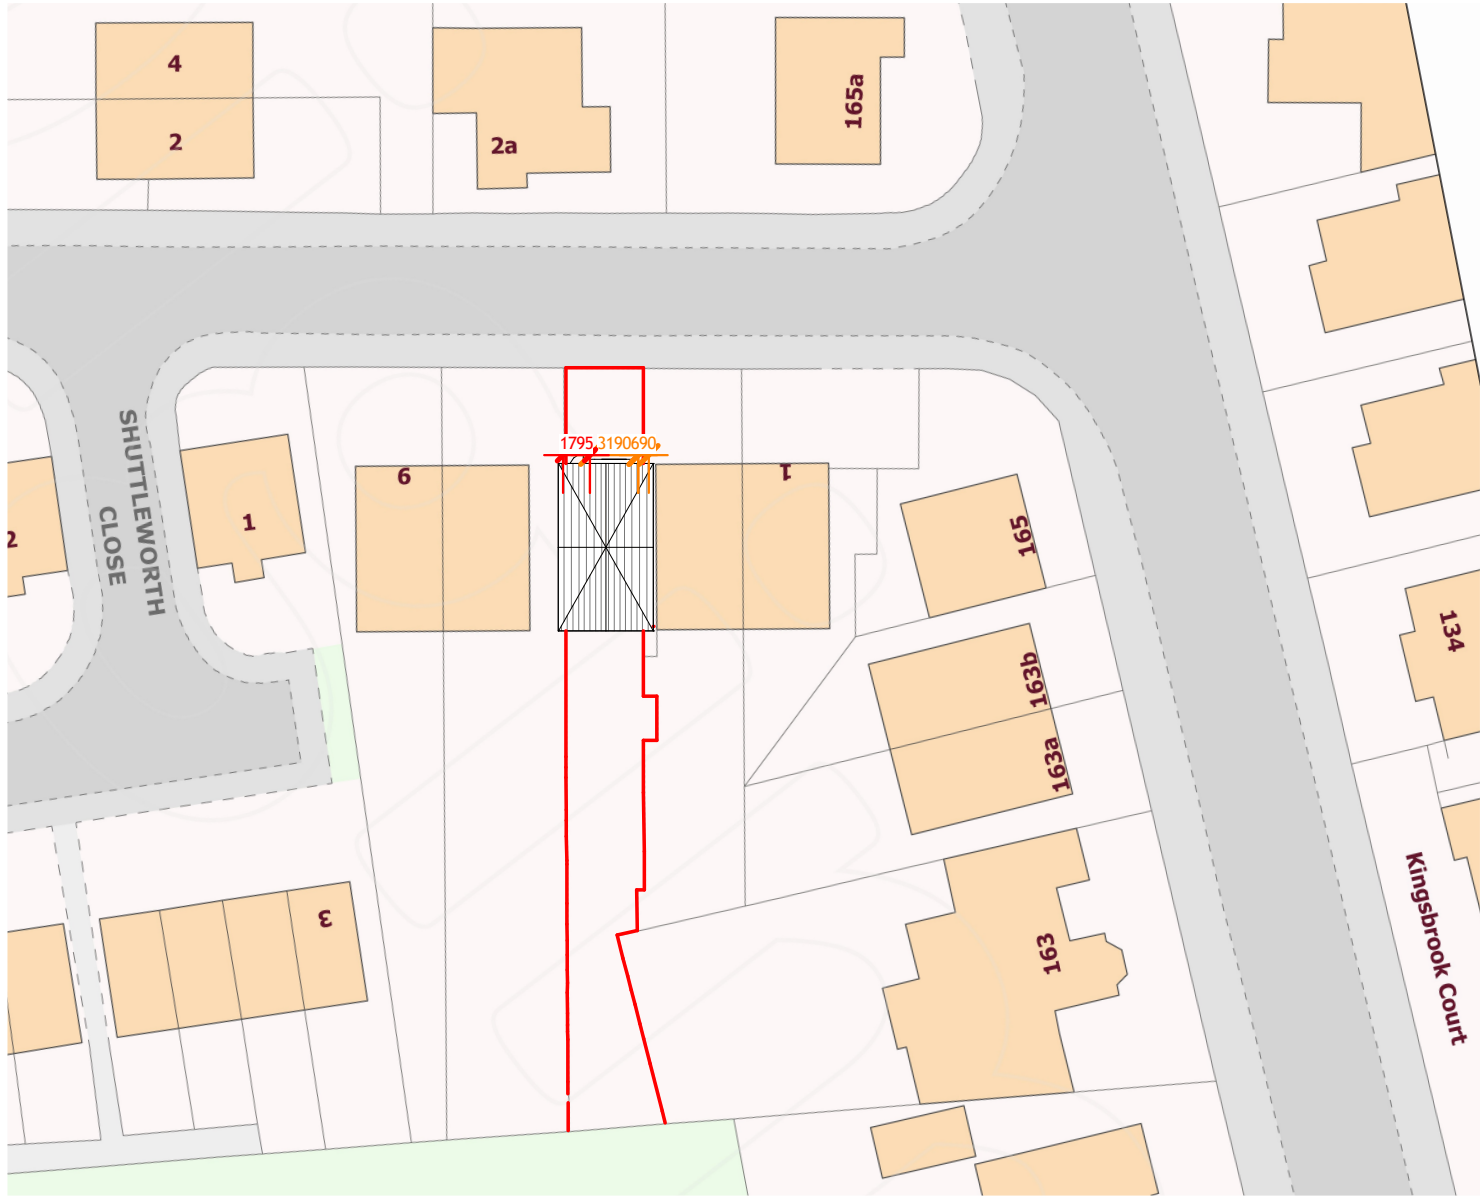


This drawing is the copyright of LDM Deisgn.
All dimensions to be checked on site.
Do not scale.
All levels to be checked on site and refer to Ordnance Survey Datum Newlyn
unless alternative datum given.
All errors and omissions to be reported to the Architect prior to
commencement.
This drawing must be read in conjunction with the relevant specification
clauses.
This drawing must not be used on site unless issued for construction.

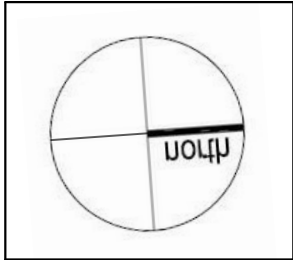

1 Site existing
1 : 500

2 Site existing
1 : 500

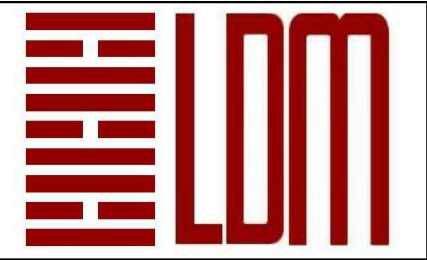

LDM Design

PROJECT
5 Nettleford Road, Manchester, M16 8NL

SHEET
Existing & Proposed Block Plans

CLIENT
Mr. Haihong Zhou

Scale (@ A3)
1 : 500

Drawn by
JG

Checked by
KK

DRAWING NUMBER

PS521

REV

1