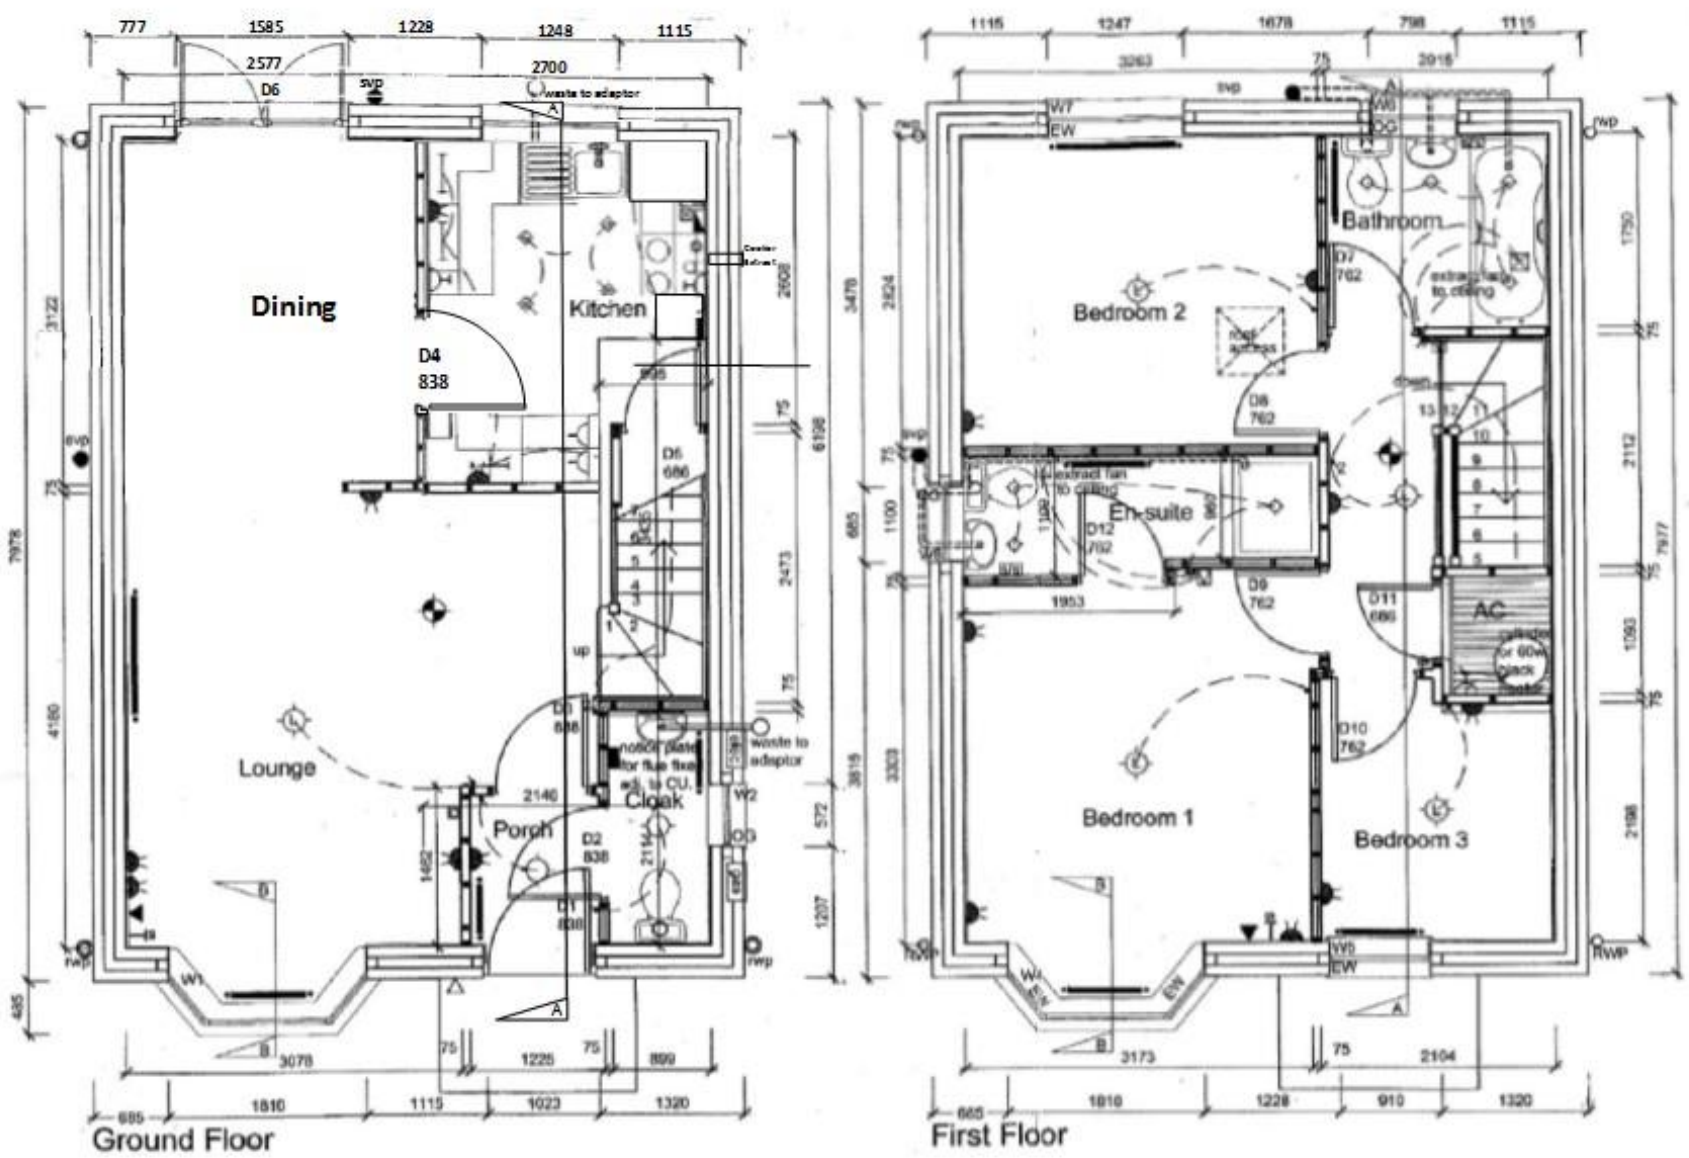

Electrical Schedule

- Light switch
- 2 way light switch
- Single socket
- Double socket
- Fuse spur

(Top of wall switches to be fitted 1200mm from FFL.)

(Bottom line of sockets, TV and BT points to be 450mm AFFL. Except in kitchen over worktops.)

- Socket outlet under w/t
- TV socket (Satellite TV socket)
- Central heating thermostat
- Central heating programmer (unless integeral with boiler)
- Immersion/black heater switch
- Shaver socket
- B.T. incoming position
- B.T. internal position
- Consumer unit
- Cooker outlet inc. 13amp integral socket.
- Gas point
- Immersion heater
- Interlinked smoke detectors
- Low energy efficient light fitting
- Isolator switch min 2m AFFI except in kitchen over worktop
- Radiator
- Pelmet lights

Title	Scale	Site
Plans	1:50@A3	Adjacent to 200 Blackley New Road
	Date	Manchester
Applied by: Dr. Thafer Sulaiman	29/7/2019	