



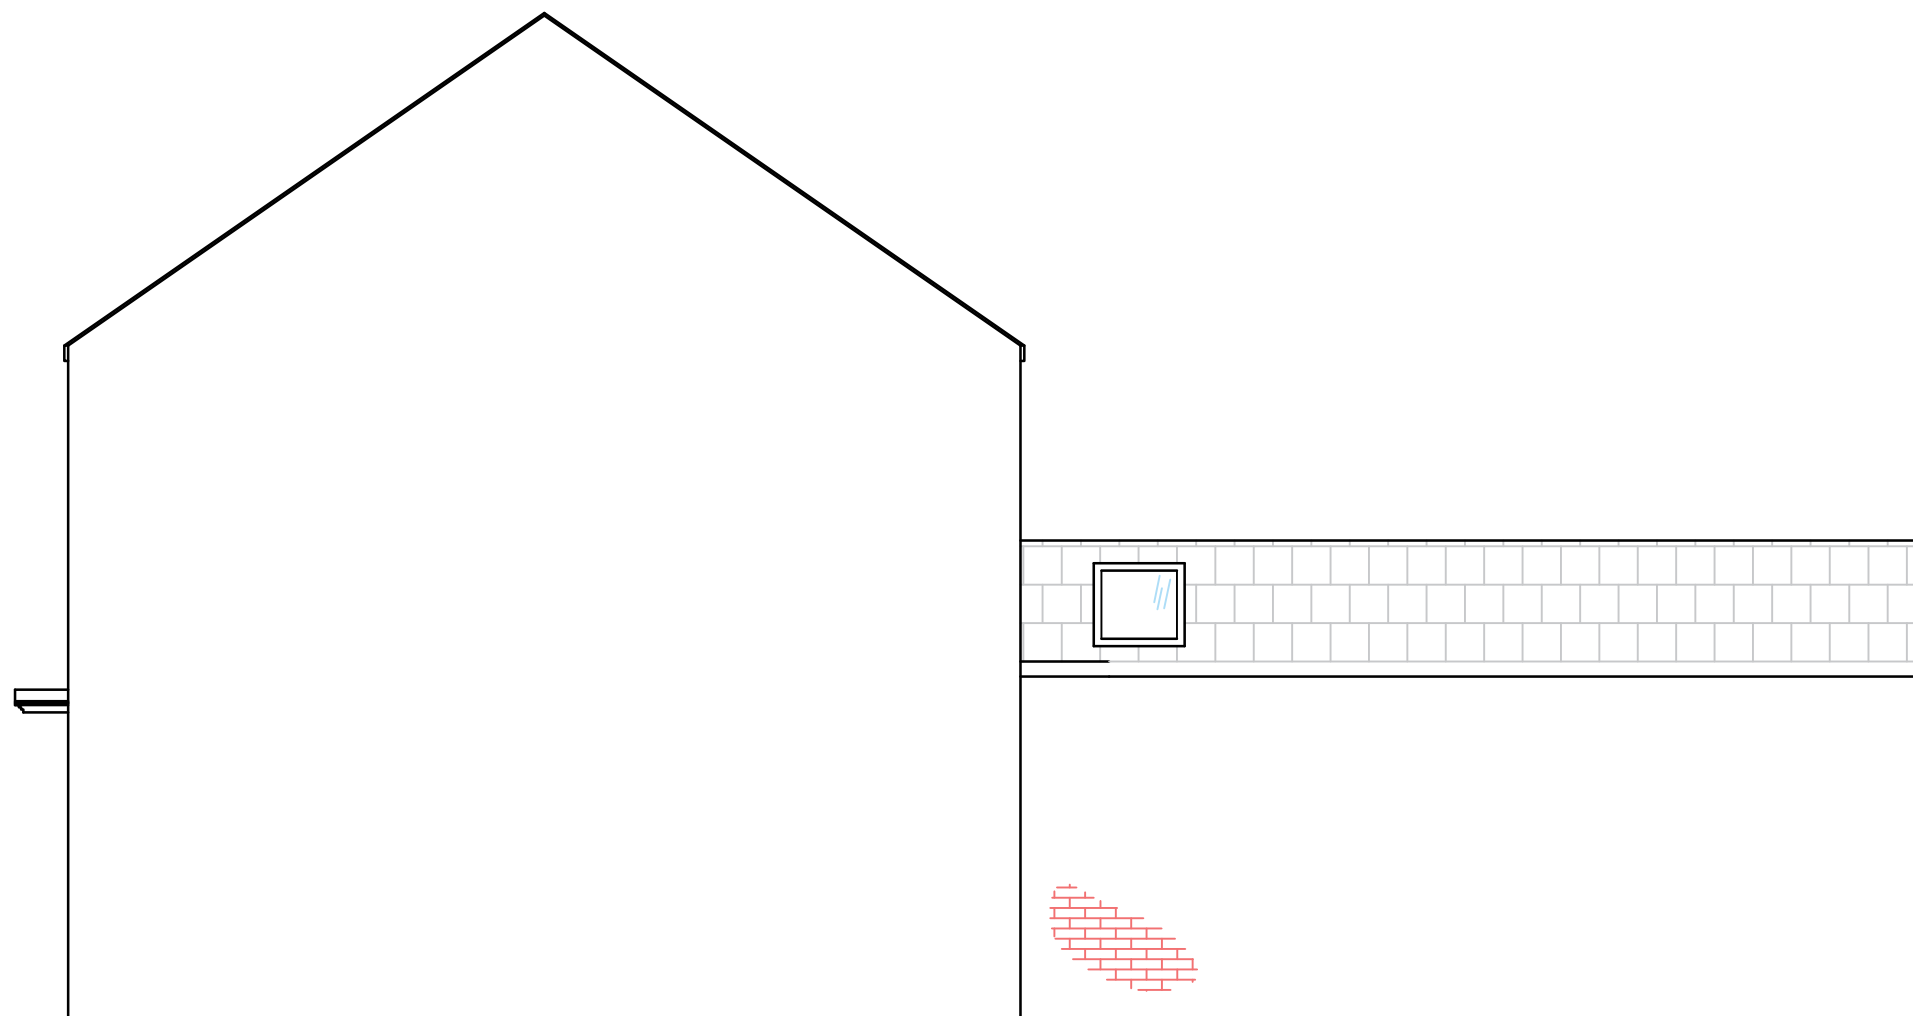

Proposed Side Elevation
(from No. 6)

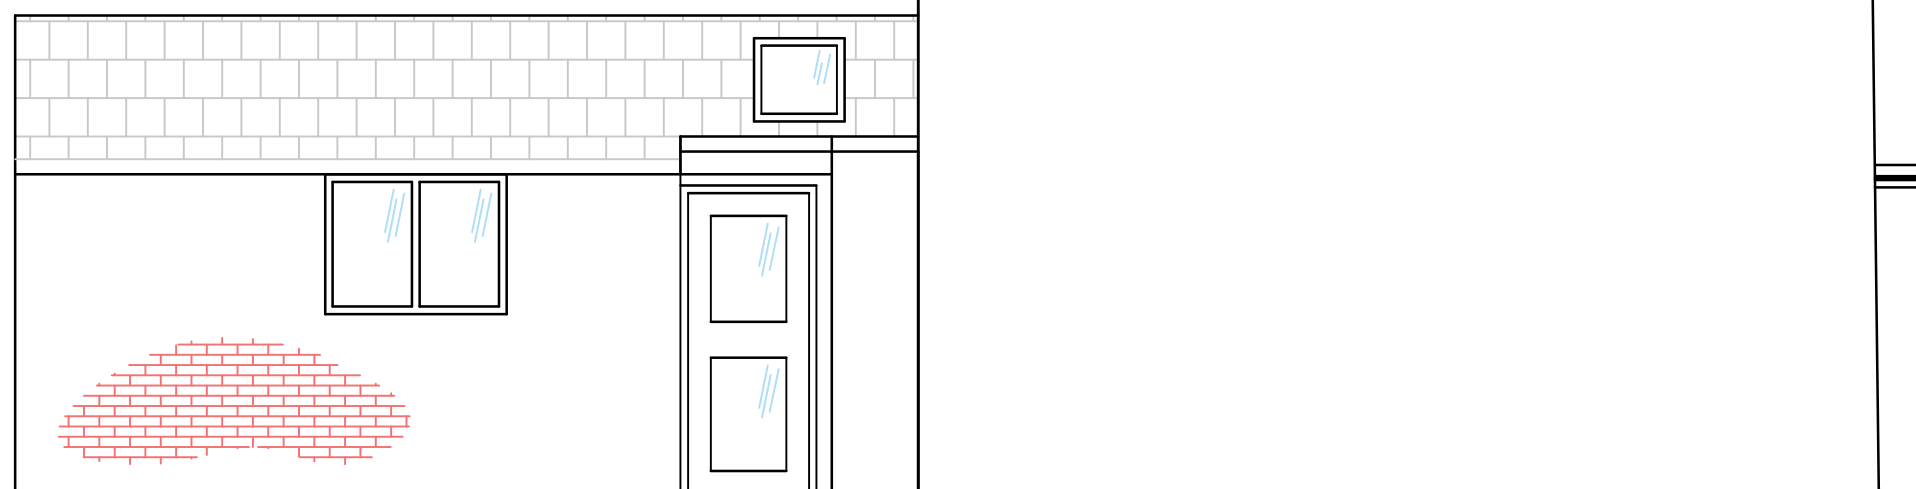

Proposed Side Elevation
(from No. 10)