



SHIP CANAL HOUSE, 9TH FLOOR

CEILING DETAILS


This drawing is the property of **bluesky** Design and must not be copied or otherwise reproduced. All dimensions must be checked on site before commencing work. This drawing was produced using AutoCAD 2019.

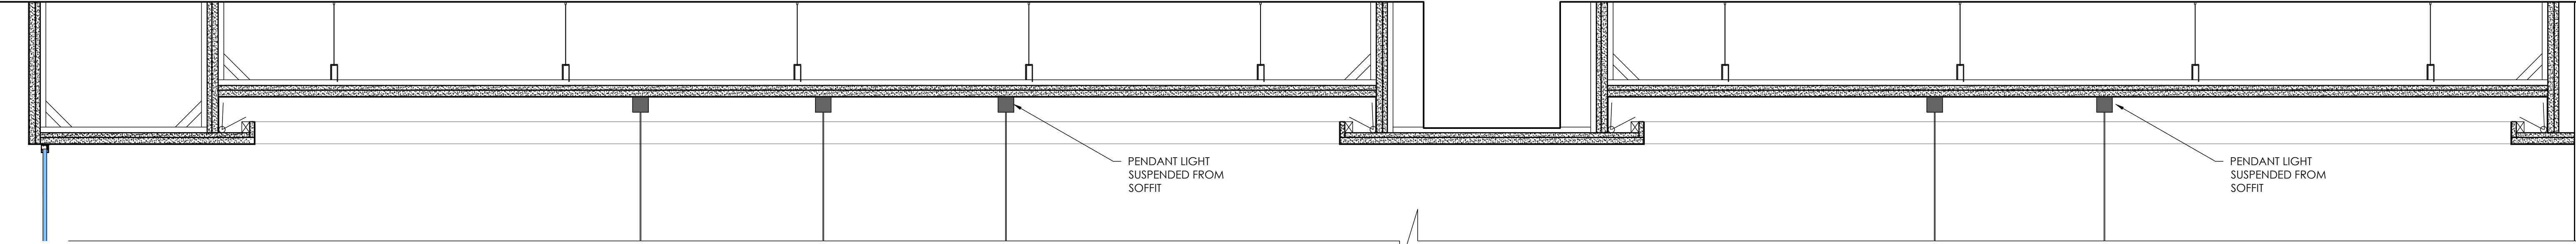


CEILING DETAIL 1 - SECTION SCALE 1:10

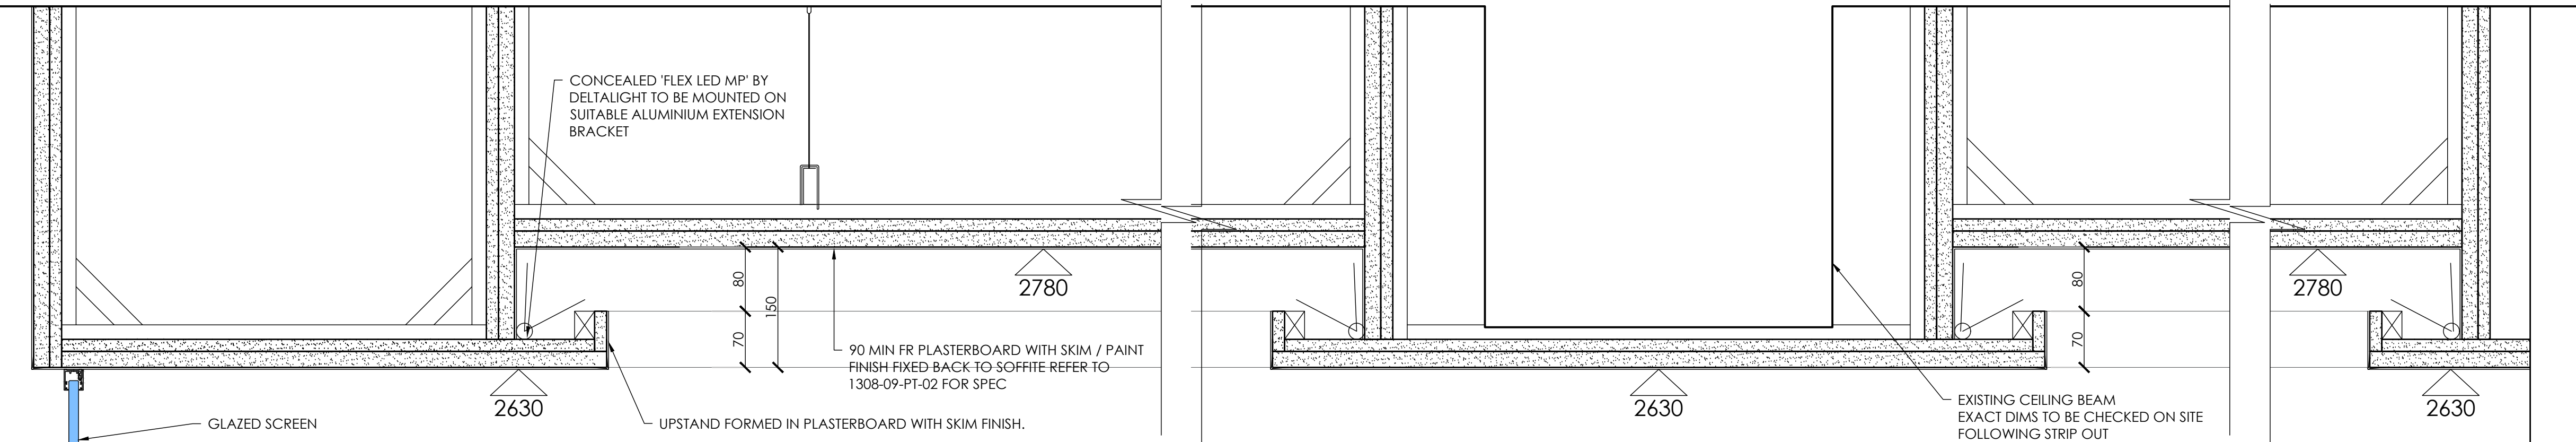


CEILING DETAIL 1 - SECTION SCALE 1:5

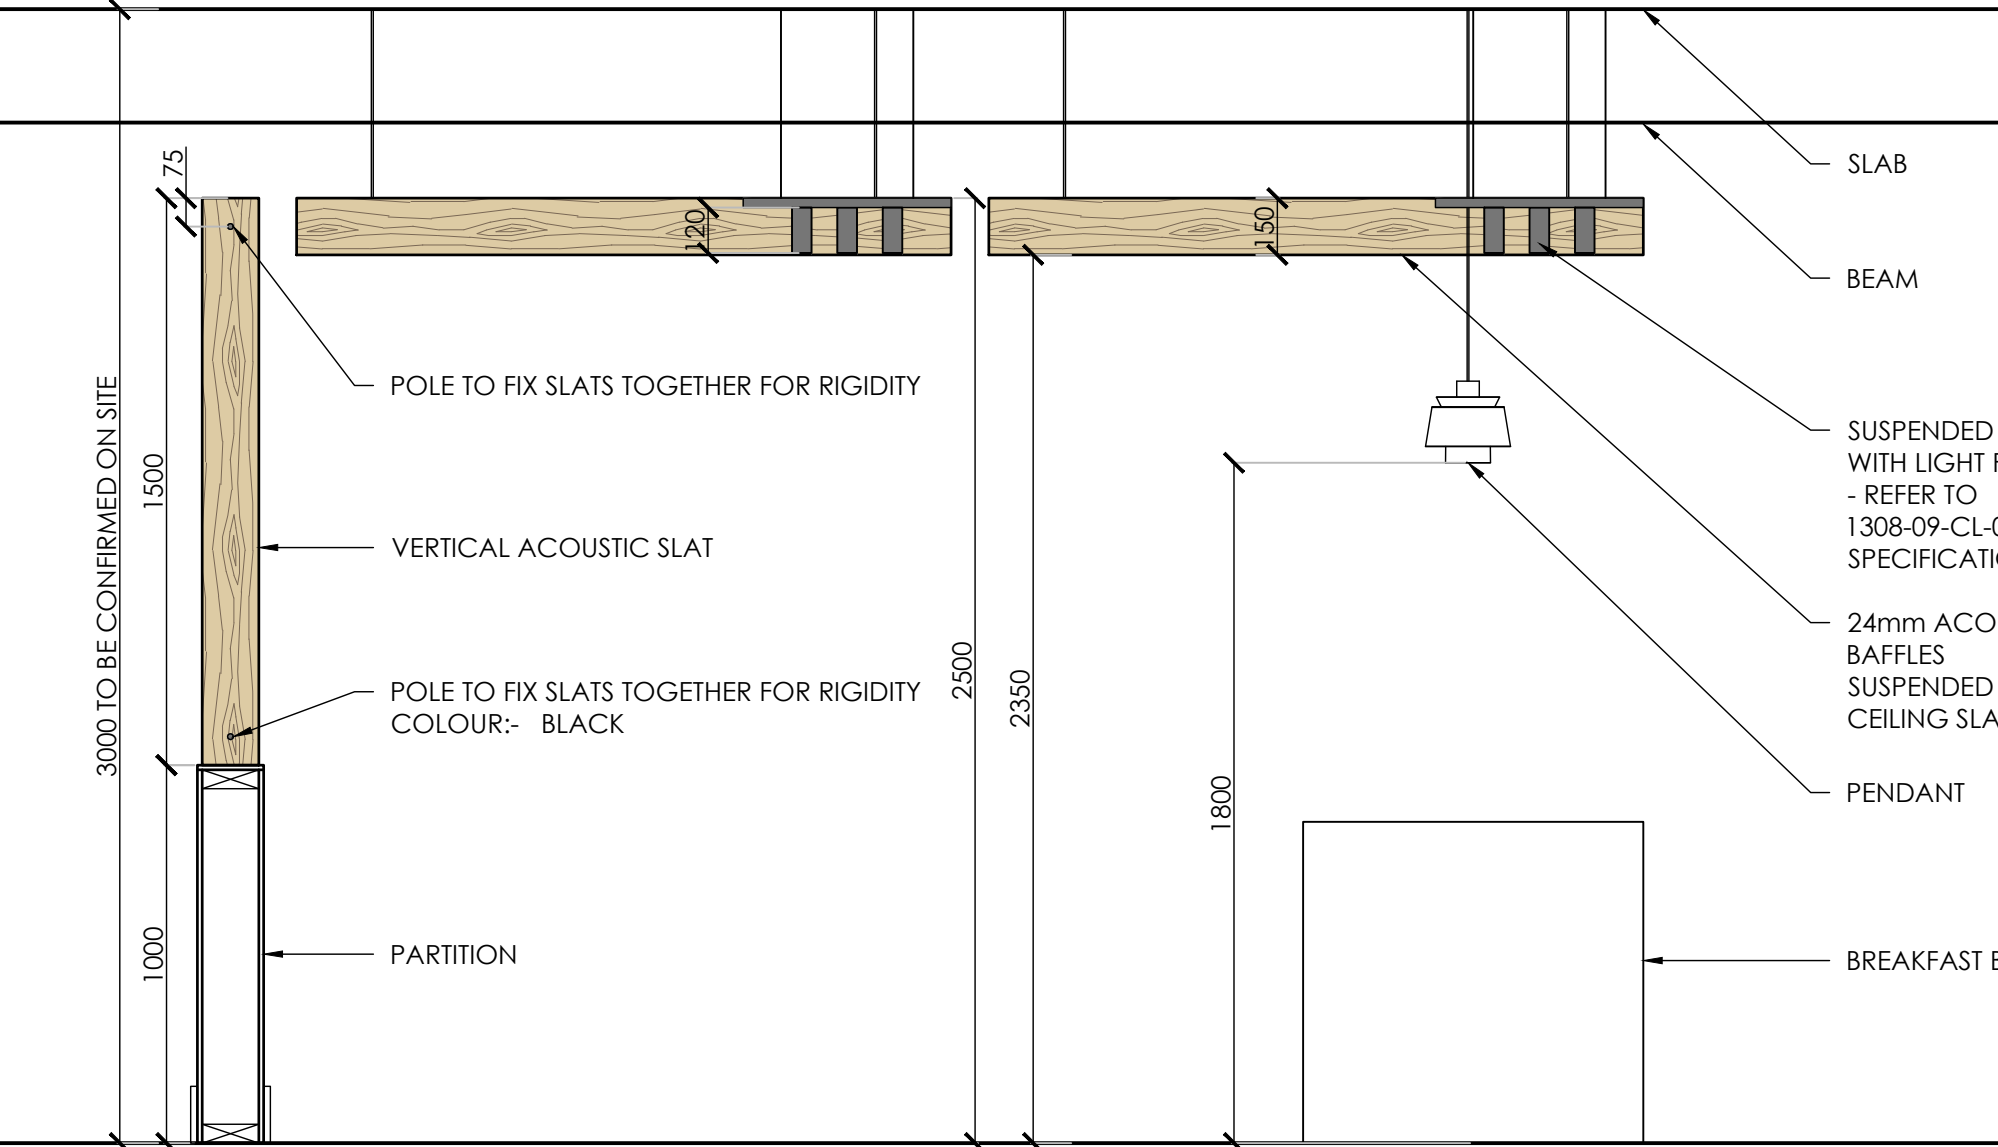


CEILING DETAIL 2 - ELEVATION A-A SCALE 1:20

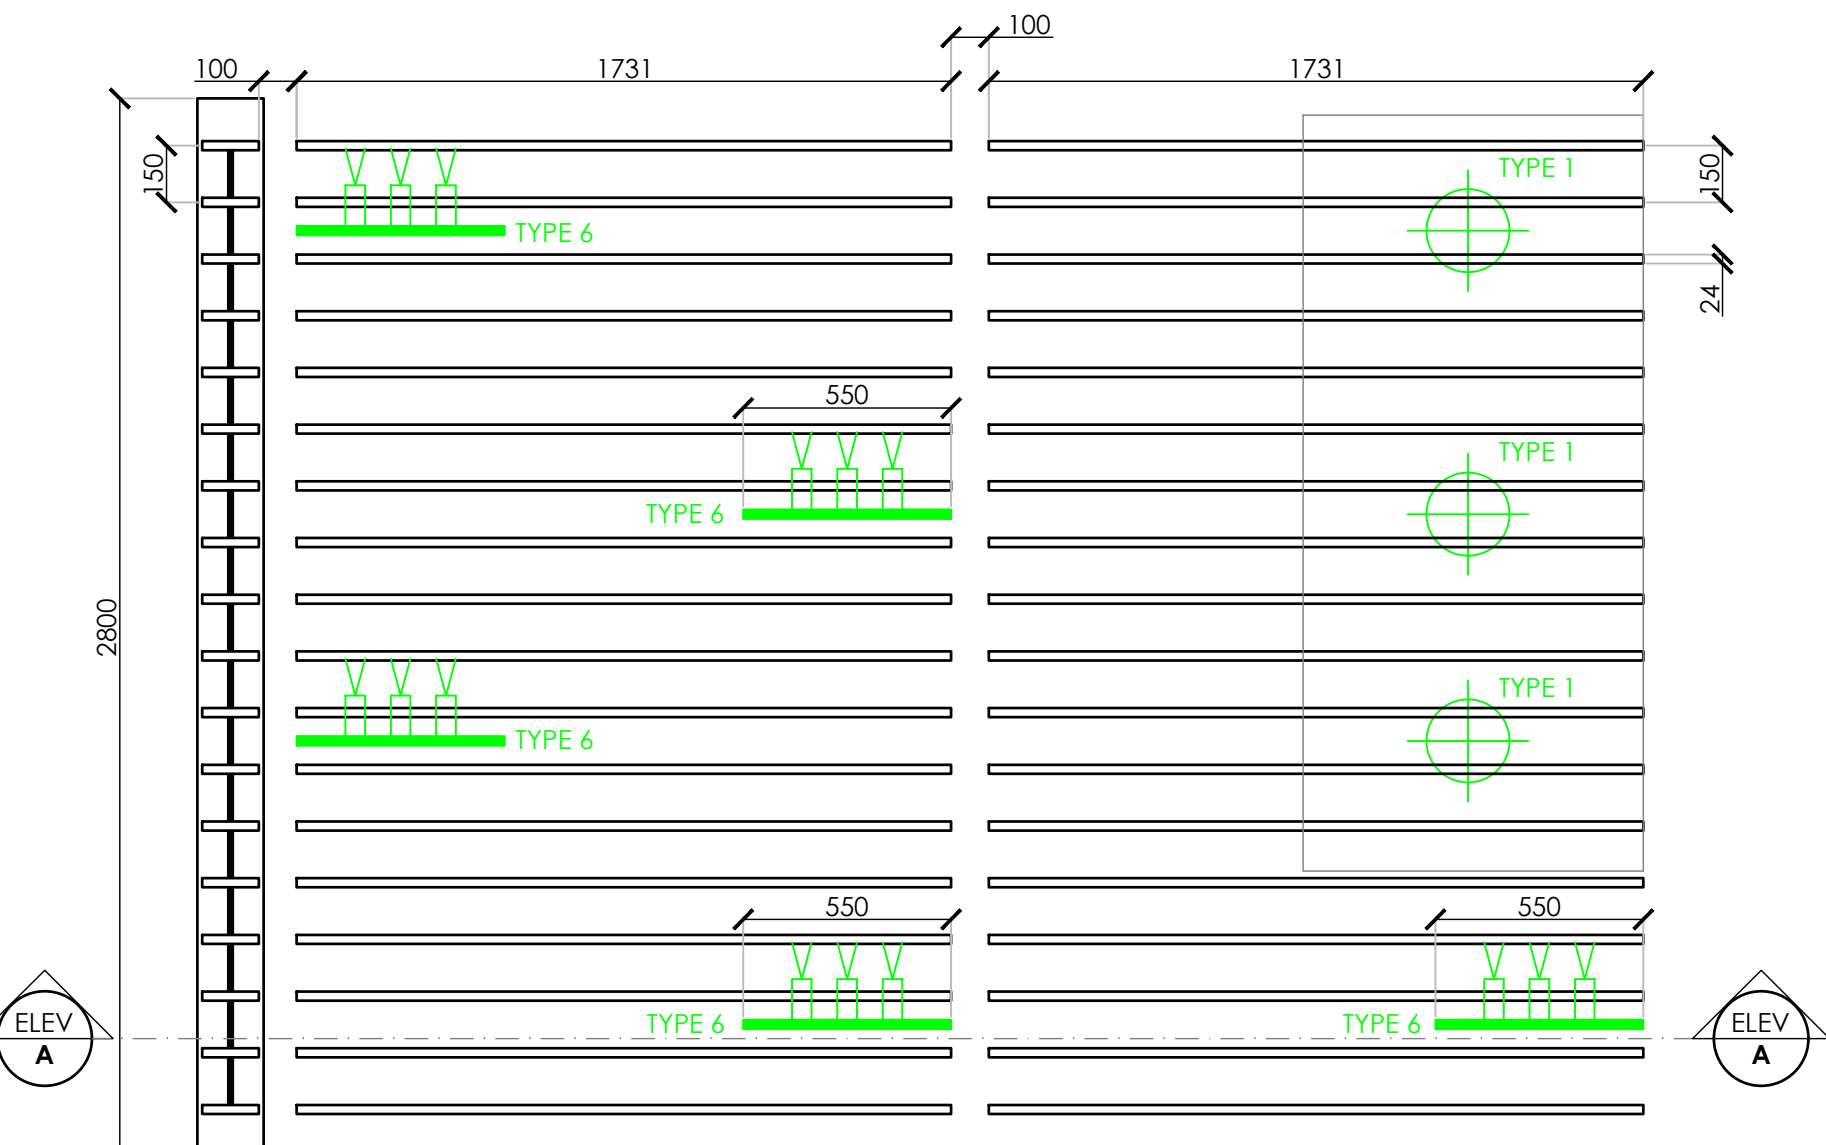

CEILING DETAIL 2 - PLAN SCALE 1:20

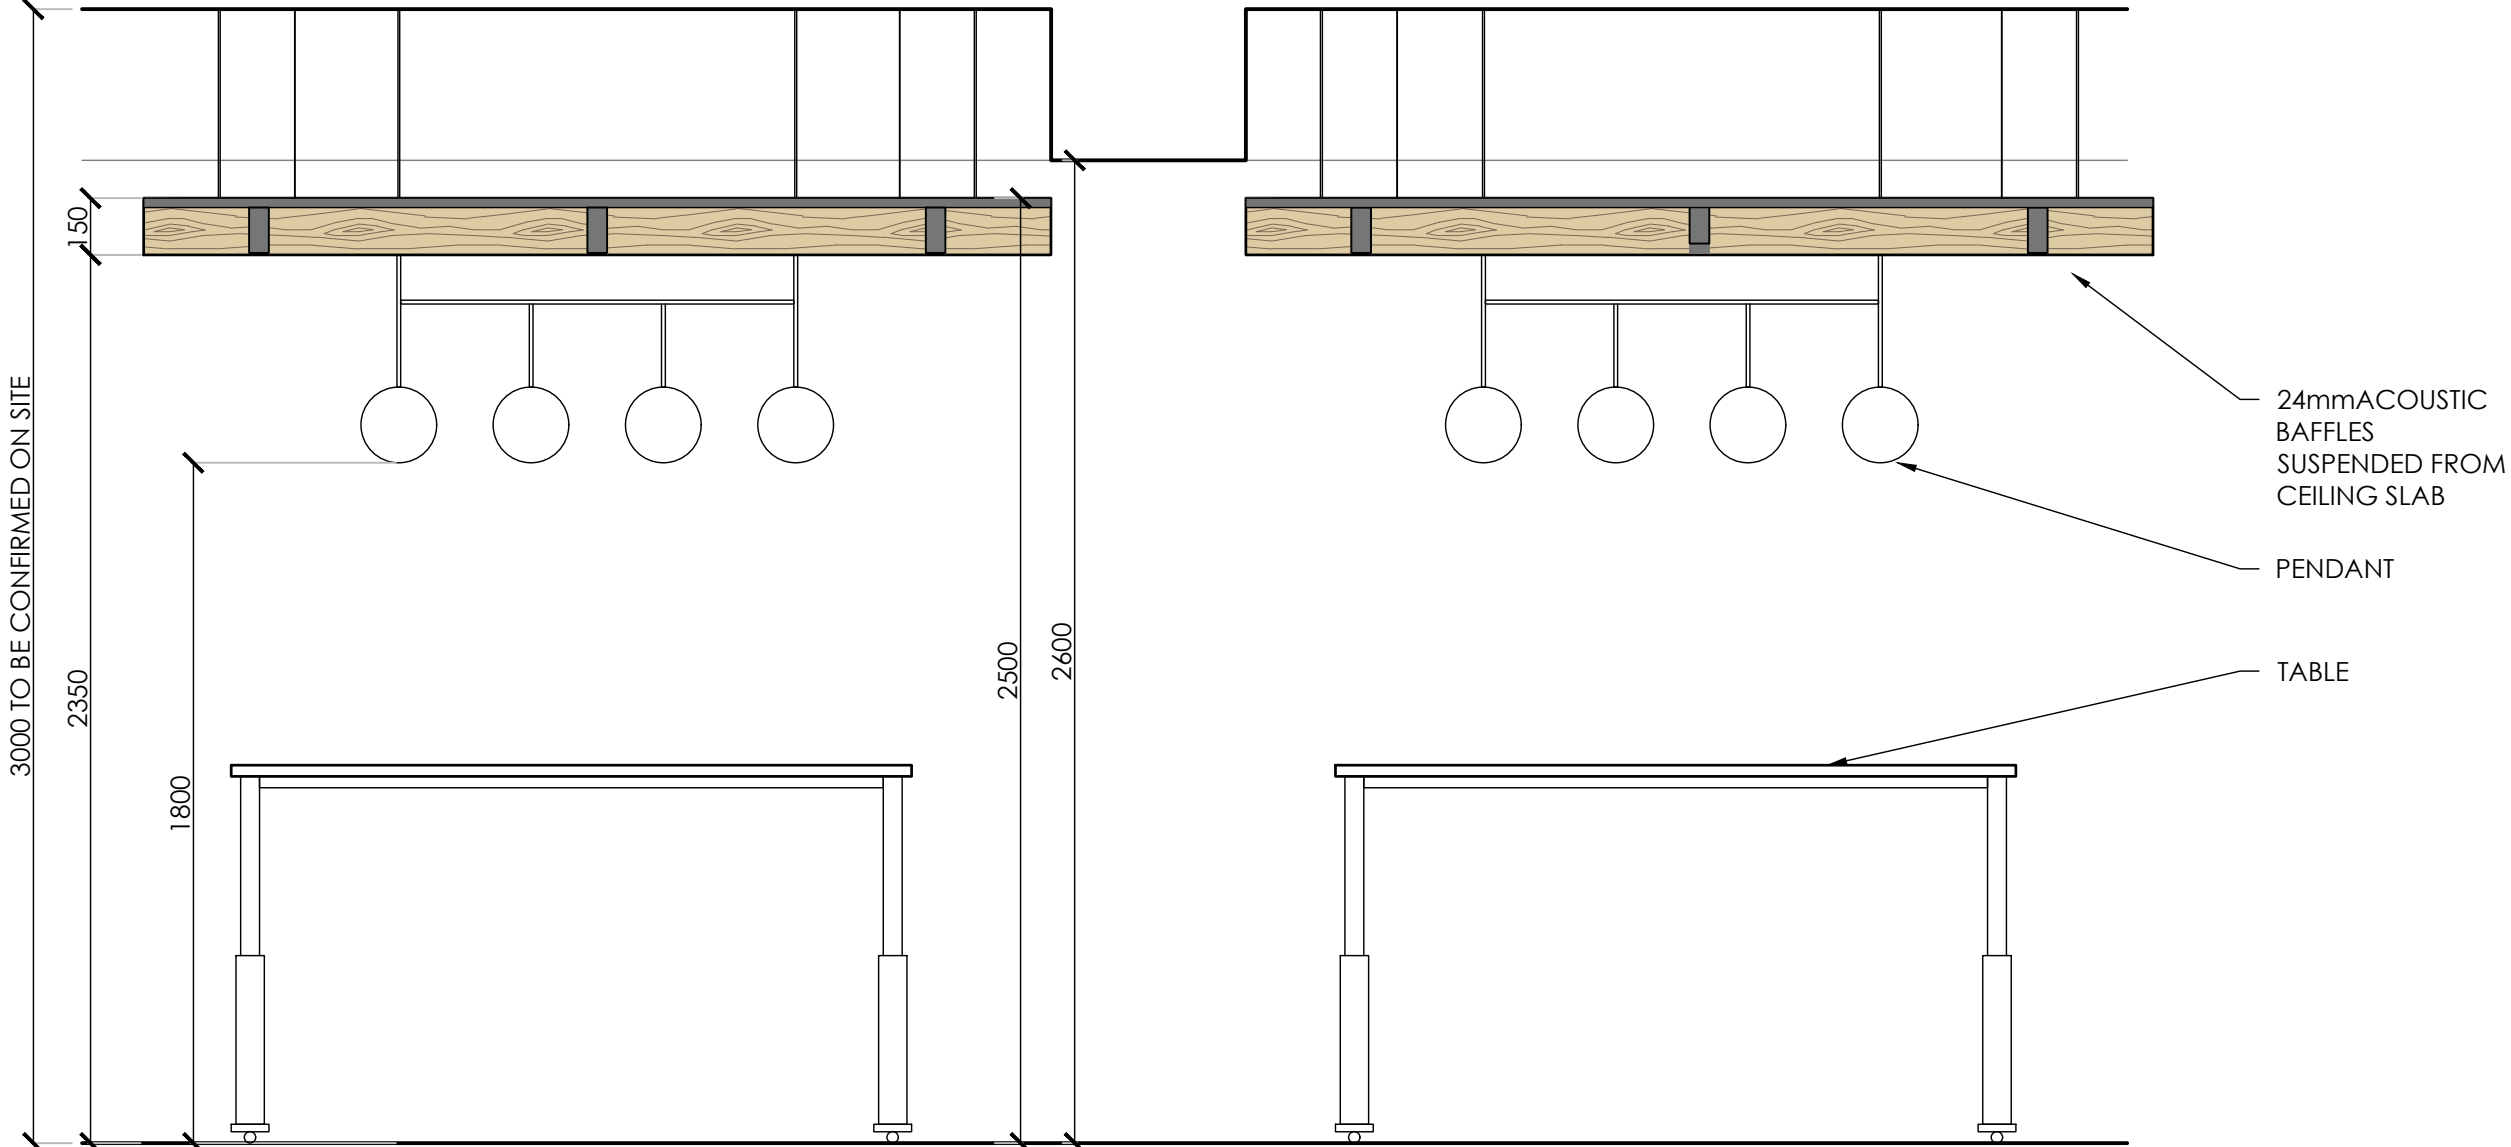


CEILING DETAIL 3 - ELEVATION SCALE 1:20

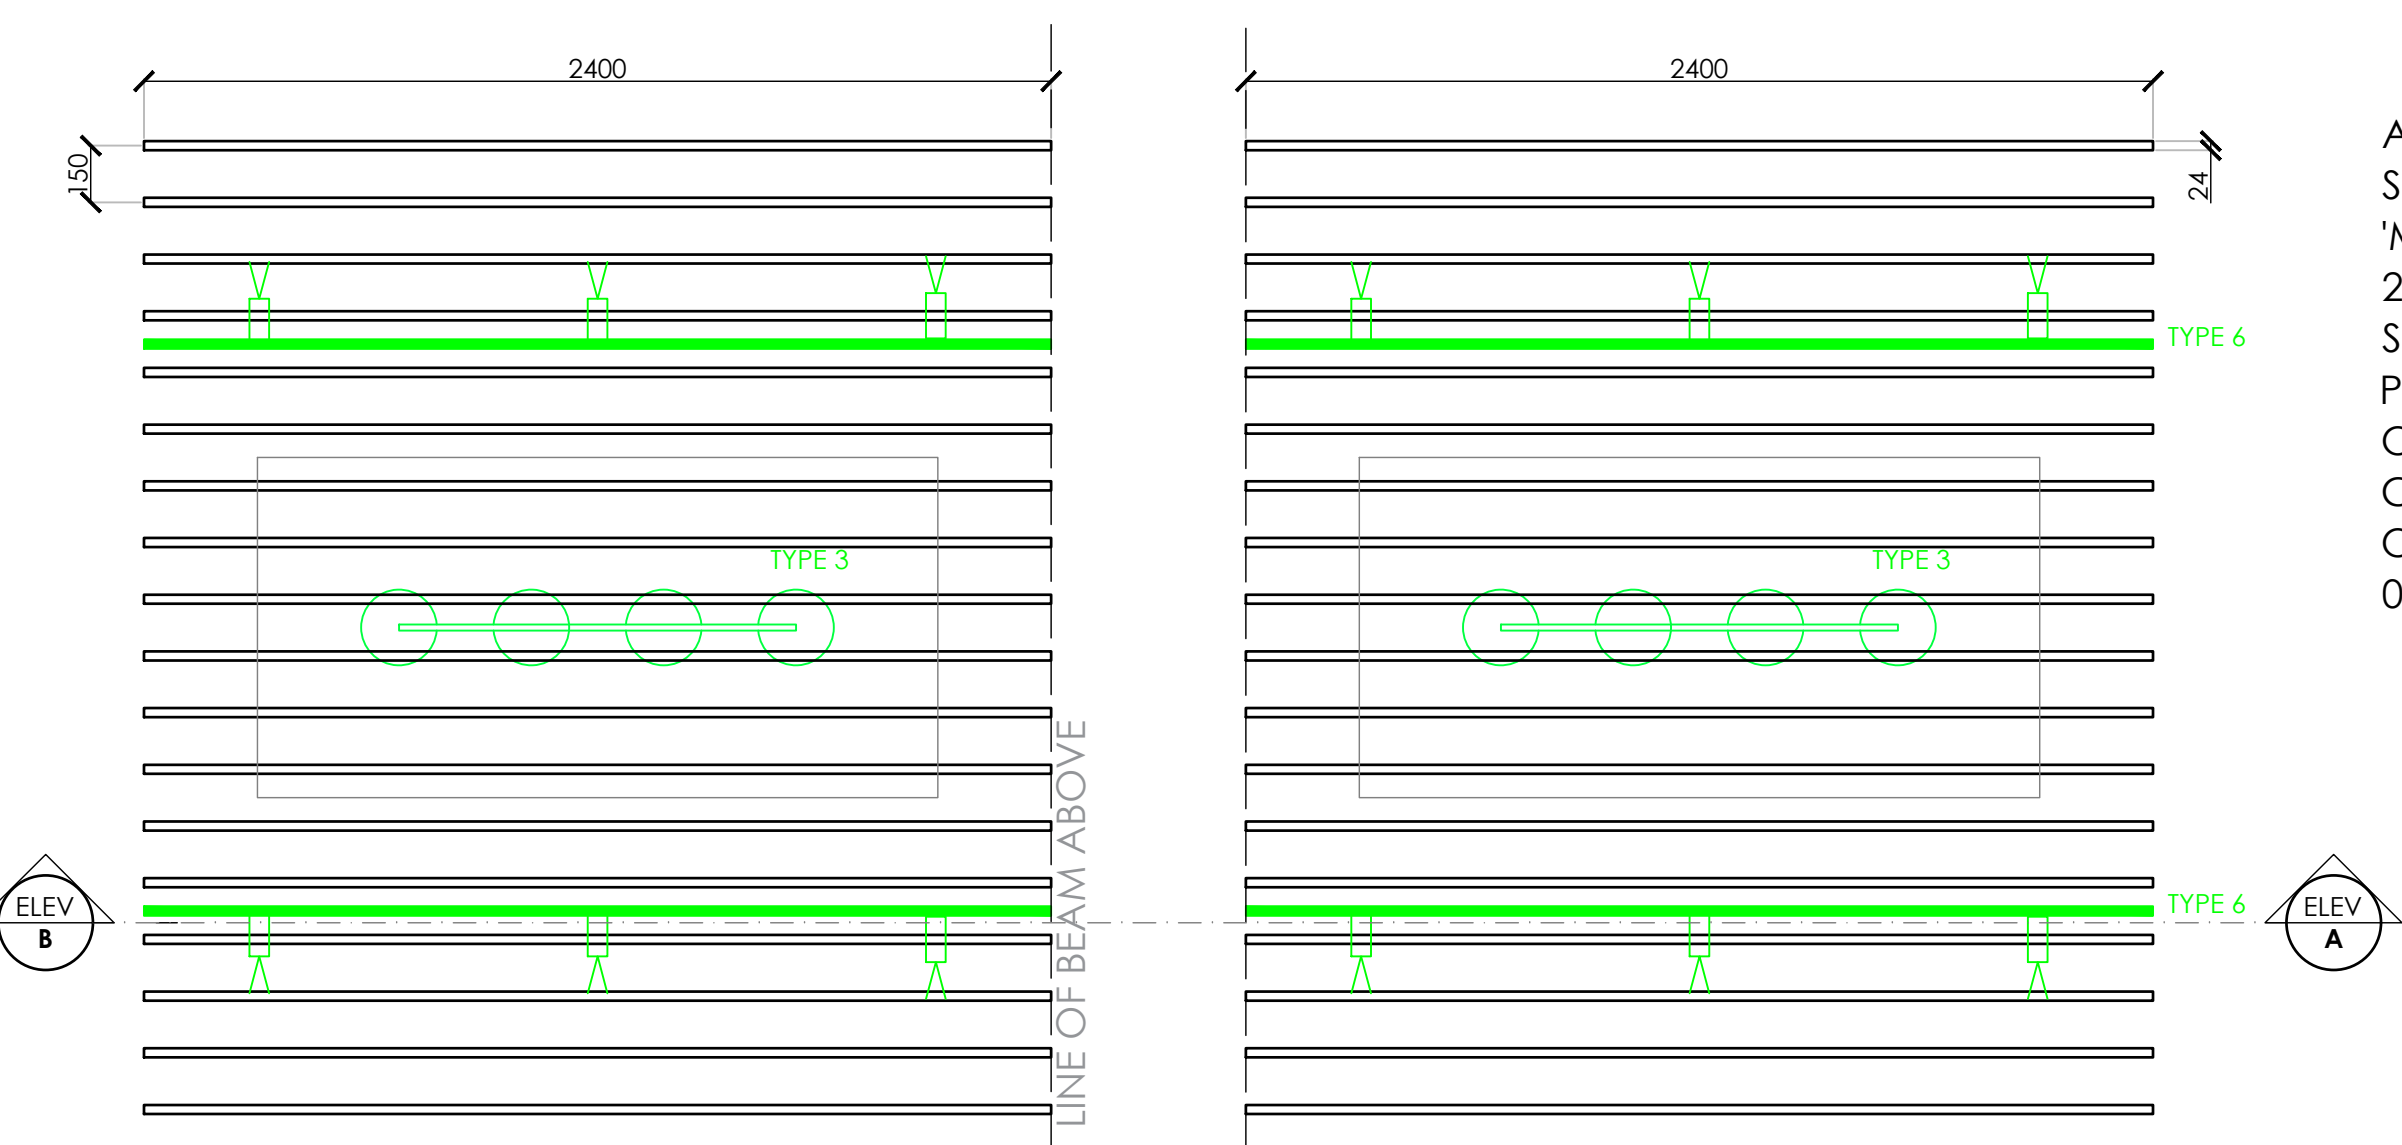

CEILING DETAIL 3 - PLAN SCALE 1:20

NOTE: ALL DRAWING INFORMATION SUBJECT TO SITE SURVEY AND DRAWING UPDATES POST STRIP-OUT

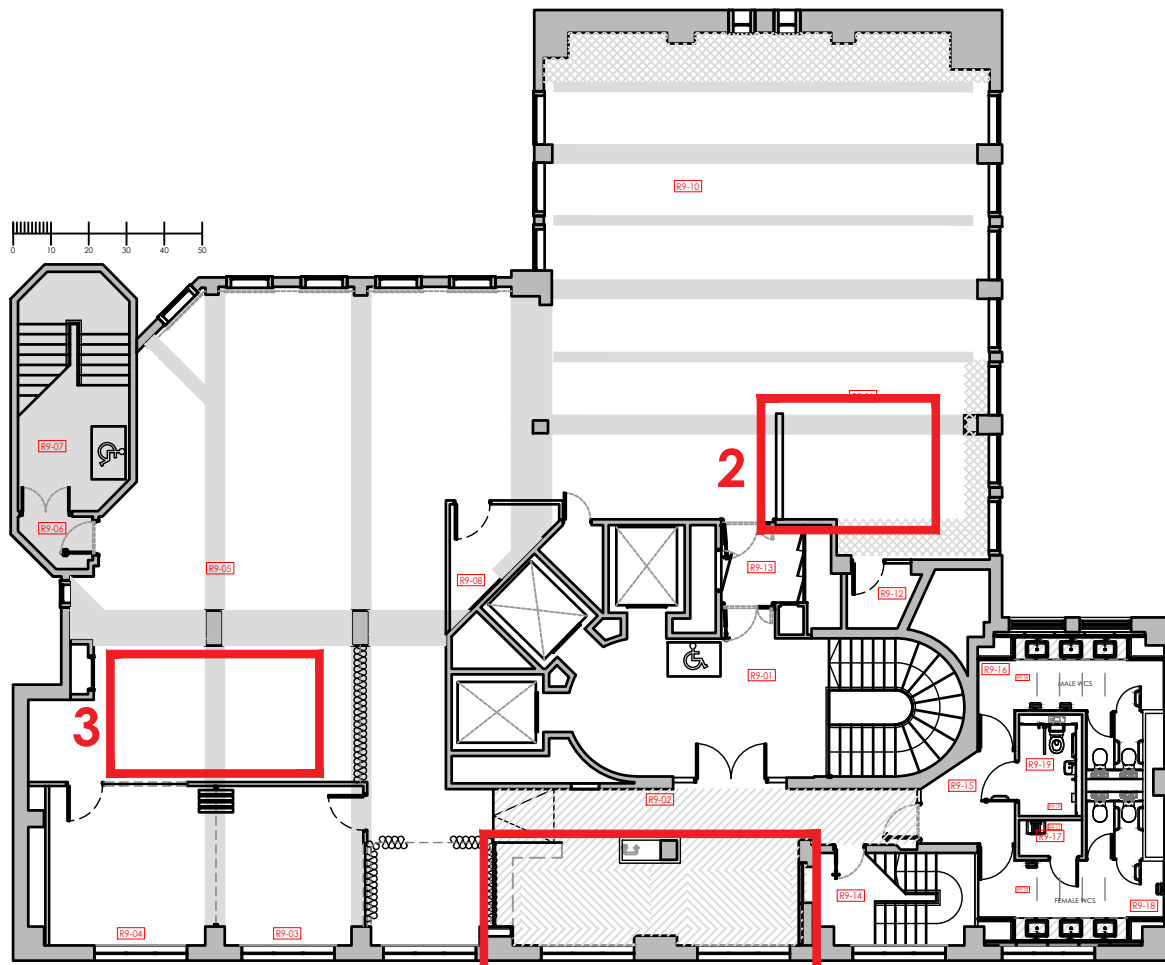

Rev	Date	Description	Initials
B	13.11.22	Heritage Issue	FLC
A	03.11.22	Issued for Tender	FLC

Client:	GROSVENOR
Project:	SHIP CANAL HOUSE
Address:	9TH FLOOR, SHIP CANAL HOUSE, KING STREET
Drawing Title:	CEILING DETAILS
Date:	21.10.2022
Project Number:	1308
Scale:	1:5 1:20 1:10 @A1
Drawn by:	CB
Drawing Number:	1308-09-CL-02B

bluesky Design
INTERIORS LIMITED
Studio 1, 149 High Street, Boston Spa, Leeds LS23 6BH
Tel: 01937 845 399 www.blueskydesigninteriors.co.uk

TENDER ISSUE

ACOUSTIC BAFFLES SPECIFICATION:
'MELLOW' ACOUSTIC
24mm THICK POLYESTER
SLATS/BAFFLES WITH
PRINTED TIMBER, LIGHT
OAK DESIGN BY CREATIF
CONTACT:
ORNAN BAILEY 07384 456
058