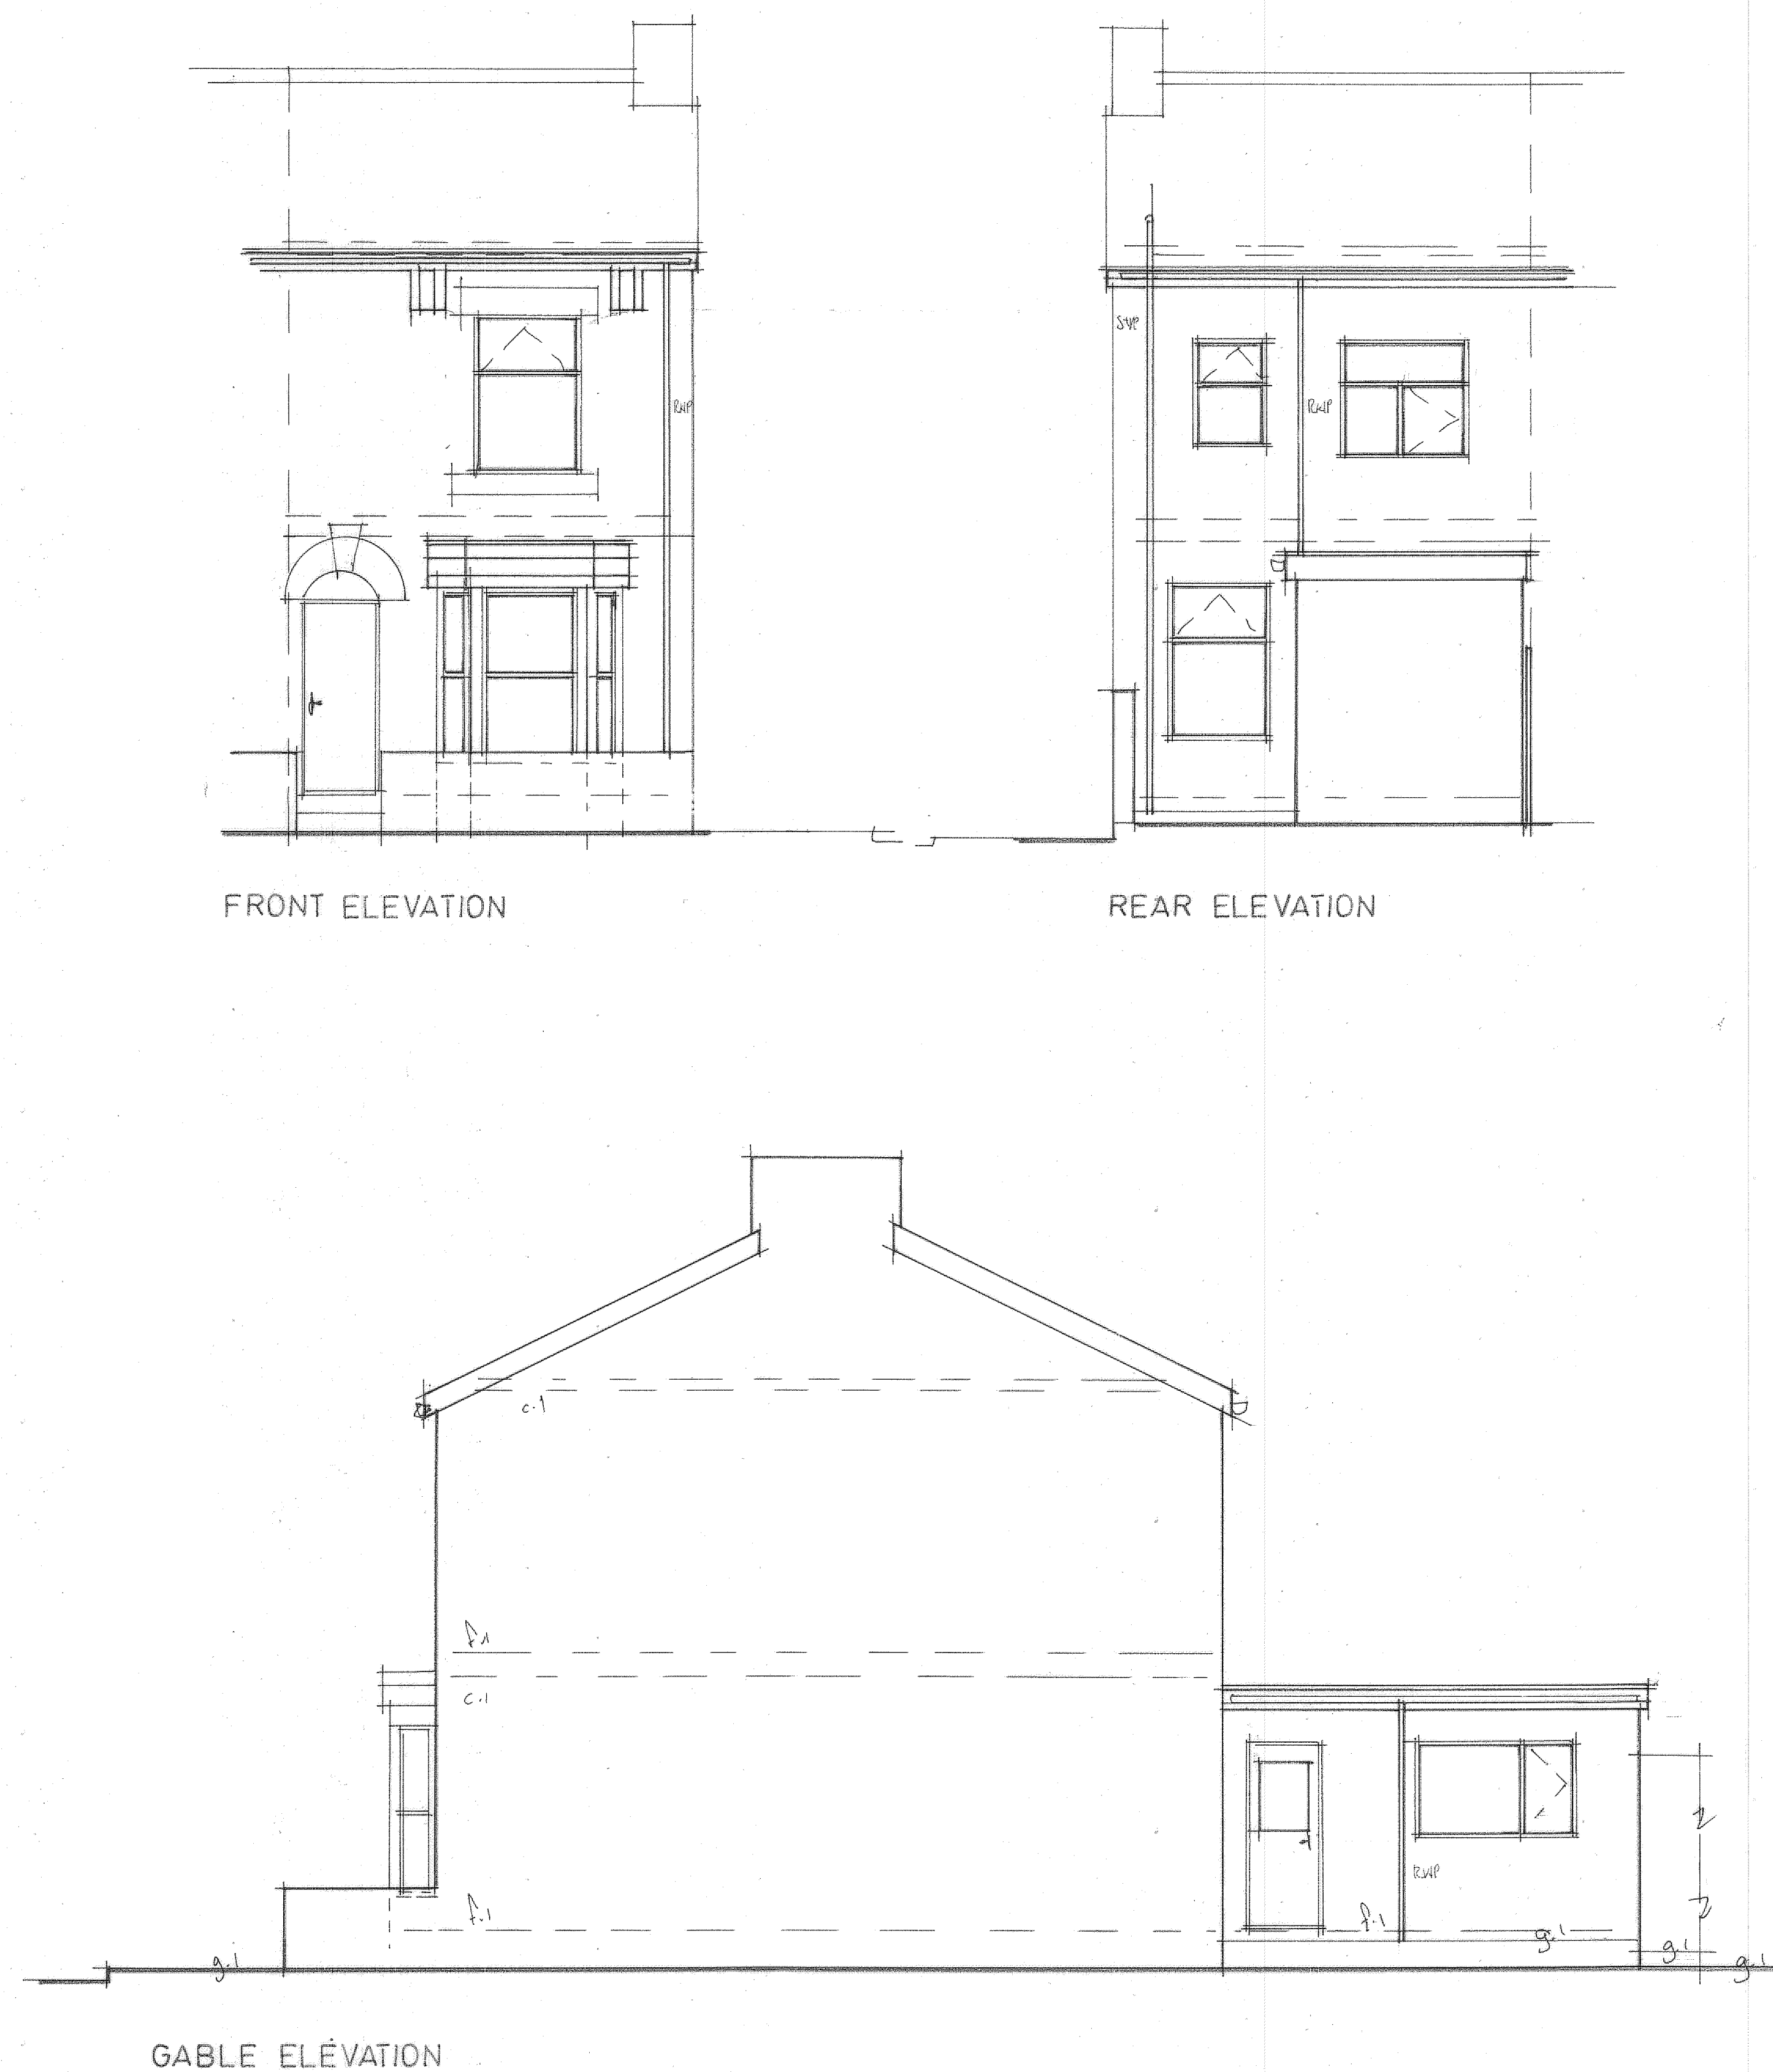
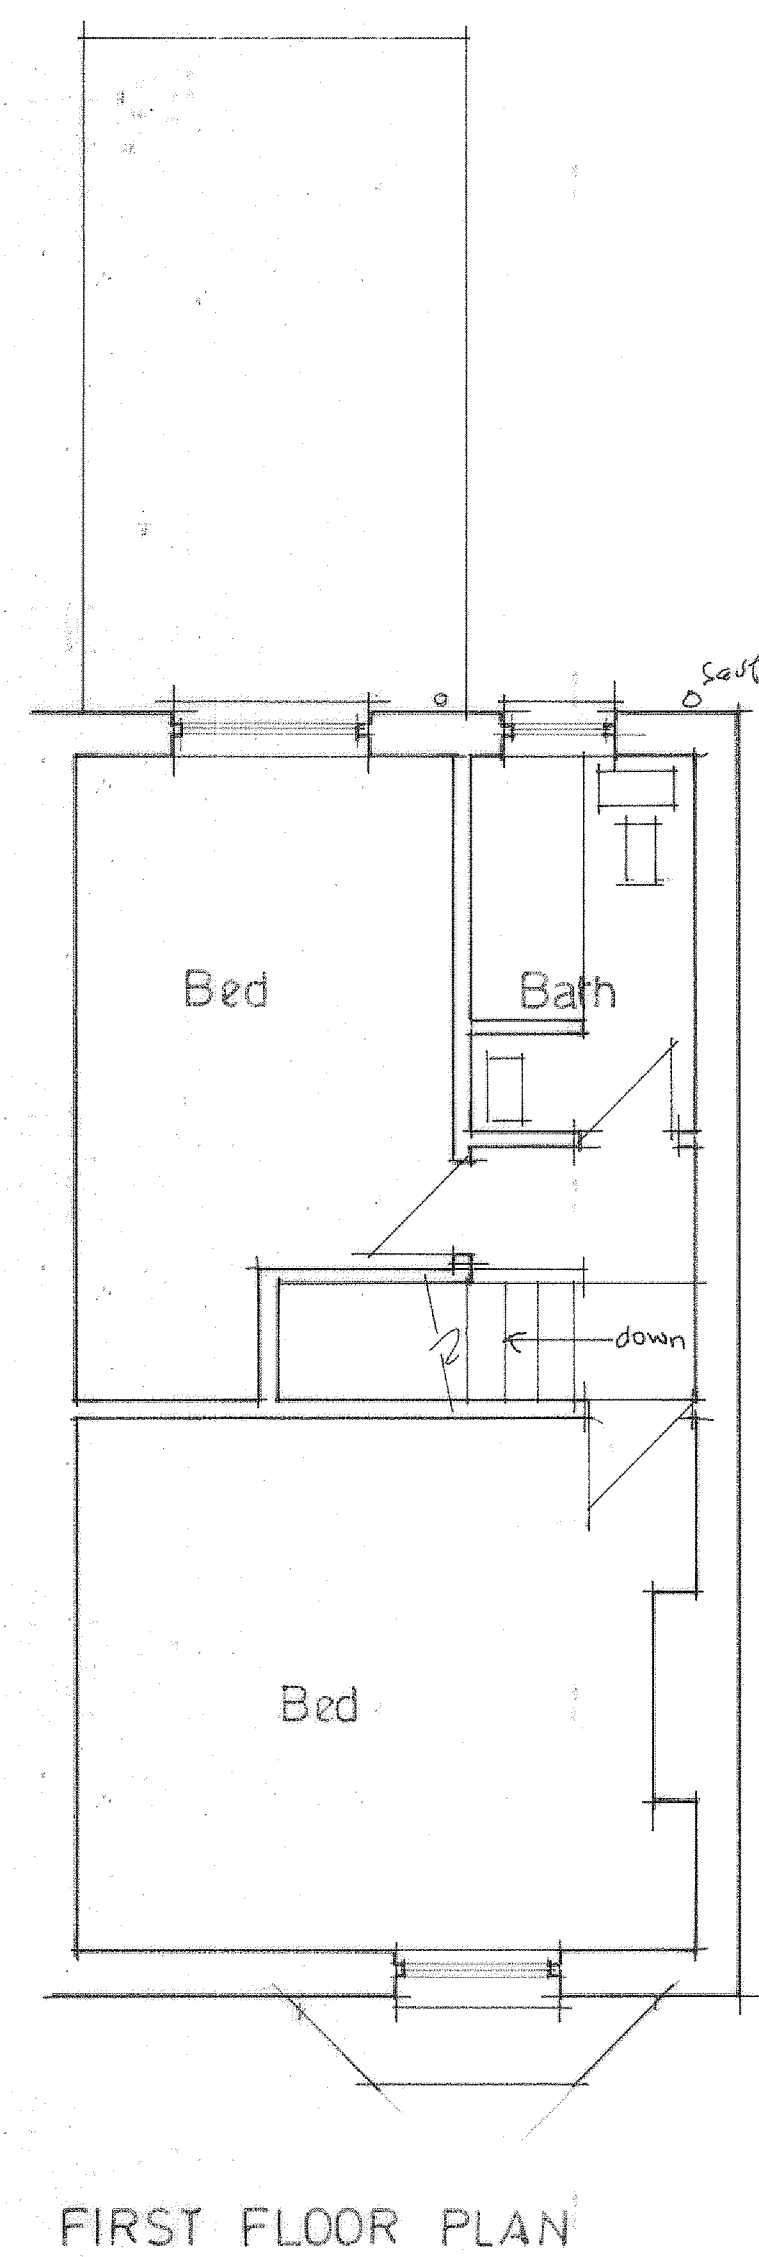
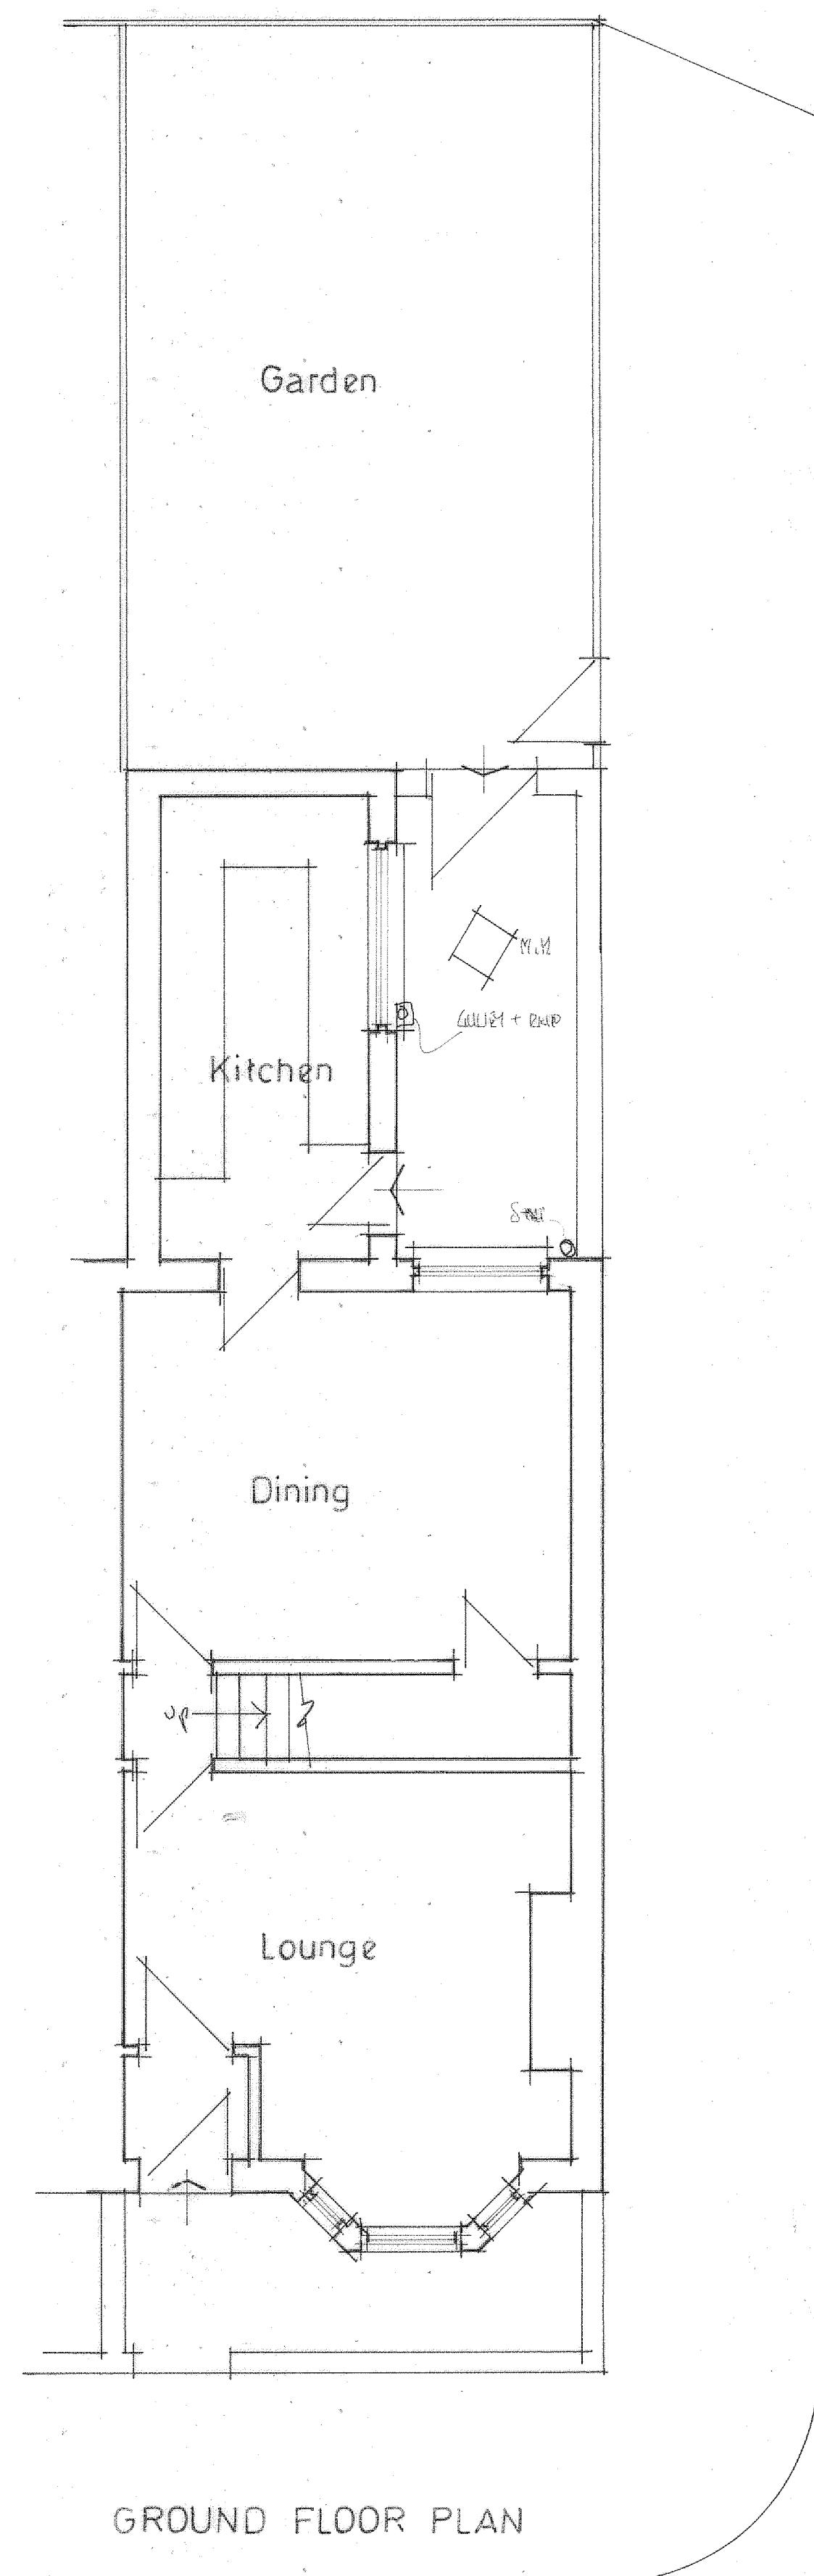


PROJECT
EN-LARGE EXISTING KITCHEN
AND CONSTRUCT NEW FIRST
FLOOR EXTENSION.
DRAWING TITLE
EXISTING LAYOUTS
AND ELEVATIONS.
CLIENT
MISS K. BRODERICK.
ADDRESS
20, WOODHOUSE STREET,
GORTON, MANCHESTER.
SCALE
SCALE 1:50@A1
DRAWING No
FO 10225792/1.
DATE
OCT 2022.