


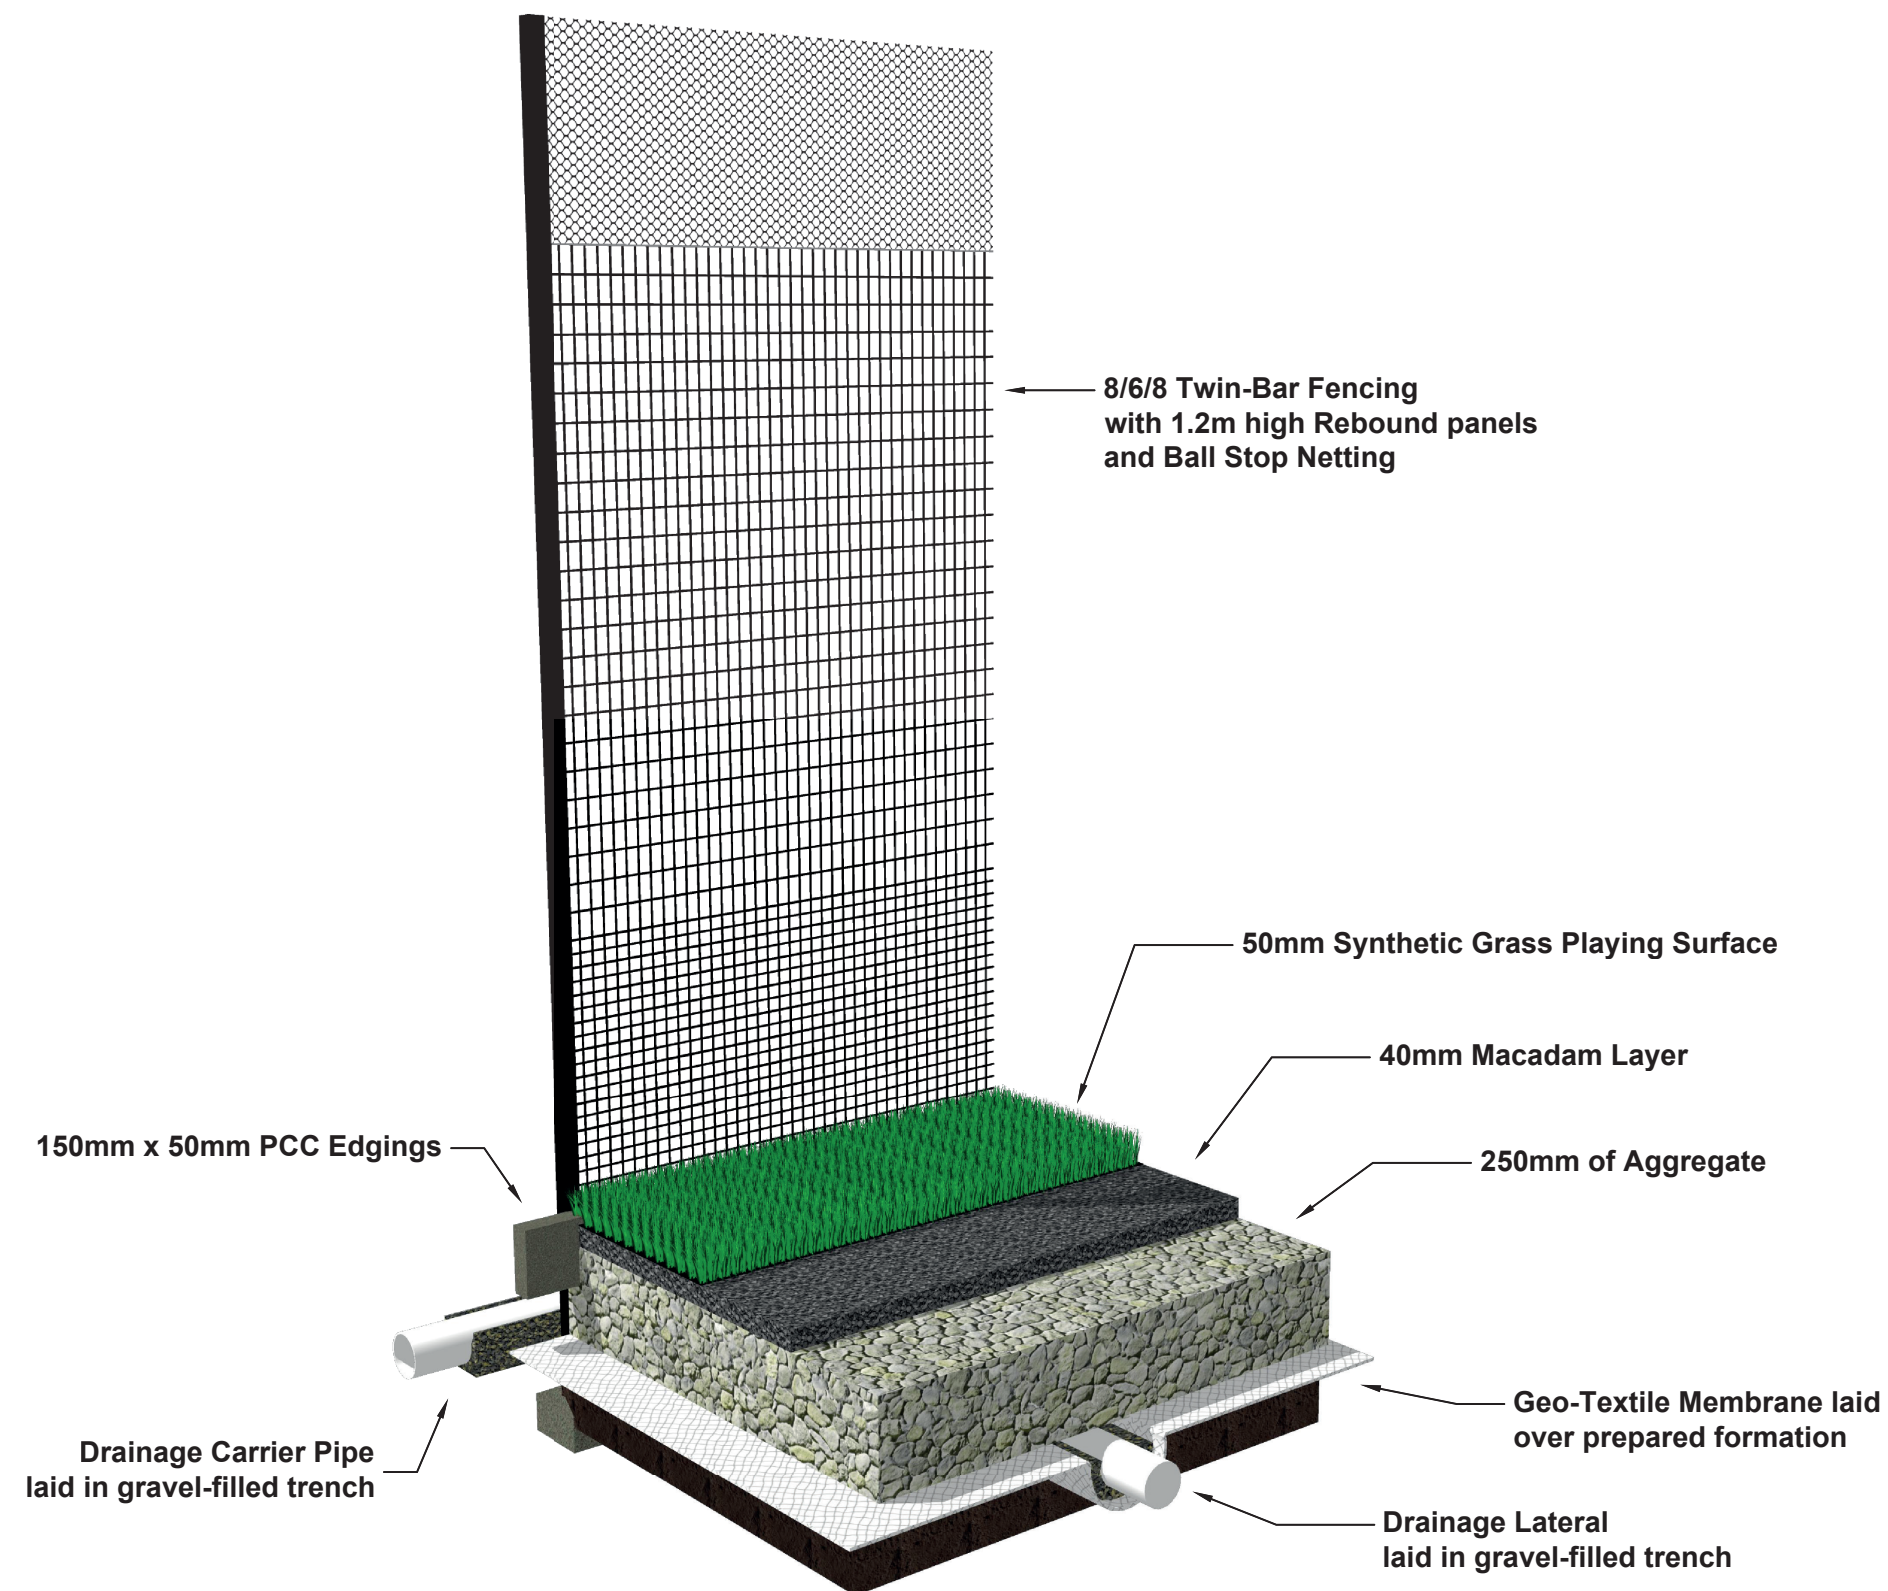

Blakedown Sport & Play Ltd.
Apollo Office Park, Ironstone Lane
Wroxton, Oxfordshire
OX15 6AY

Tel: 01295 738238
Web: www.blakedown.co.uk

CLIENT:
OPENSHAW CAMPUS, MANCHESTER COLLEGE

PROJECT:
SYNTHETIC TURF PITCH

DRAWING TITLE:
PROPOSED CONSTRUCTION BUILD-UP

SCALE: -	PAPER SIZE: A3	SUITABILITY: S2
-------------	-------------------	--------------------

DRAWING NUMBER: BSP-OCMC-002	REVISION: -
---------------------------------	----------------