

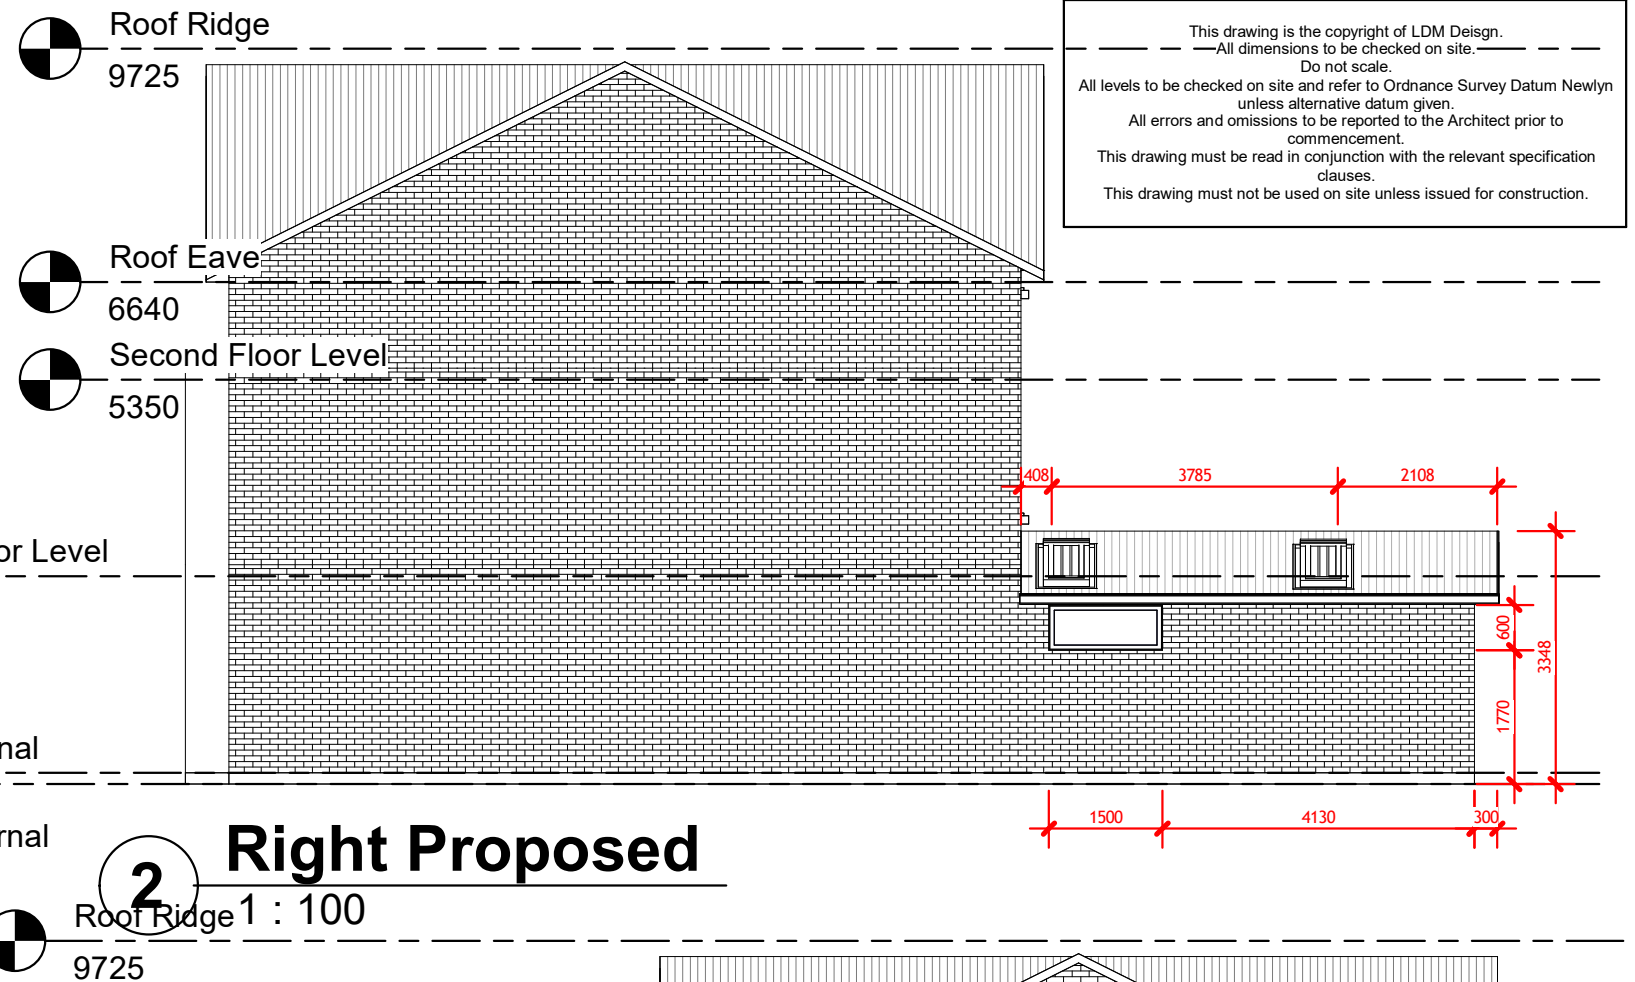
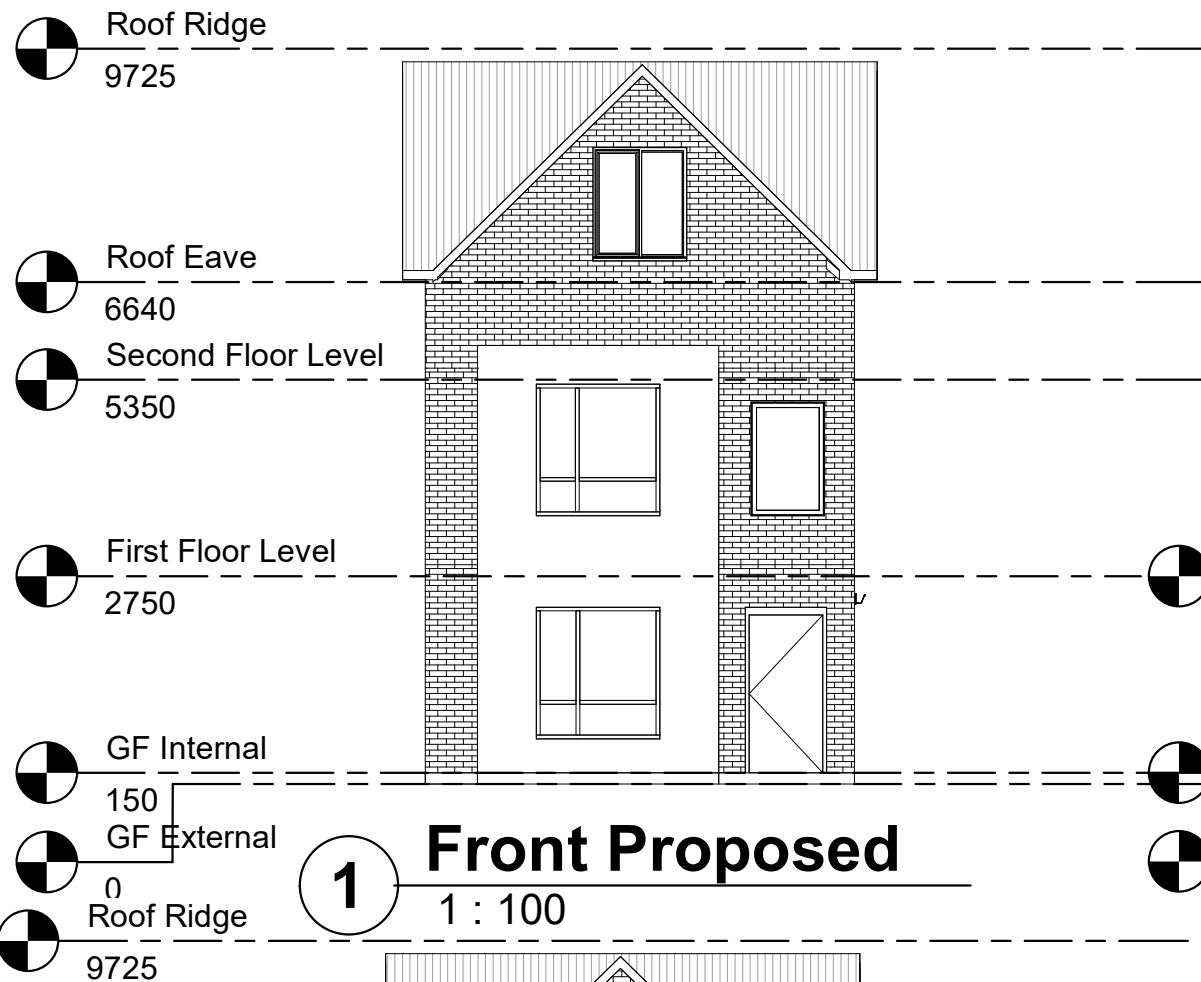
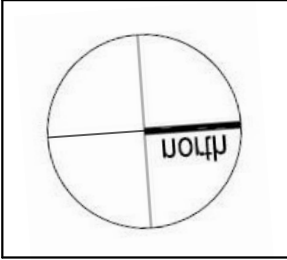
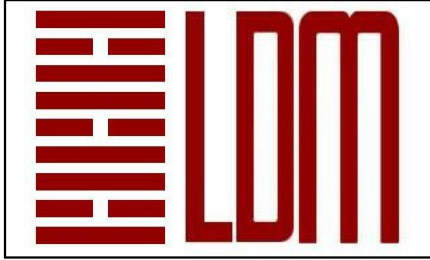
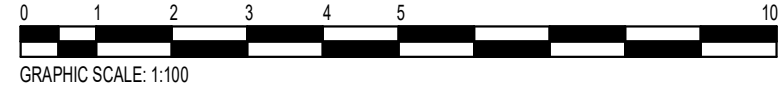


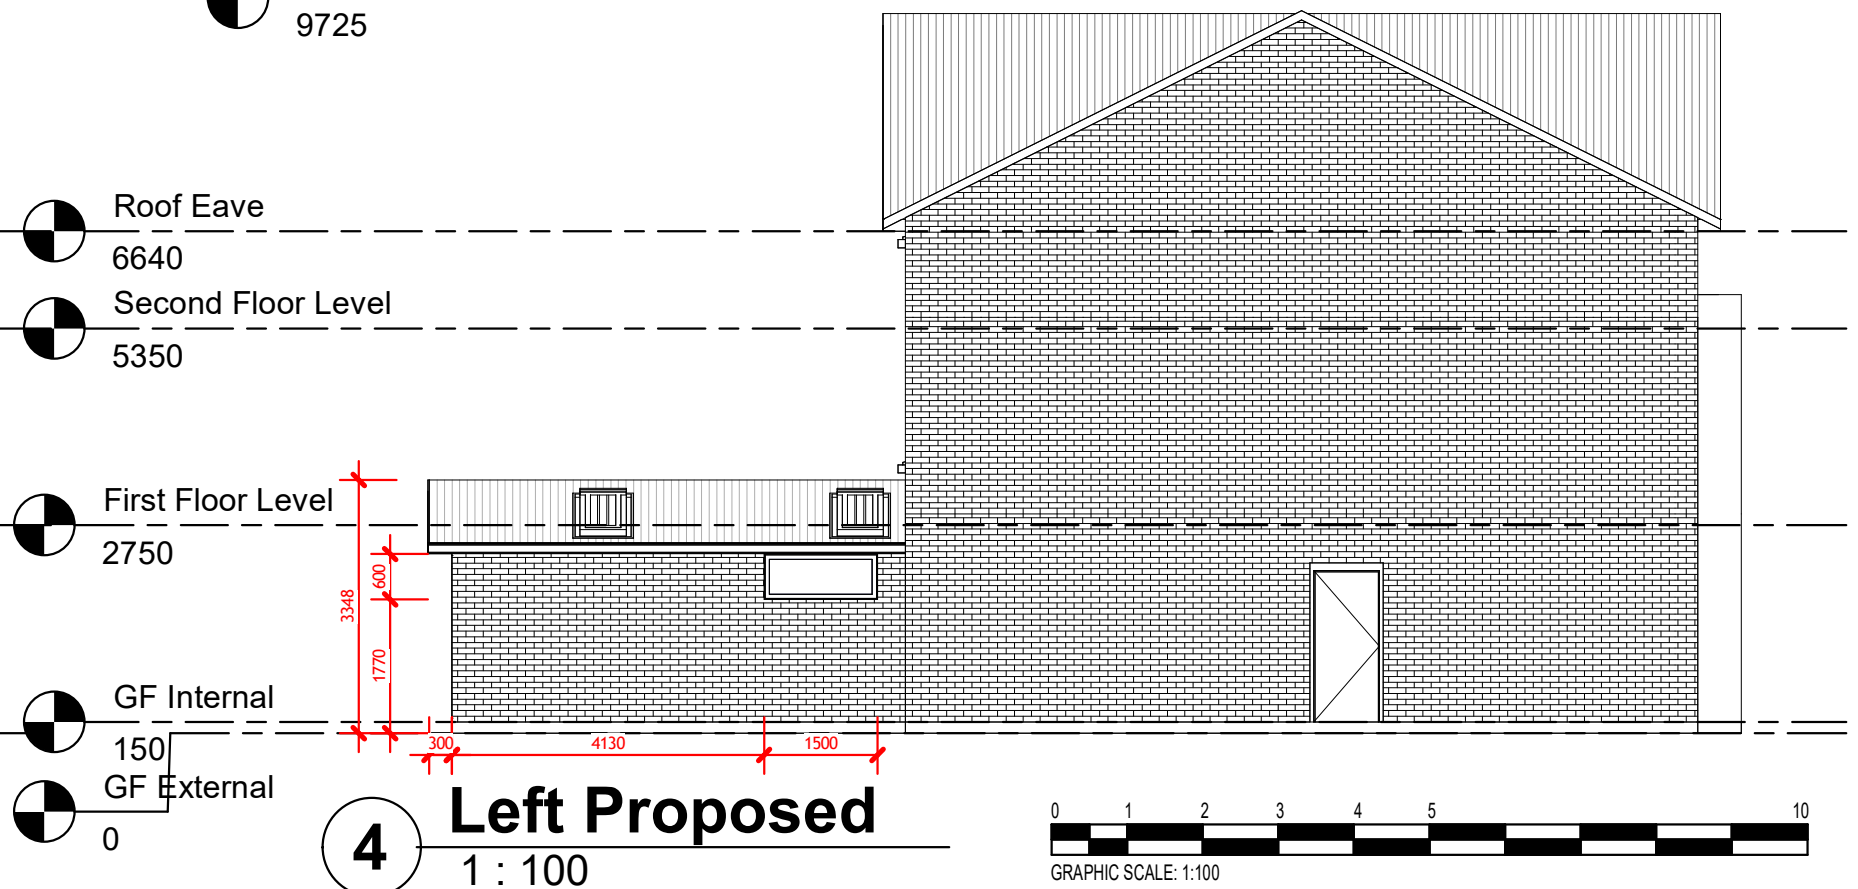

This drawing is the copyright of LDM Design.  
All dimensions to be checked on site.  
Do not scale.  
All levels to be checked on site and refer to Ordnance Survey Datum Newlyn unless alternative datum given.  
All errors and omissions to be reported to the Architect prior to commencement.  
This drawing must be read in conjunction with the relevant specification clauses.  
This drawing must not be used on site unless issued for construction.

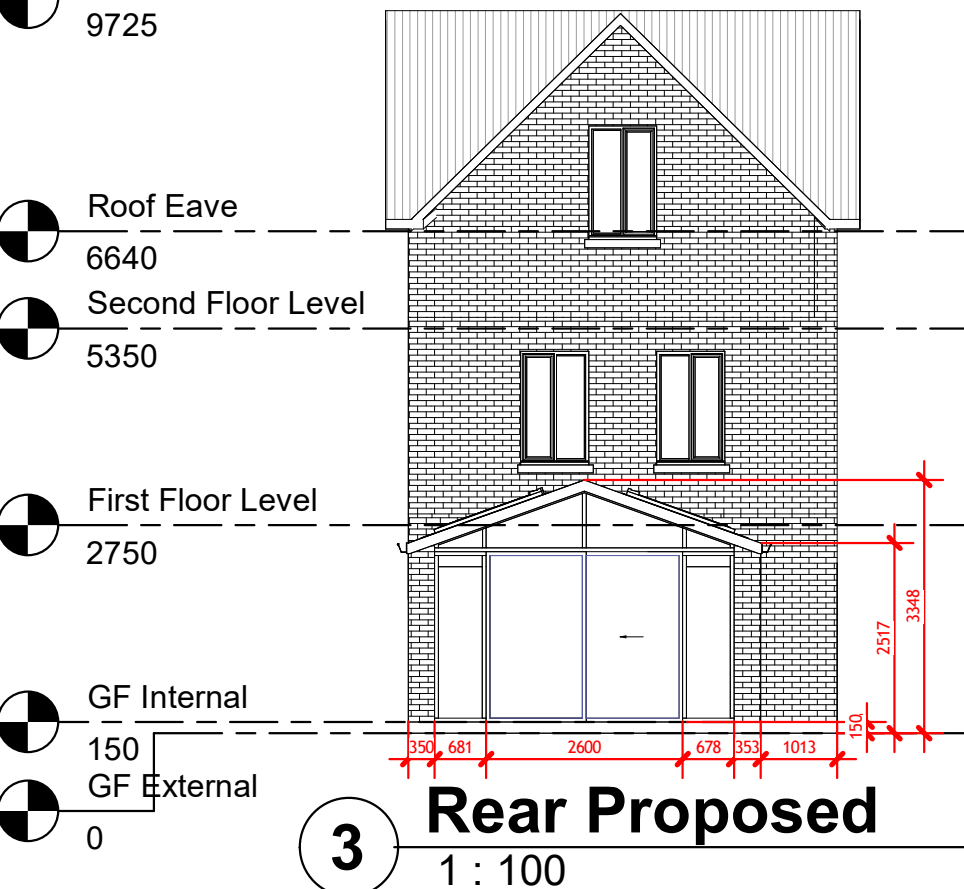

**LDM Design**

PROJECT  
5 Nettleford Road, Manchester, M16 8NL

SHEET  
Proposed setout elevations

|                            |                         |     |
|----------------------------|-------------------------|-----|
| CLIENT<br>Mr. Haihong Zhou |                         |     |
| Scale (@ A3)<br>1 : 100    |                         |     |
| Drawn by<br>JG             | DRAWING NUMBER<br>PS222 | REV |
| Checked by<br>LG           |                         |     |