




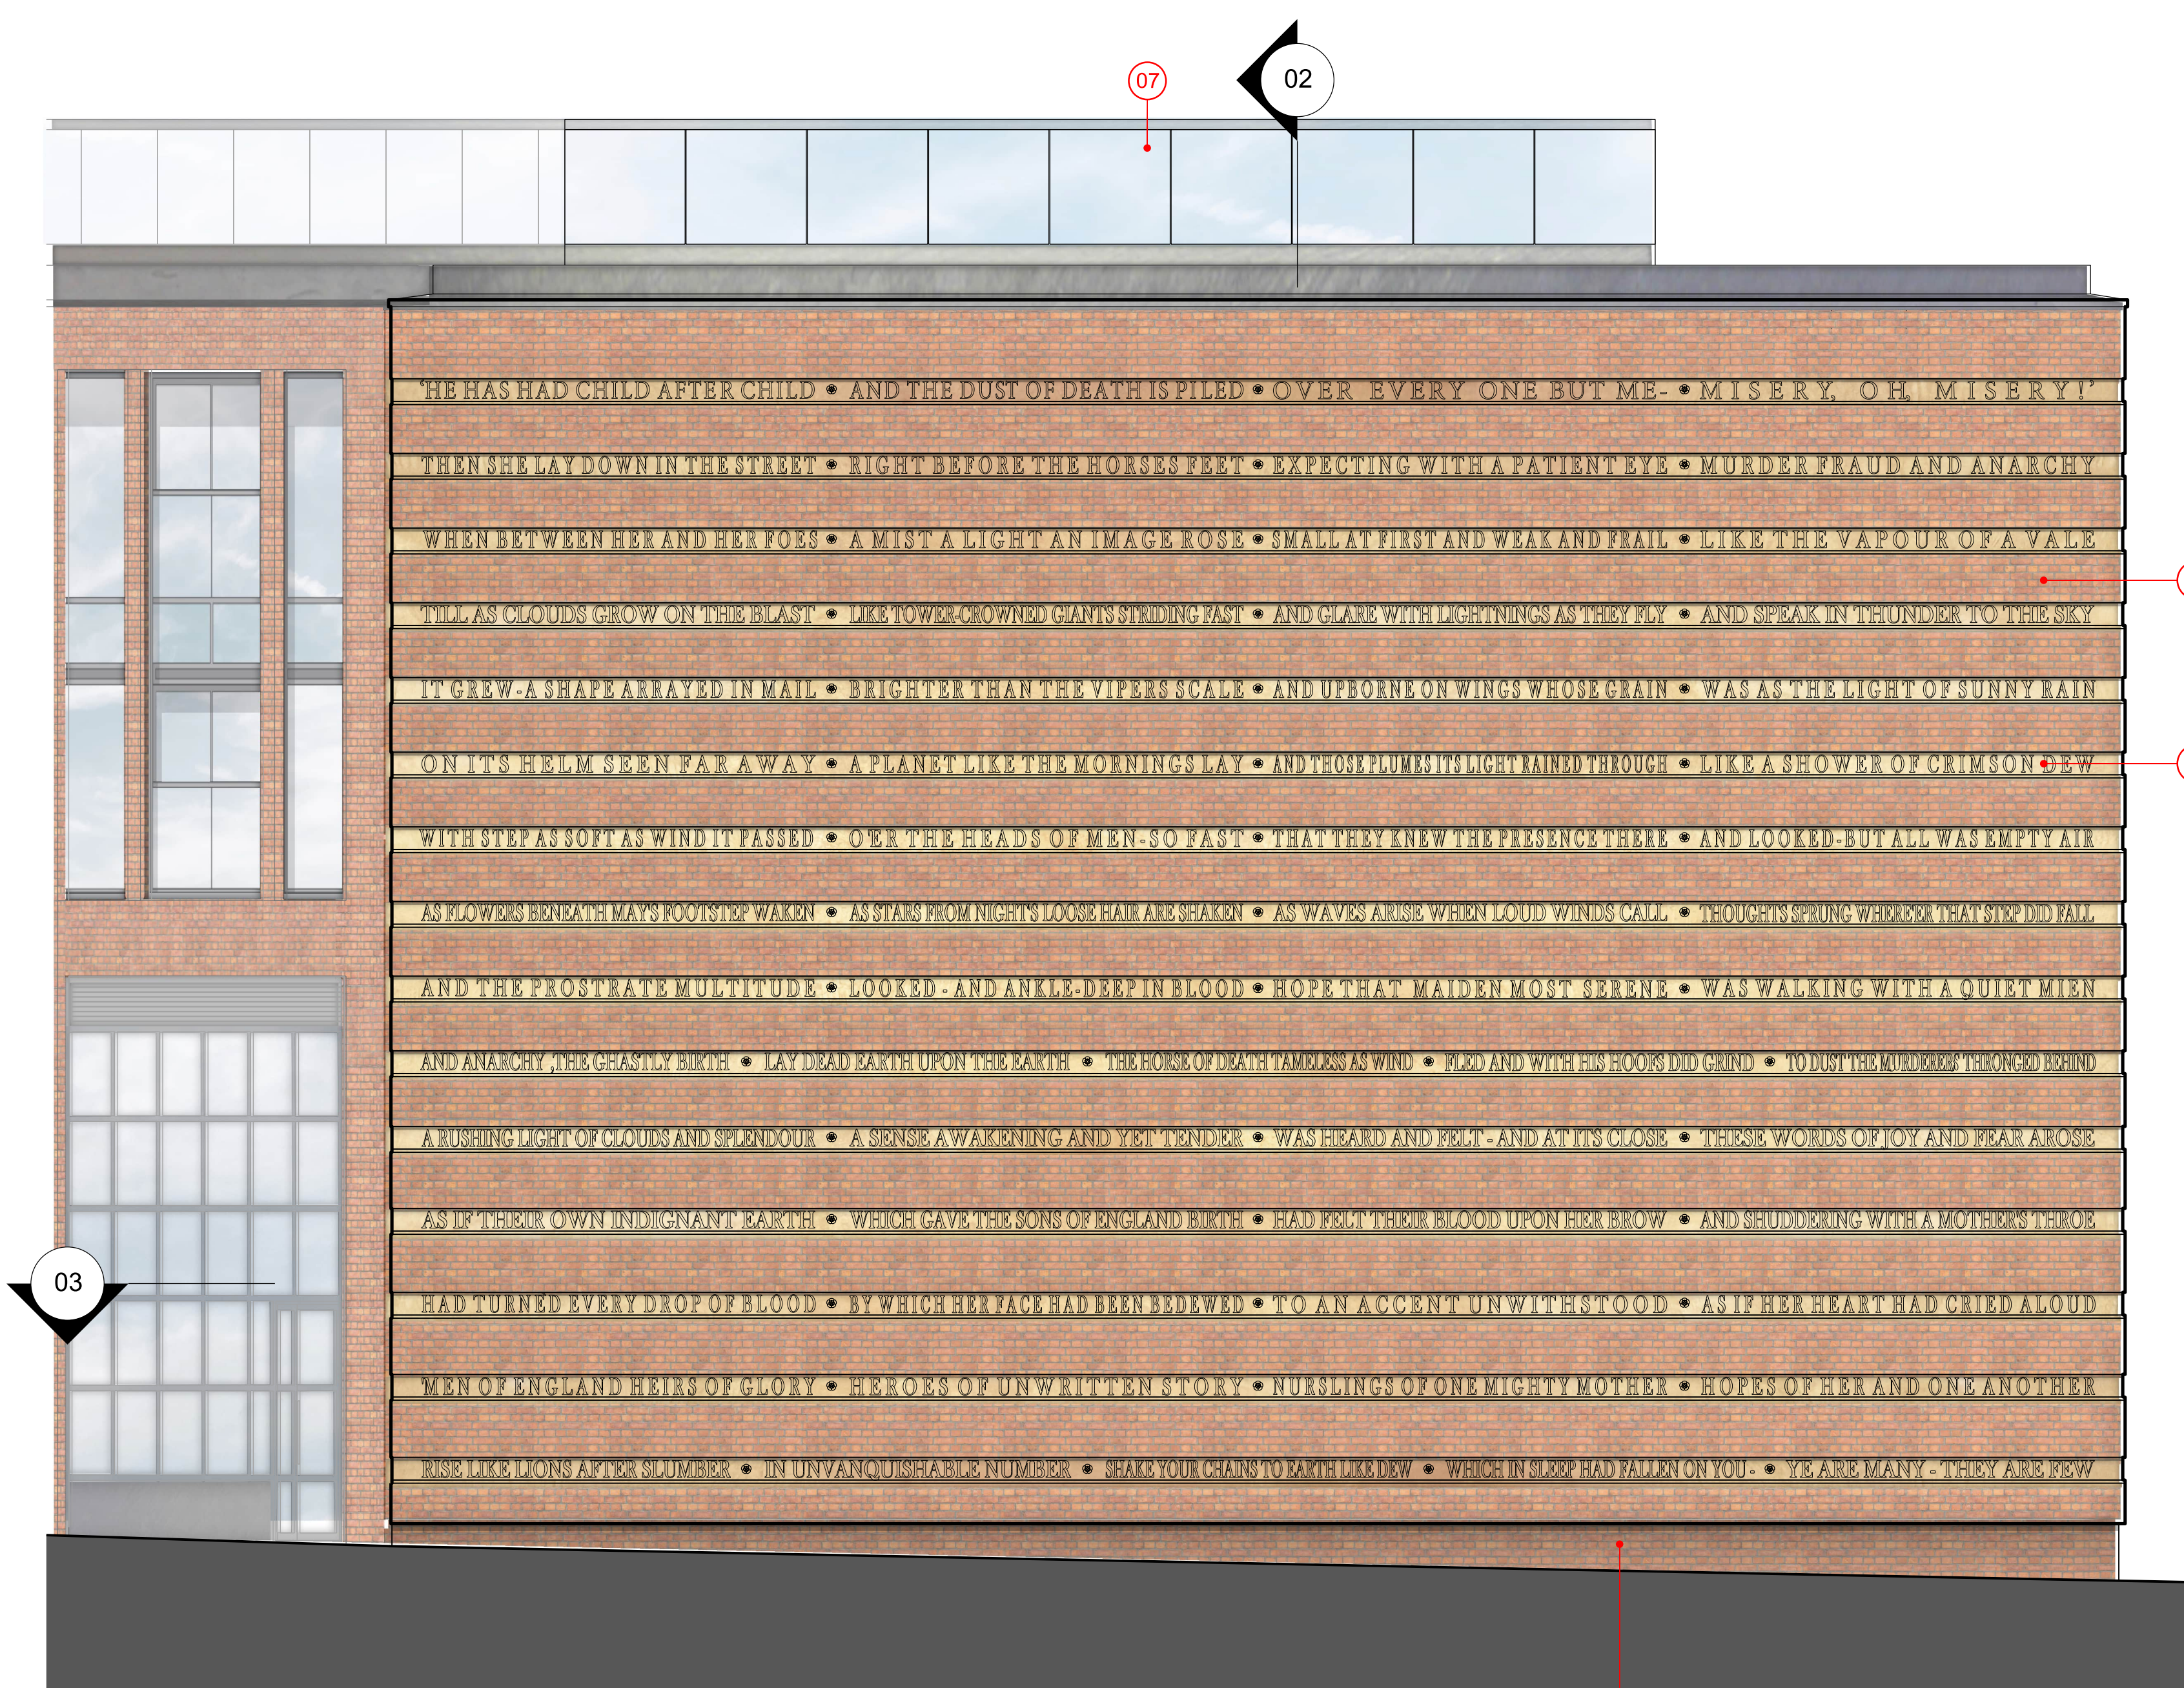

01 Deansgate Terrace Gable Elevation - PROPOSED
1:50

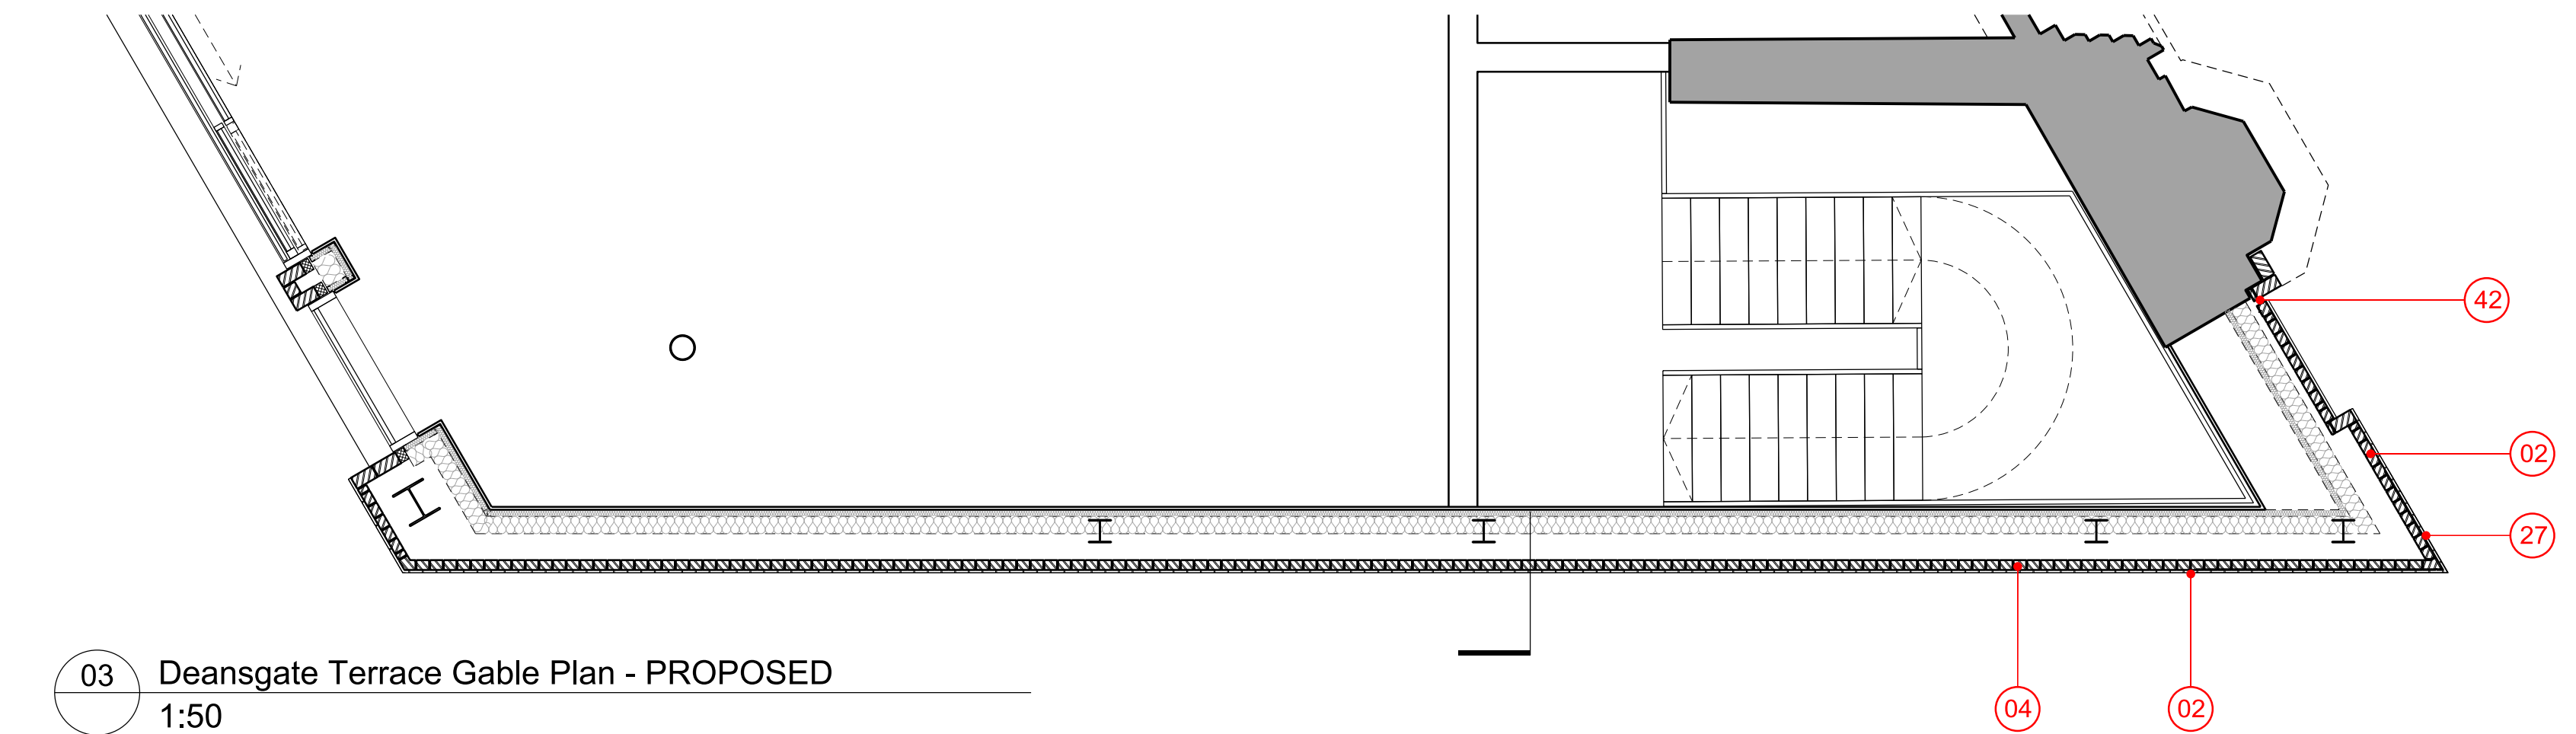

03 Deansgate Terrace Gable Plan - PROPOSED
1:50

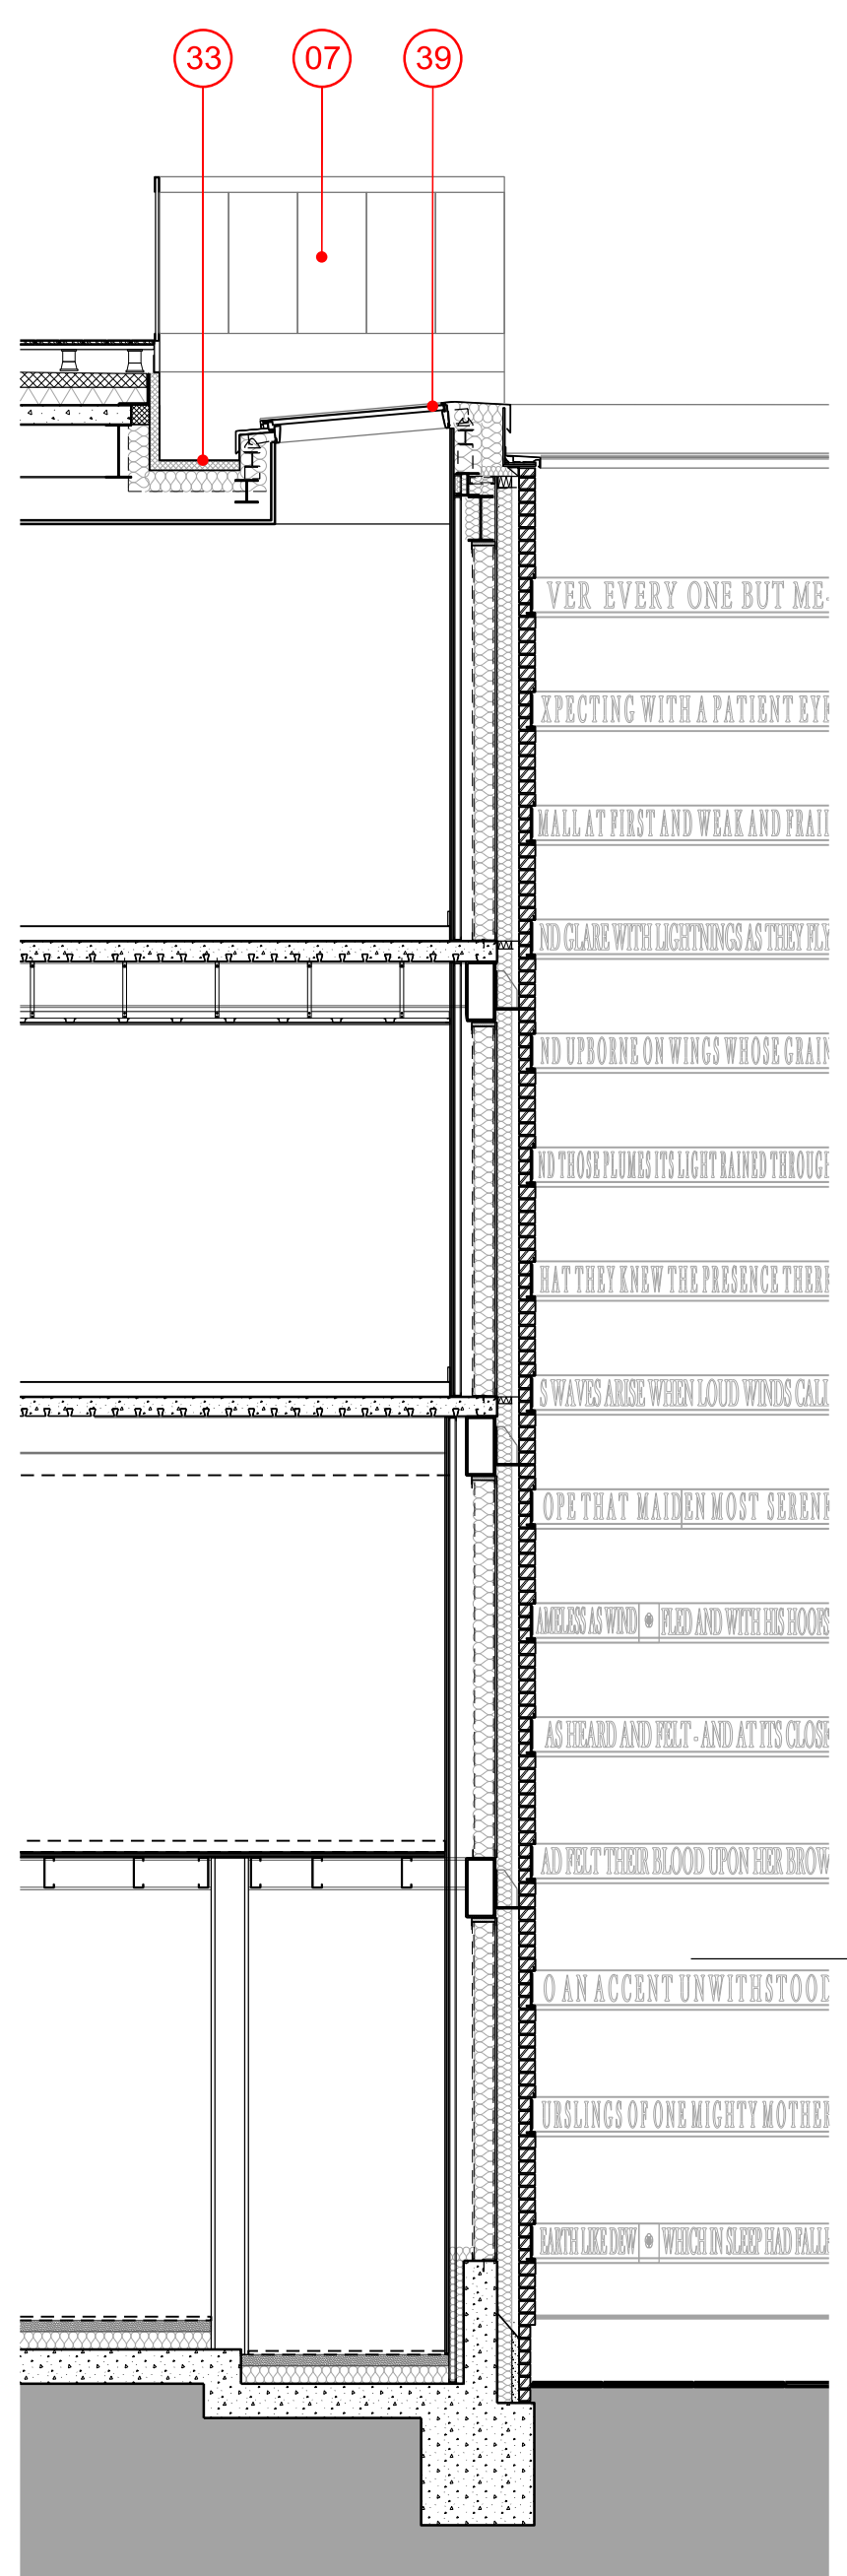


02 Gable Facade Section - PROPOSED
1:50



04 Bronze Inlay Pattern Detail - PROPOSED
1:5



05 Bronze Inlay Text and Recess Corner Detail - PROPOSED
1:5

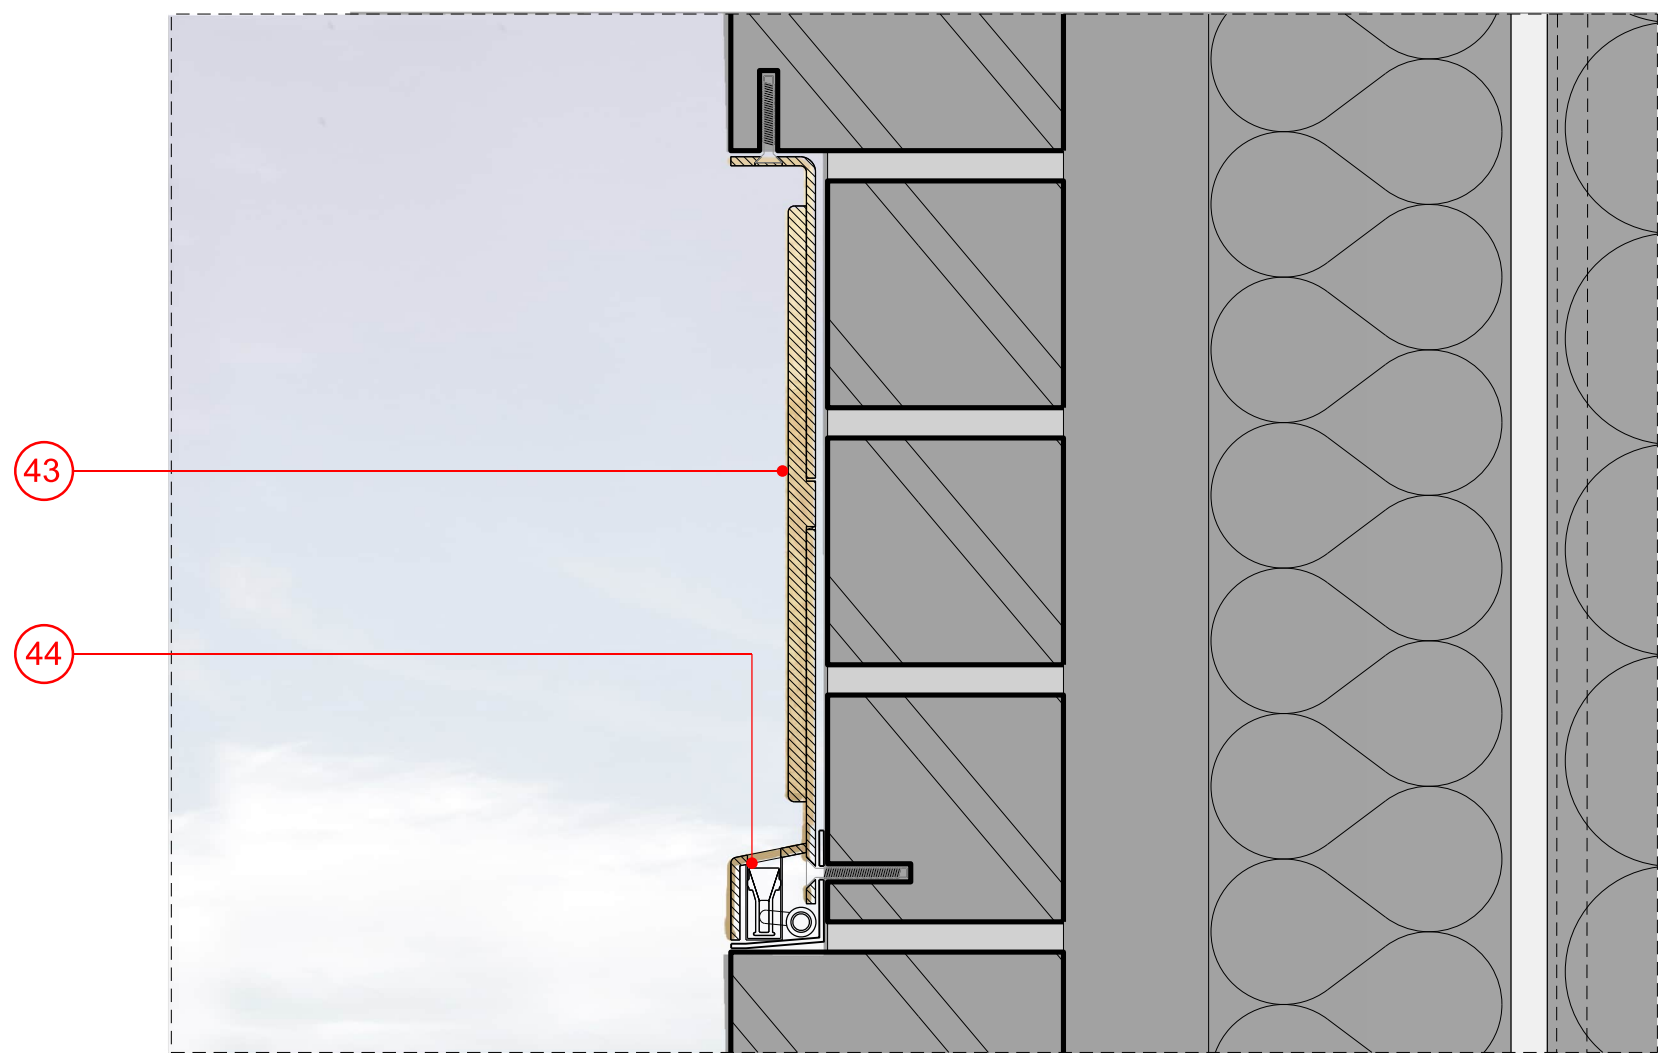

06 Lighting to Bronze Inlay Section Detail - PROPOSED
1:2.5