© Darwent Architecture Ltd. This drawing must not be copied or reproduced without consent. Unless marked as such, this drawing should not be used for Tender or Construction purposes. Figured dimensions only are to be taken from this drawing. Contractor to check all dimensions and levels on site prior to commencement and inform architect in writing of any inaccuracies to drawings. All contractors are to be responsible for taking and checking all dimensions relative to their work. All noted dimensions are in millimetres unless stated otherwise. To be read in conjunction with all other consultants' drawings, specifications and schedules. In the event of uncertainty, please consult the Architect.

N

0 1 2 3 4 5 M

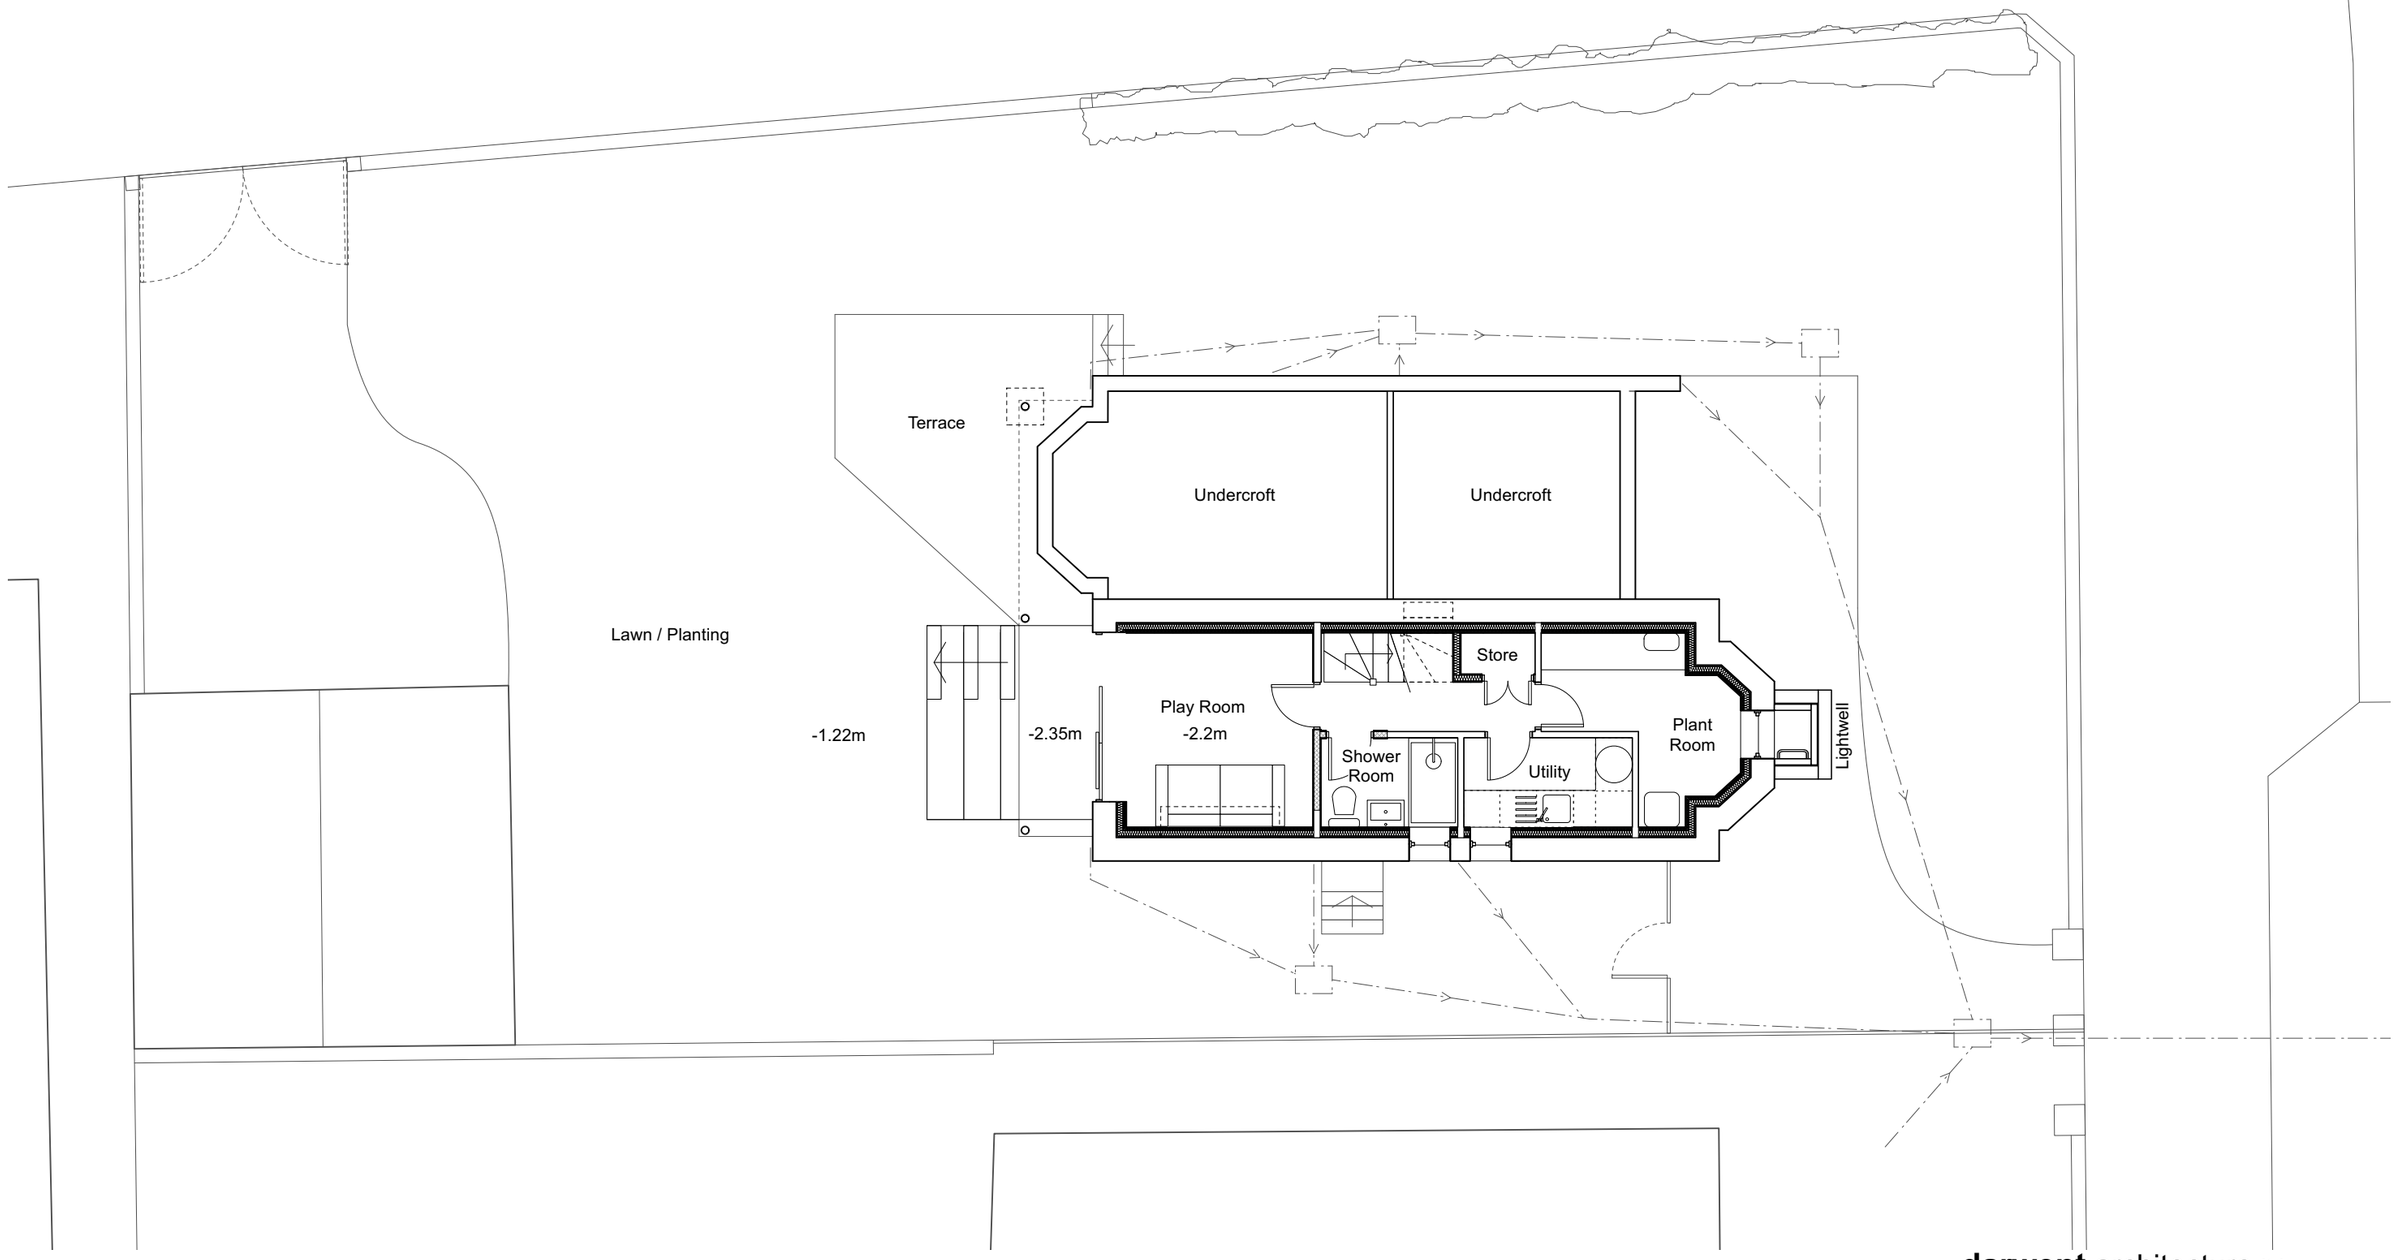

darwent architecture ltd ©

Trafalgar House, 5-7 High Lane, Chorlton-Cum-Hardy, Manchester, M21 9DJ
The Island, Castleton, Hope Valley, Derbyshire, S33 8WN
e info@darwentarchitecture.co.uk **w** www.darwentarchitecture.co.uk
Company number: 8246259

t (0161) 8813031
t (01433) 695560

PROJECT: 53 Egerton Road North, Chorlton, Manchester, M21 0SN			
CLIENT: James and Sarah Darwent			
DWG. NO.: **403_ PL010**	**Proposed Basement Plan**	REVISION: -	DRAWN BY: JD
DATE: October 2022	ISSUE: Planning Issue	SCALE: 1:100@A3	

© COPYRIGHT DARWENT ARCHITECTURE LTD