




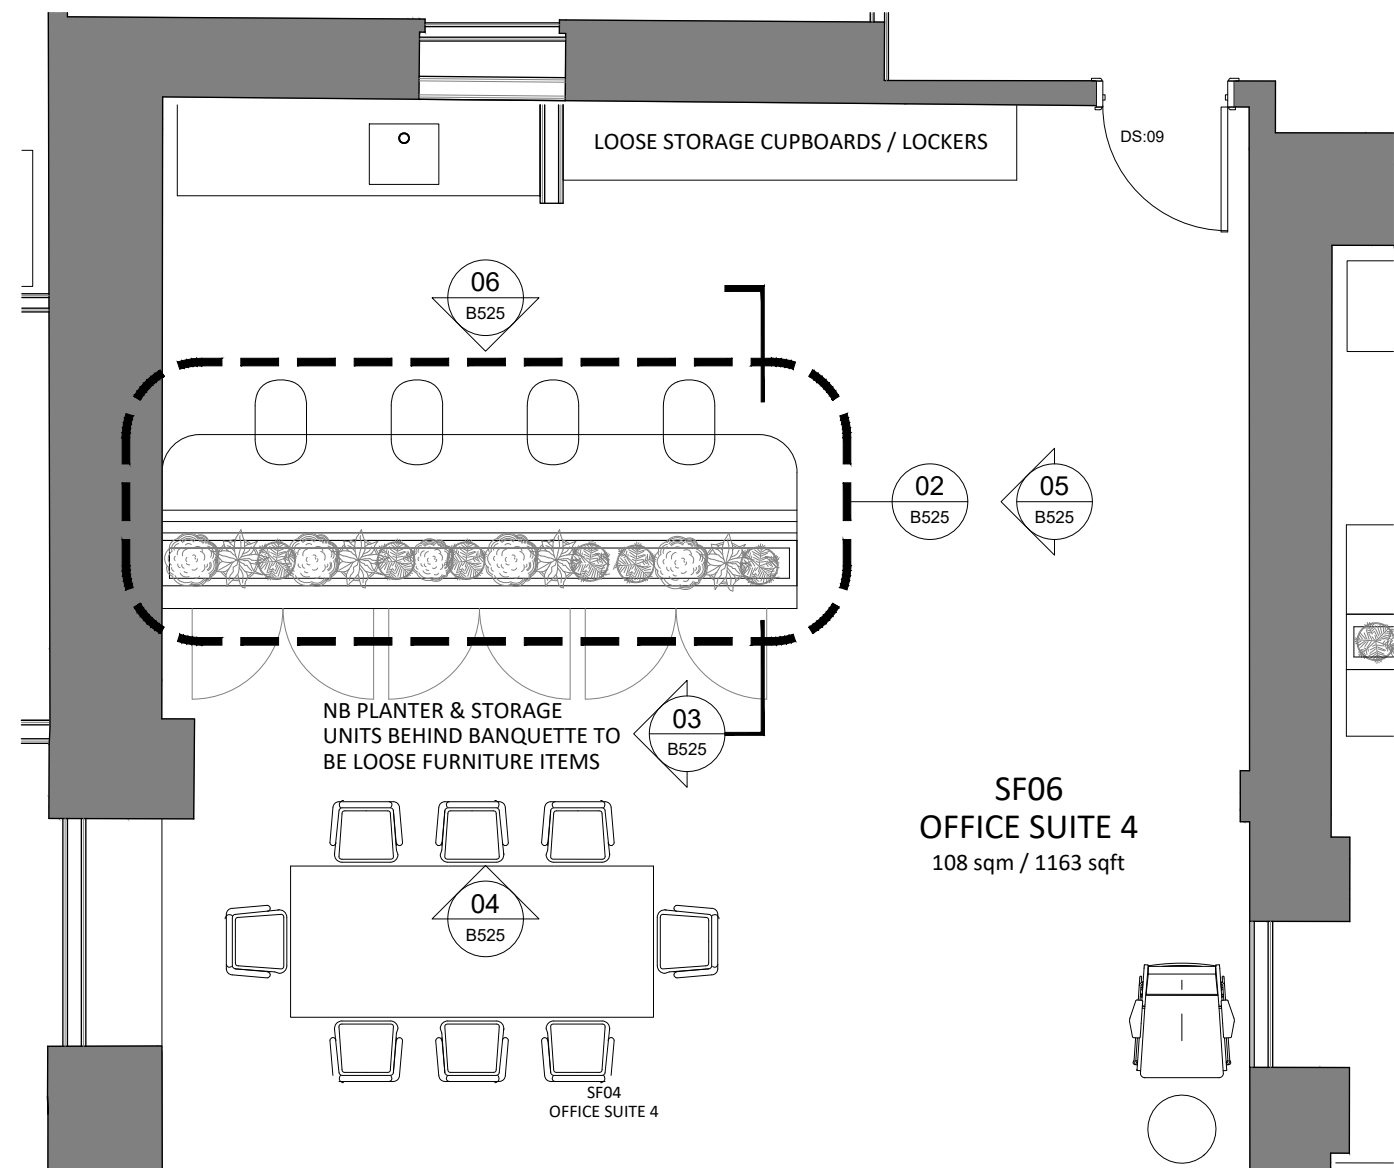


01 SUITE 4 BANQUETTE REFERENCE PLAN
SCALE - 1:50 @ A1
DETAIL LOCATION

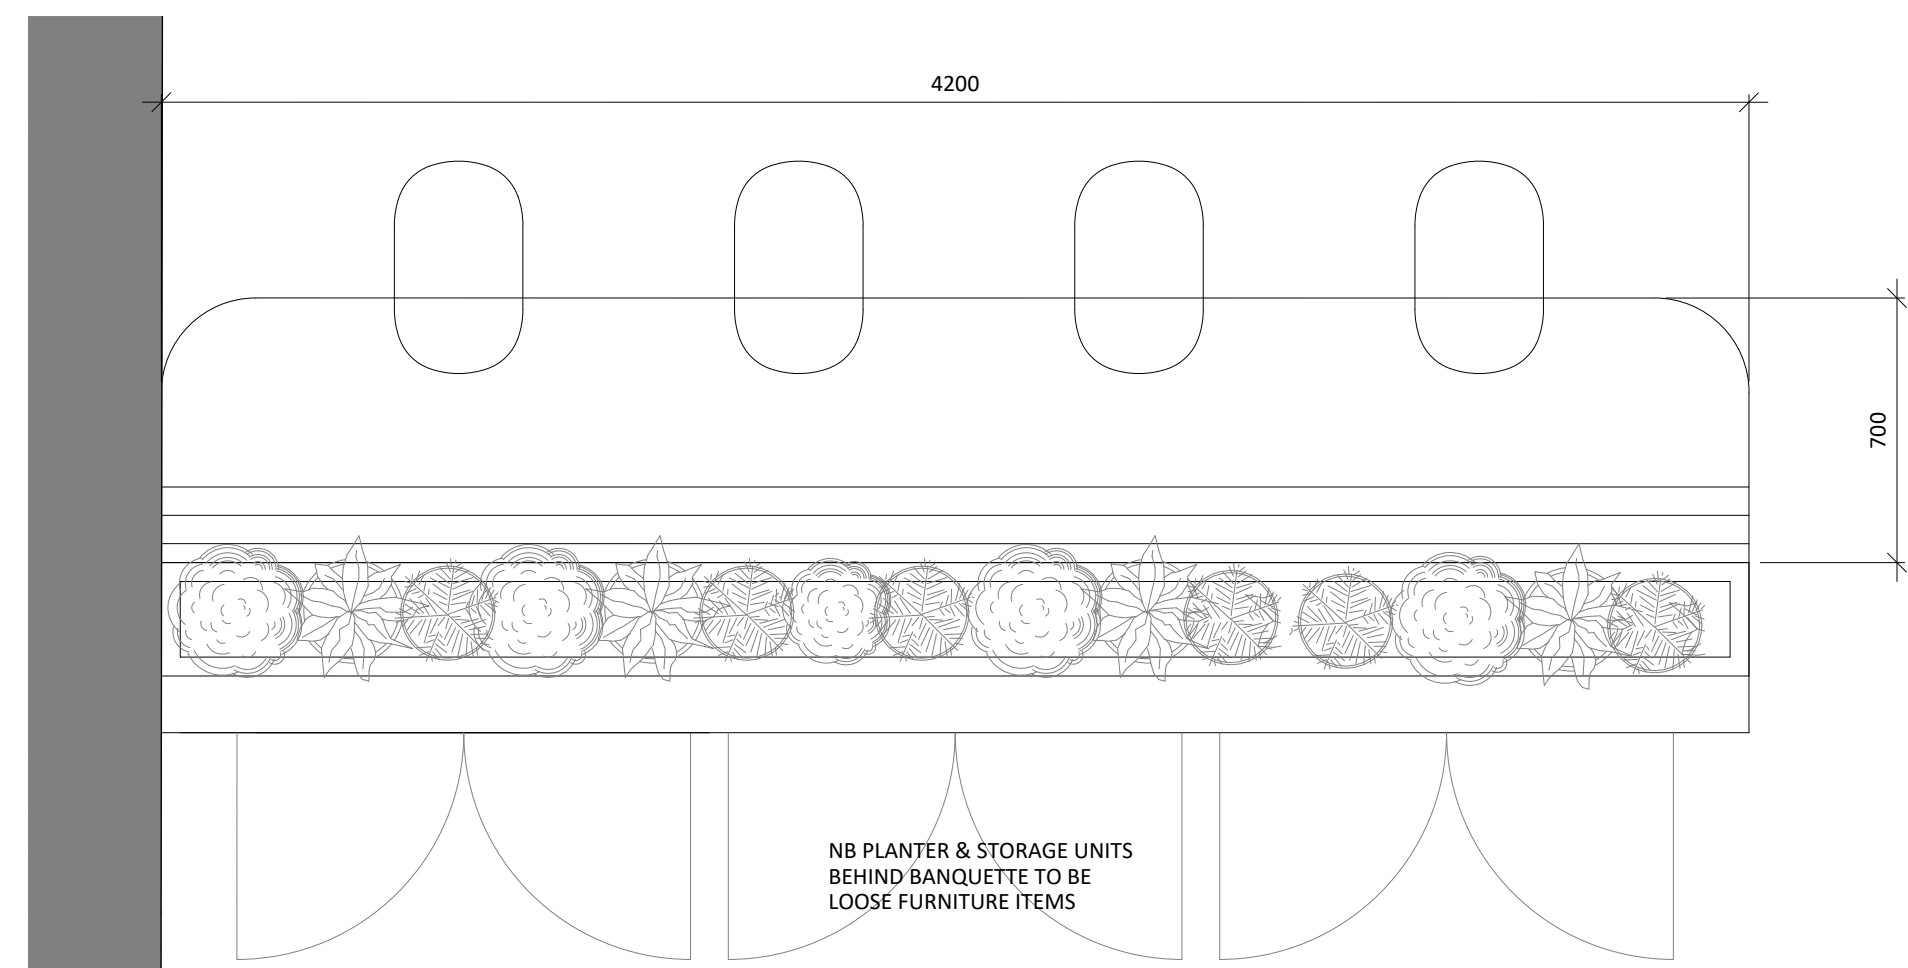


02 SUITE 4 BANQUETTE PLAN
SCALE - 1:20 @ A1

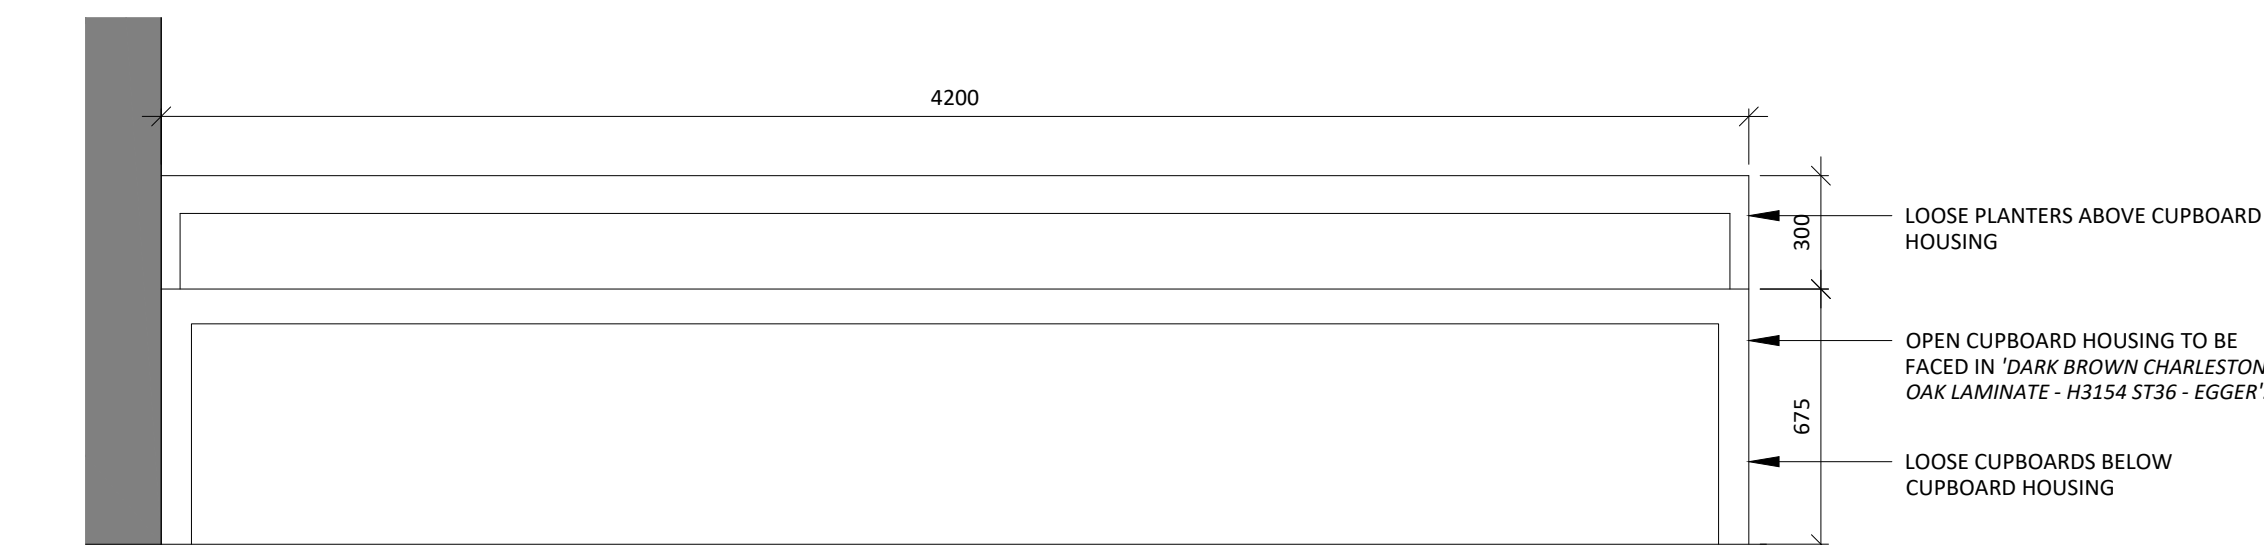


04 SUITE 4 CUPBOARD HOUSING
SCALE - 1:20 @ A1
ELEVATION

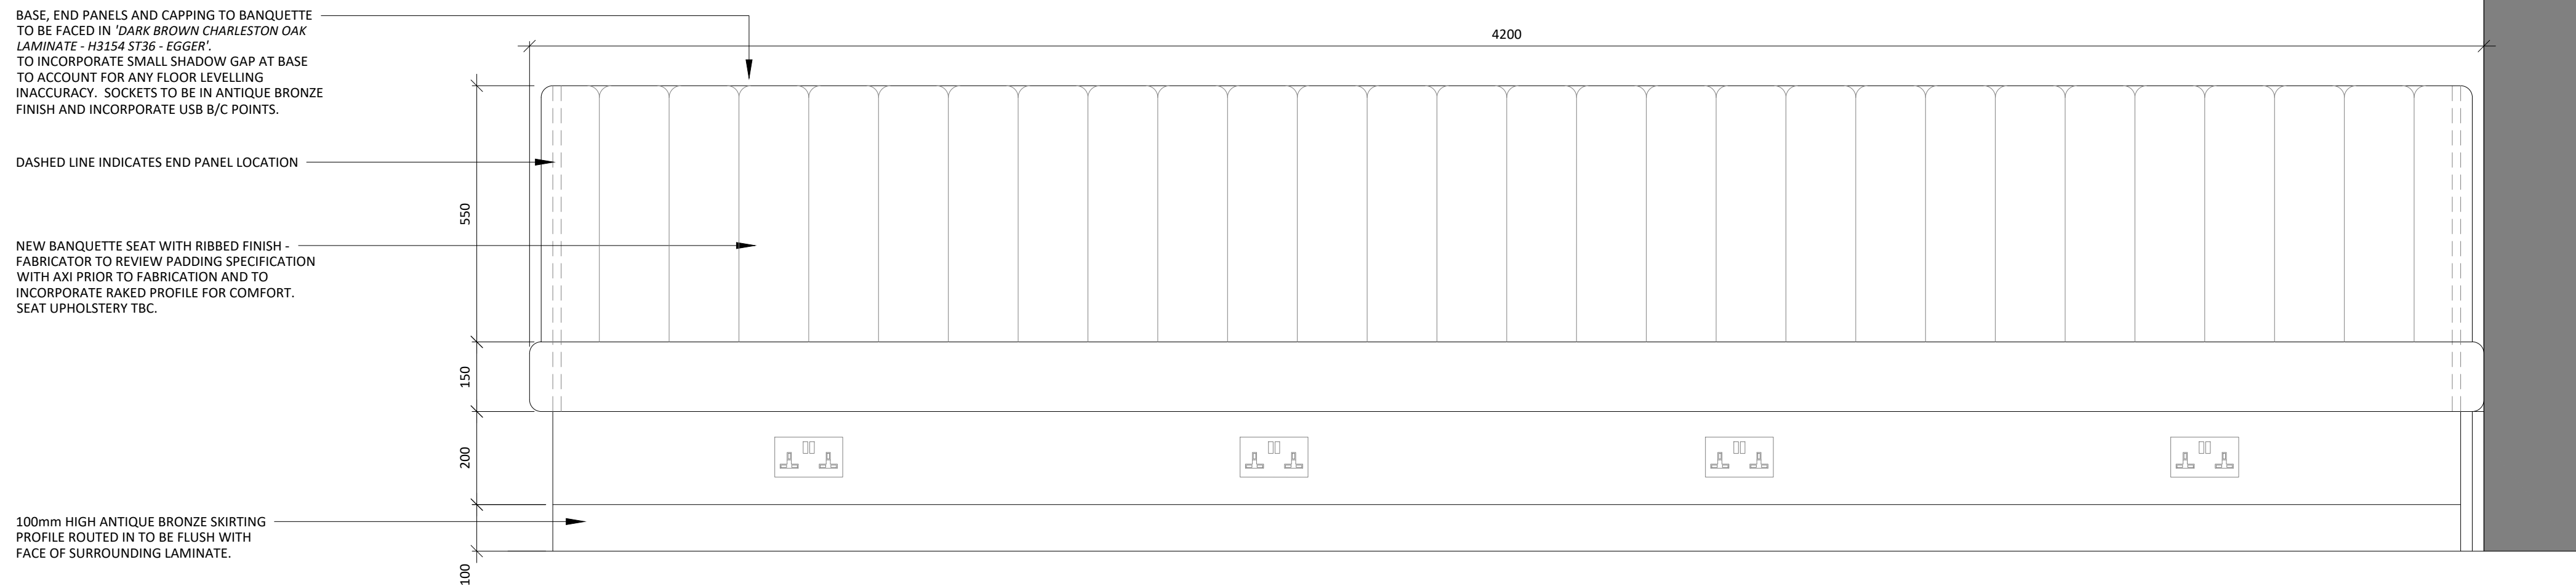


06 SUITE 4 BANQUETTE ELEVATION
SCALE - 1:10 @ A1
FRONT ELEVATION

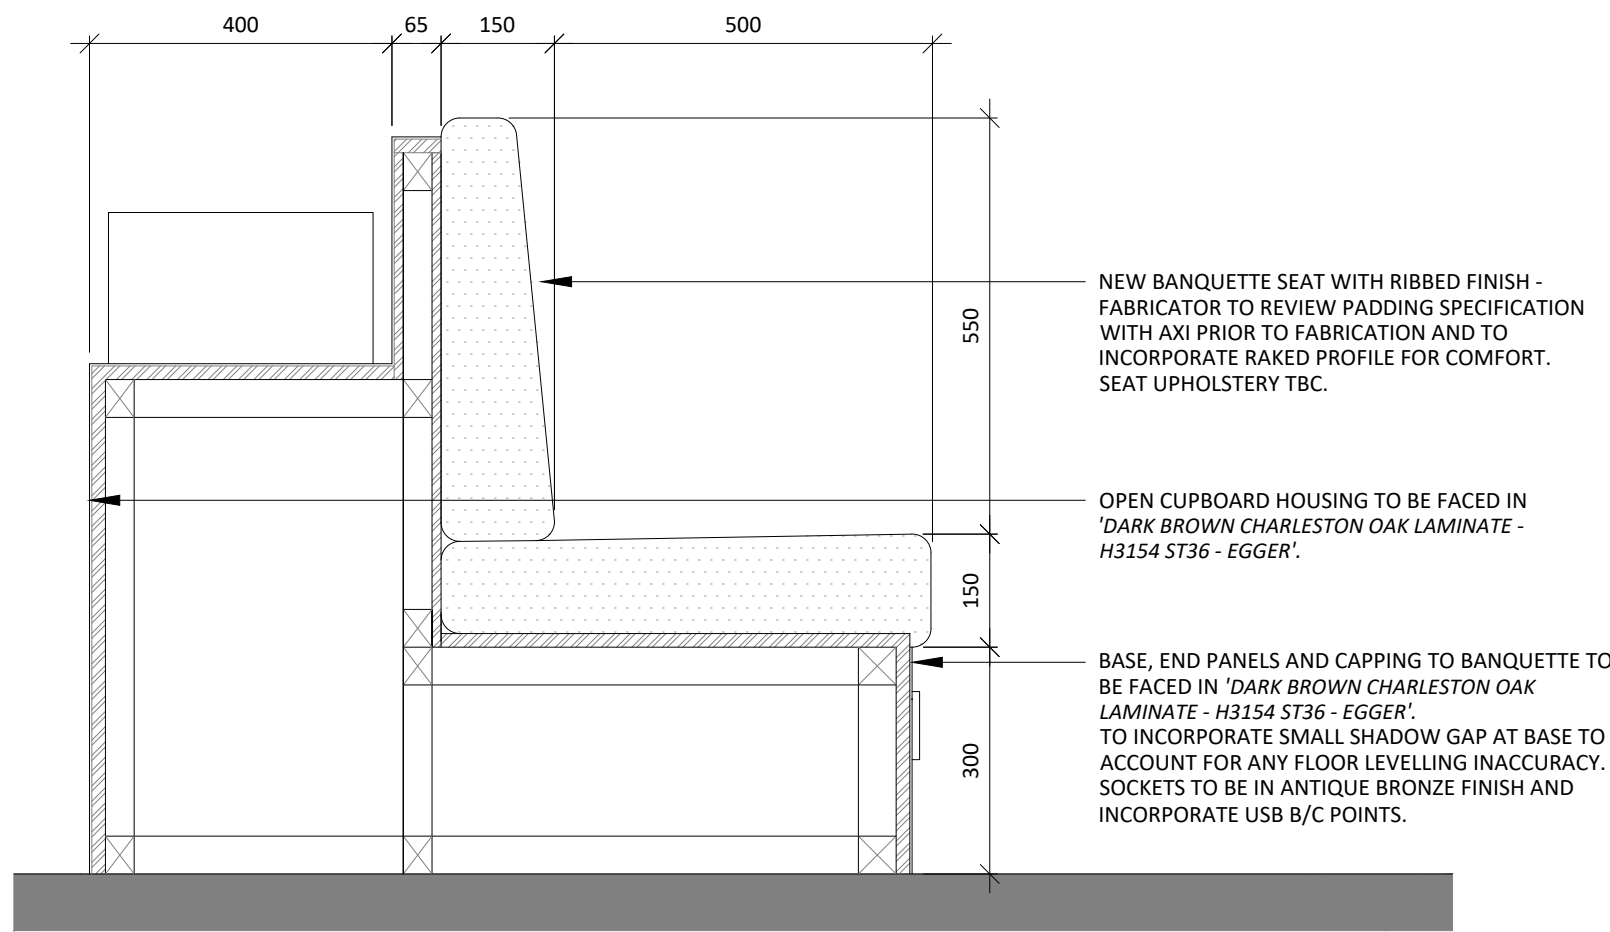

03 SUITE 4 BANQUETTE SECTION
SCALE - 1:10 @ A1
VERTICAL SECTION

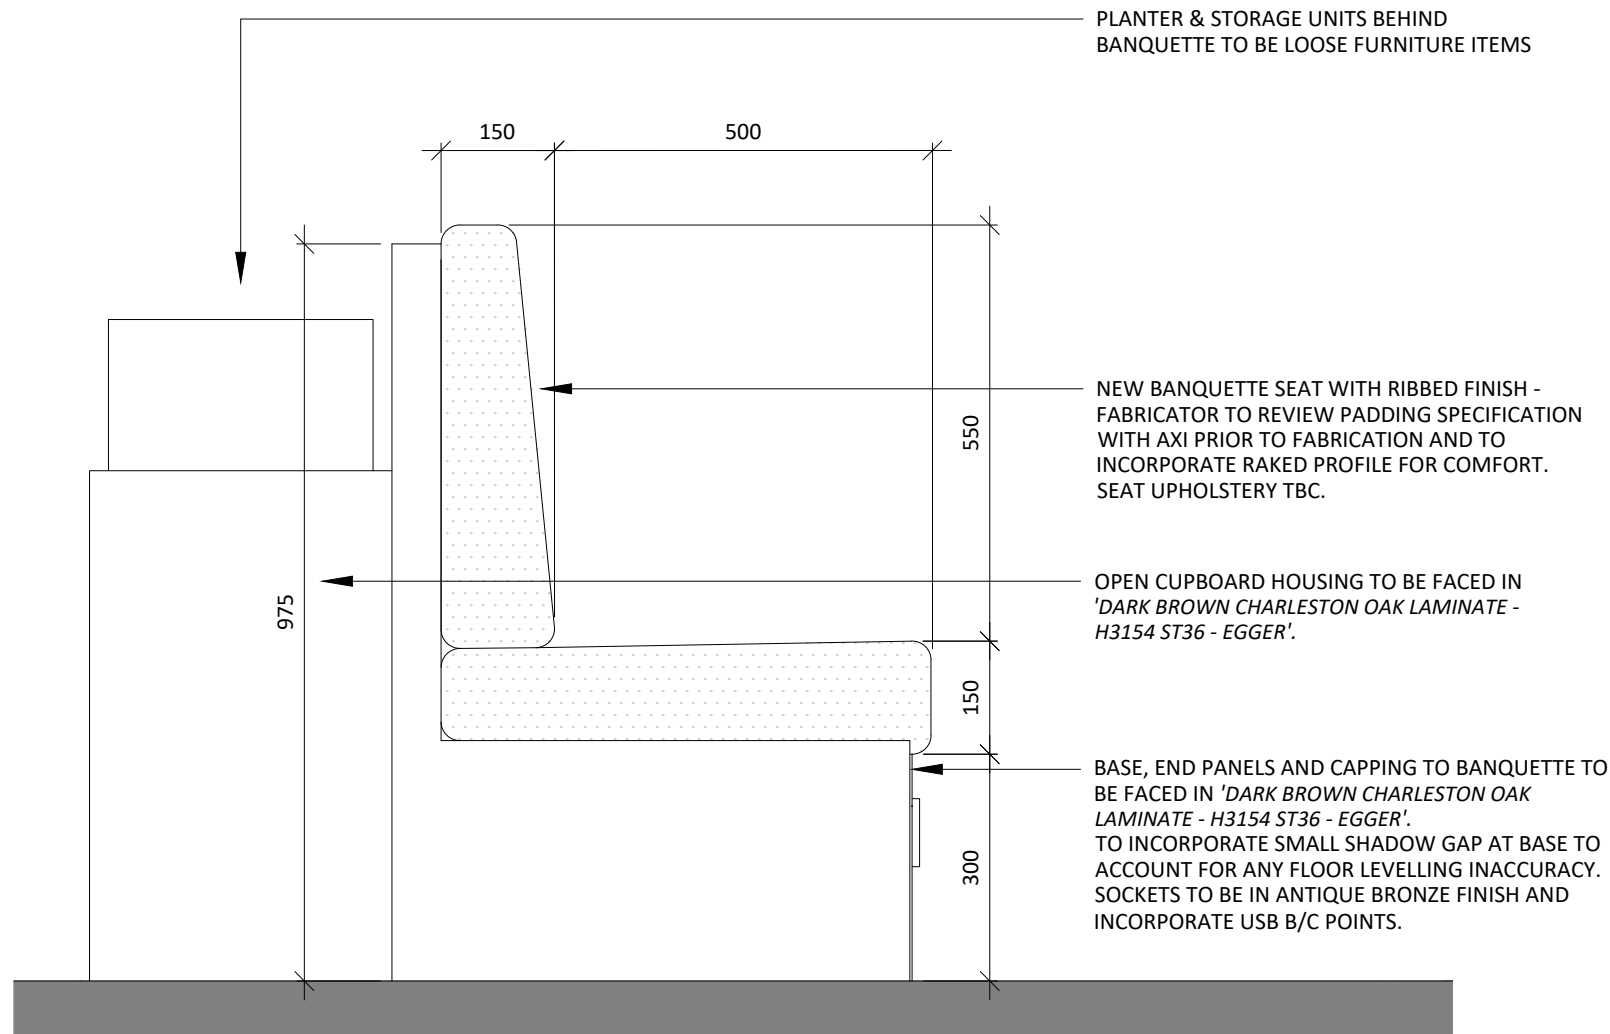

05 SUITE 4 BANQUETTE ELEVATION
SCALE - 1:10 @ A1
VERTICAL SECTION

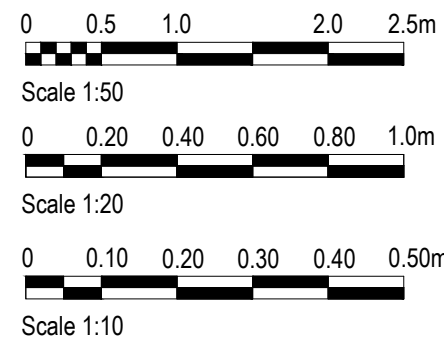

NOTES

DO NOT SCALE FROM THIS DRAWING.
ALL DIMENSIONS TO BE CHECKED ON SITE.
(DRAWINGS MAYBE SCALED FOR LOCAL AUTHORITY & PLANNING PURPOSE ONLY)
COPYRIGHT PROTECTED.

FOR PLANNING
DO NOT USE FOR CONSTRUCTION

- GENERAL PLANNING NOTES:
- ALL DIMENSIONS TO BE CHECKED ON SITE PRIOR TO ANY MANUFACTURE OR CONSTRUCTION OF EQUIPMENT, FINISH, SIGNAGE ETC.
- DRAWINGS TO BE READ IN CONJUNCTION WITH THE FOLLOWING STAGE 3 INFORMATION:
- STRUCTURAL ENGINEER'S DESIGN & RECOMMENDATIONS (DWLP)
 - HERITAGE REPORT (PAUL BUTLER ASSOCIATES)
 - M&E AND FIRE STRATEGY (HILSON MORAN)