


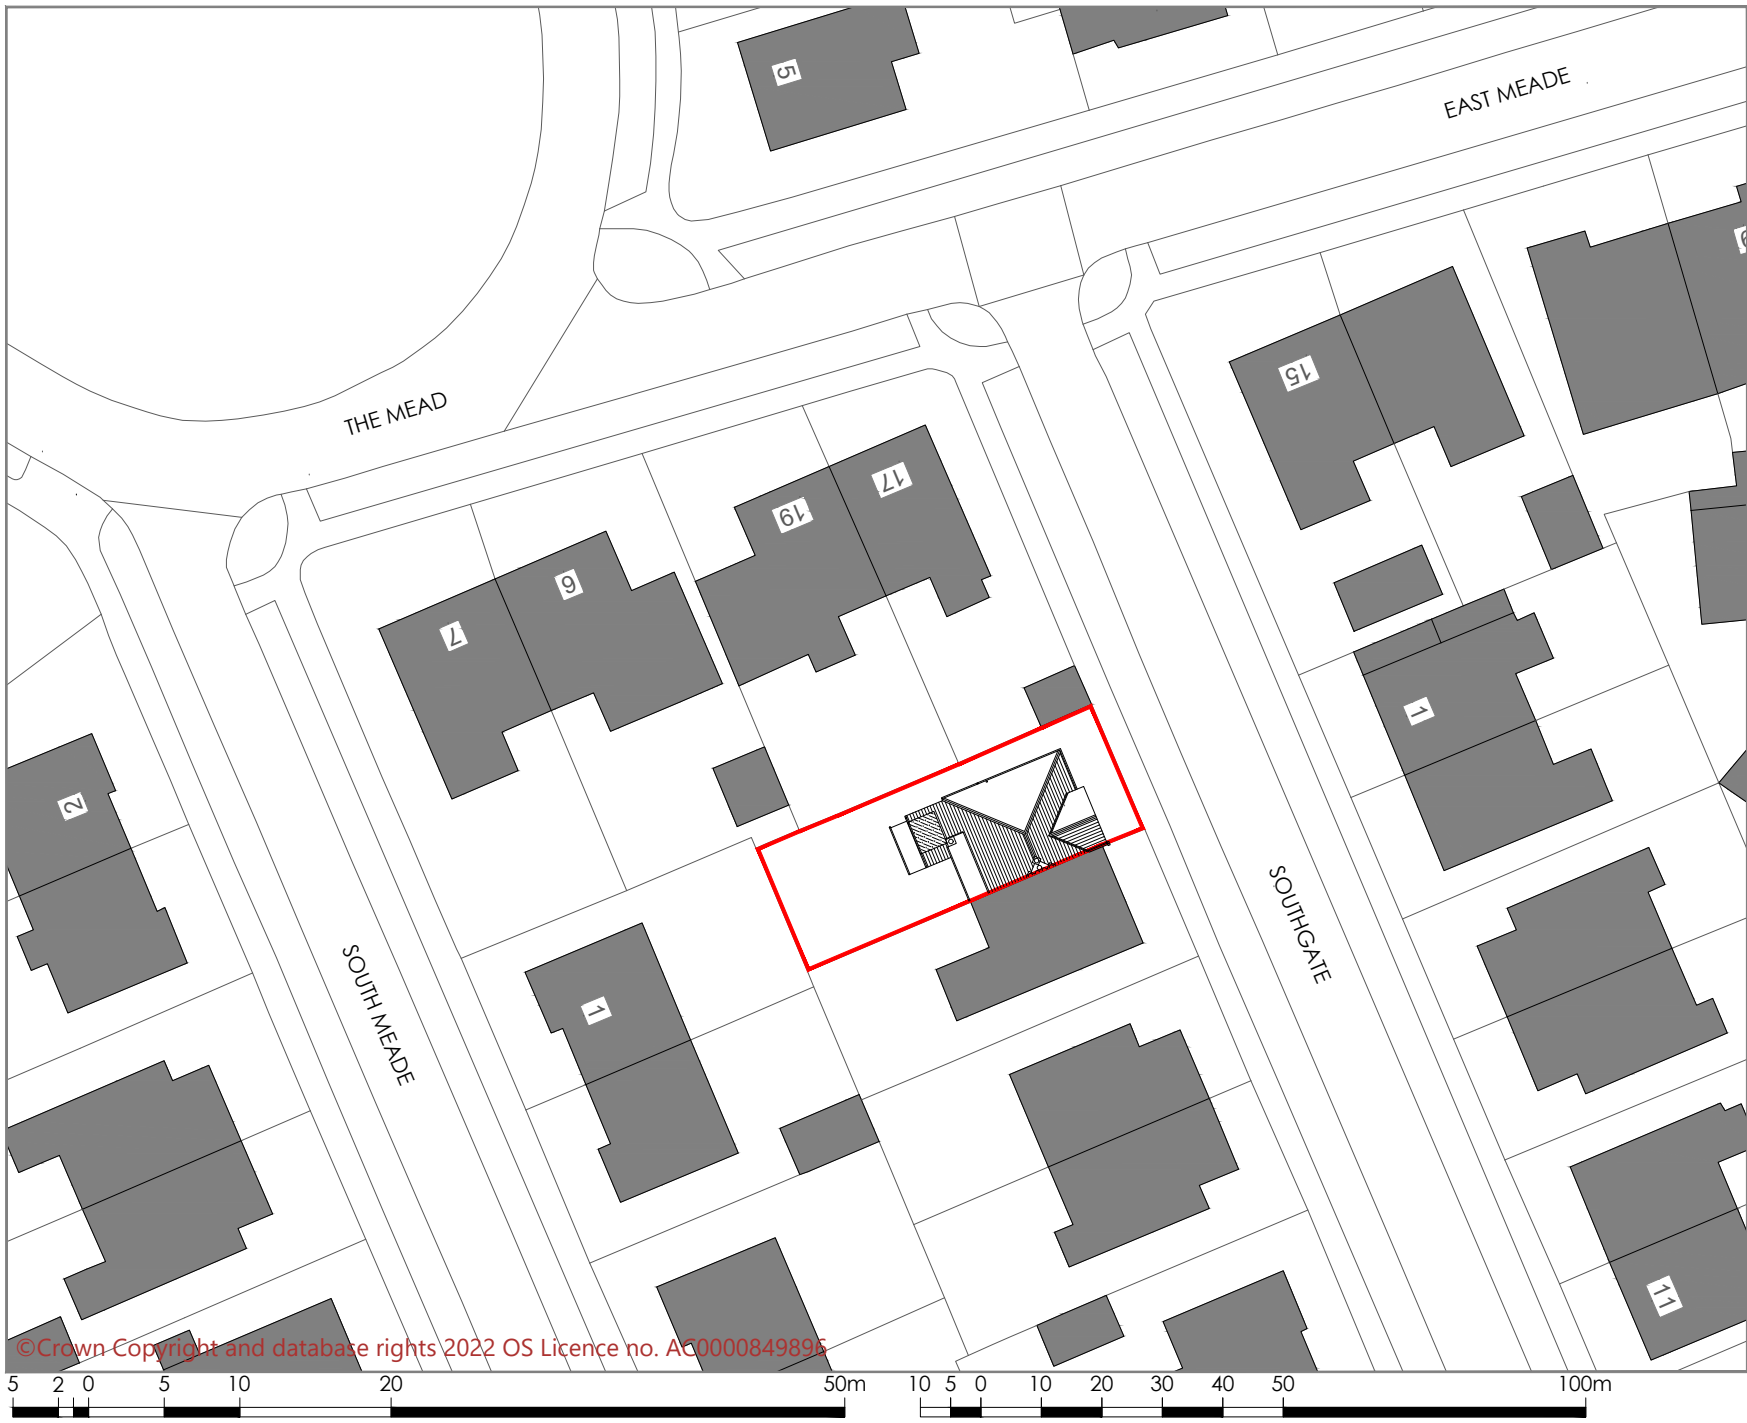

©Crown Copyright and database rights 2022 OS Licence no. AC0000849895

1:500

1:1250



Indicative  
True  
North

Planning drawings

Site Boundary

| Rev ref        | Description                                                   | Date  |
|----------------|---------------------------------------------------------------|-------|
| Project        | Ground and first floor partial rear extension                 |       |
| Site Address   | 2 Southgate,<br>Chorlton-Cum-Hardy,<br>Manchester,<br>M21 8EA |       |
| Client         | Mr and Mrs Diggle                                             |       |
| Drawing status | Planning                                                      |       |
| Drawing title  | Existing location plan                                        |       |
| Date           | November 2022                                                 |       |
| Scale          | 1:500 @ A4                                                    |       |
| Dwg No.        | 2022-1686-P-104                                               | Rev - |