


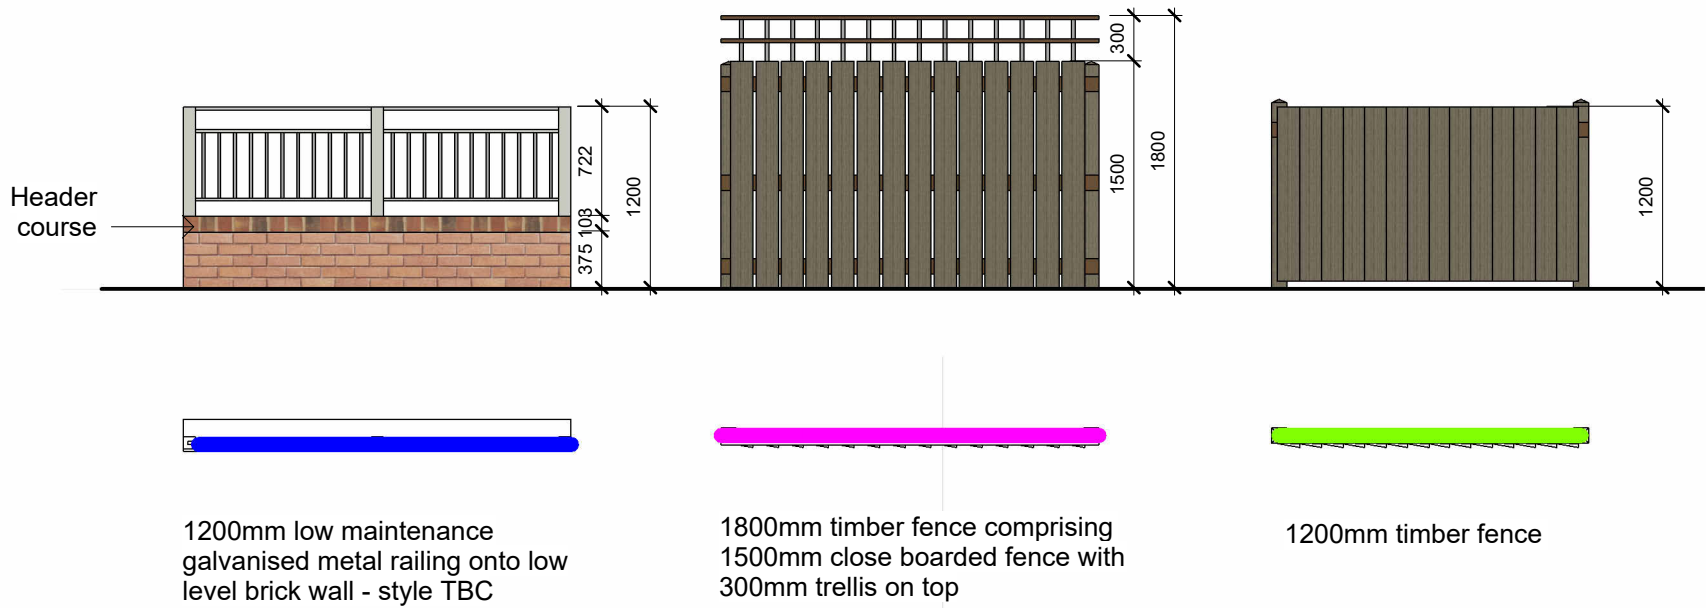


© Bowker Sadler Partnership Limited
This drawing is the subject of copyright which vests in Bowker Sadler Partnership Limited. It is an infringement of copyright to reproduce this drawing, by whatever means, including electronic, without the express written consent of Bowker Sadler Partnership Limited which reserves all its rights.
Bowker Sadler Partnership Limited asserts its rights to be identified as the author of this design

Drawing not to be scaled
Report Errors and Omissions to the Architect.
Check all dimensions on site
Drawing to be read in conjunction with the Health and Safety Plan and all relevant Risk Assessments

1:50
1:100

1m 2 3
1m 2 3 4 5 6

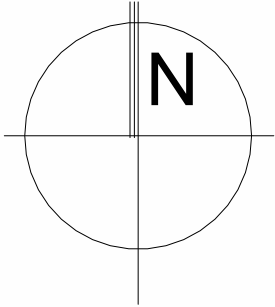

AS APPROVED BY
PLANNING APPLICATION
No. 131891/FO/2021

Proposed Boundary strip
1 : 200

Rev.	Date	Dm.	Chkd.
BOWKER SADLER ARCHITECTURE			
Hatherlow House Hatherlow Romiley Stockport SK6 3DY 0161 406 7333 office@bowker-sadler.co.uk www.bowker-sadler.co.uk			
Project Chain Road, Blackley			
Client Great Places Housing Group			
Drawing Proposed boundary treatment			
Scale As indicated	Sheet Size @ A1	Drawn SP	Checked CL
Project No. 18-002 -	Originator Zone	Level Form	Date Discipline
Status	Number 1103	Revision	
Planning			