



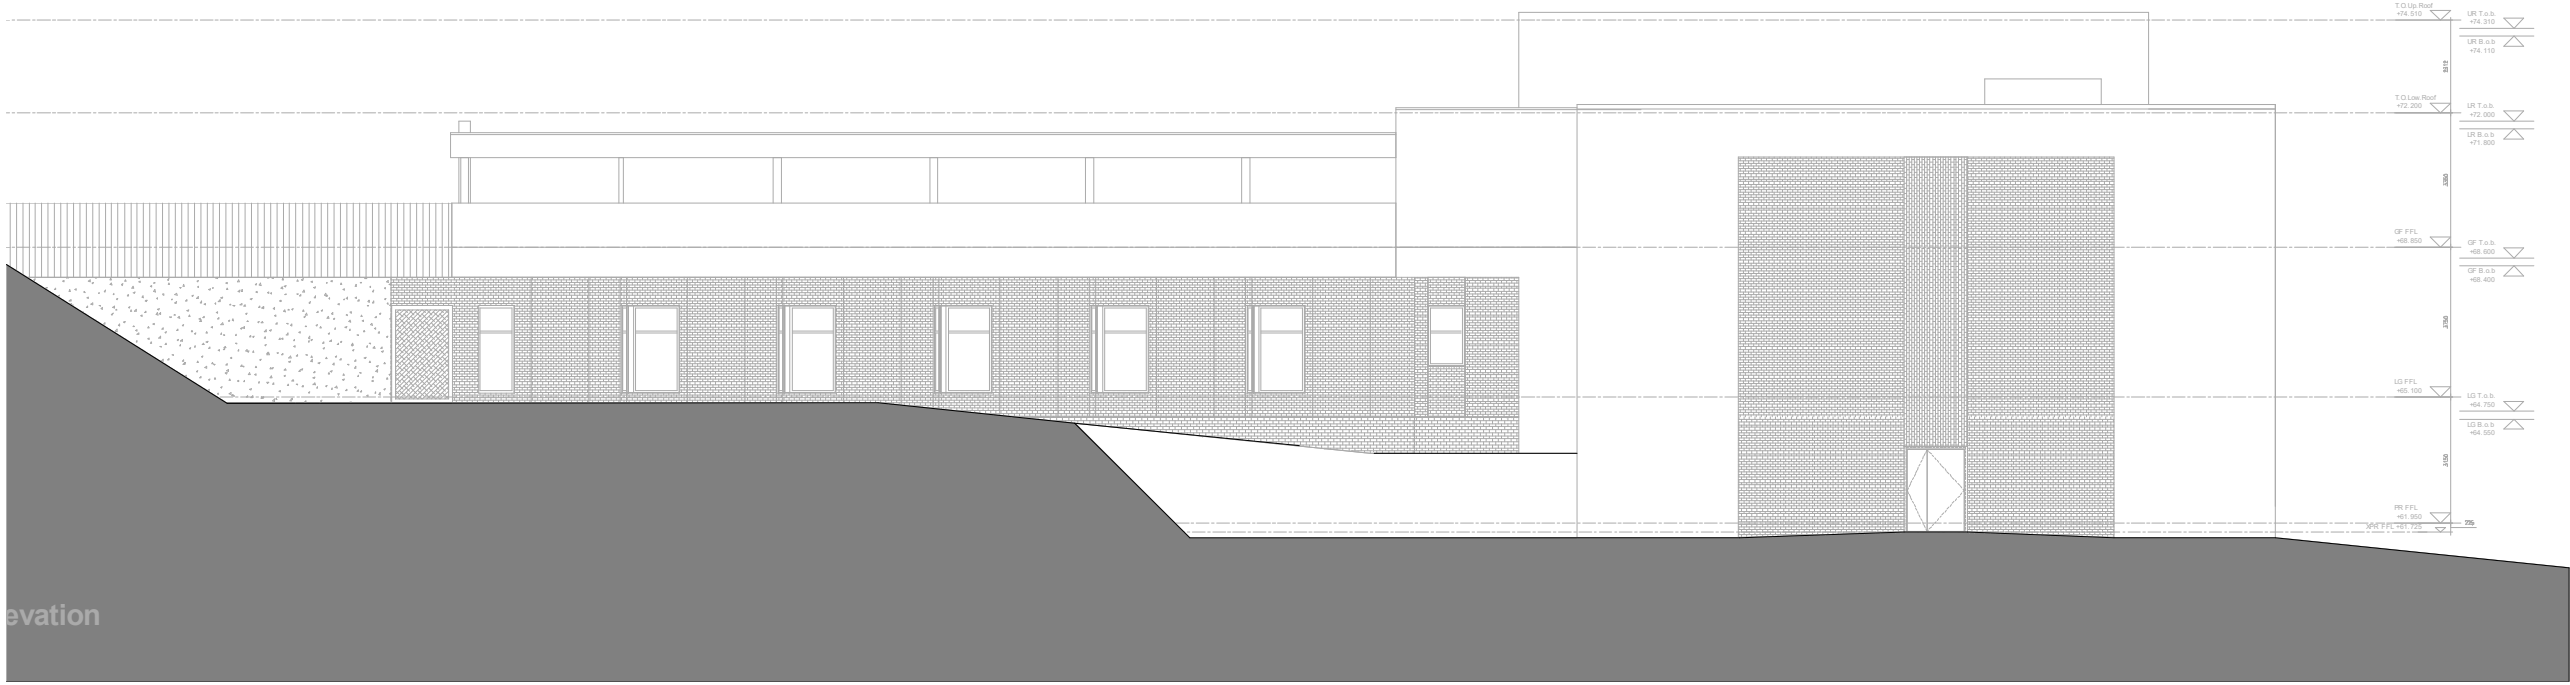

ELEVATION A



ELEVATION B

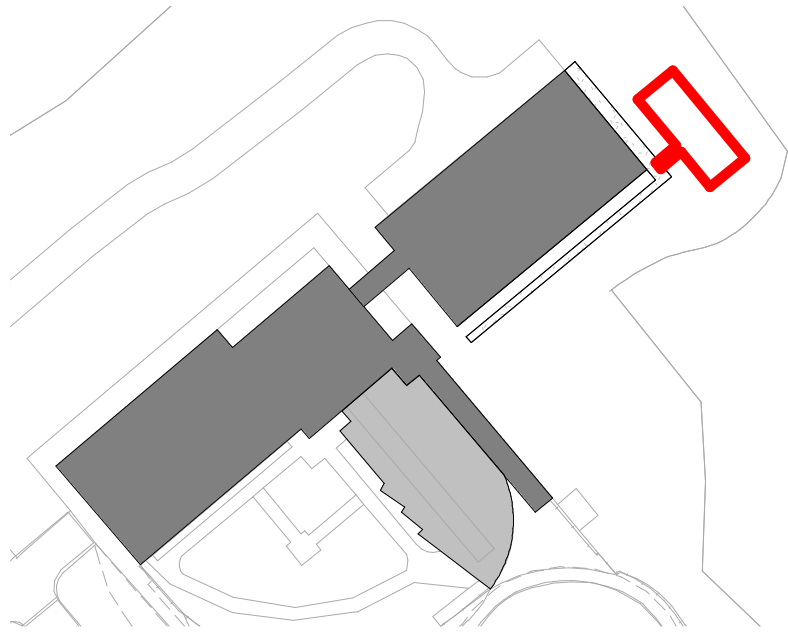

Extract of Site Location Plan 1:1000



1

Existing Elevations

1 : 200