



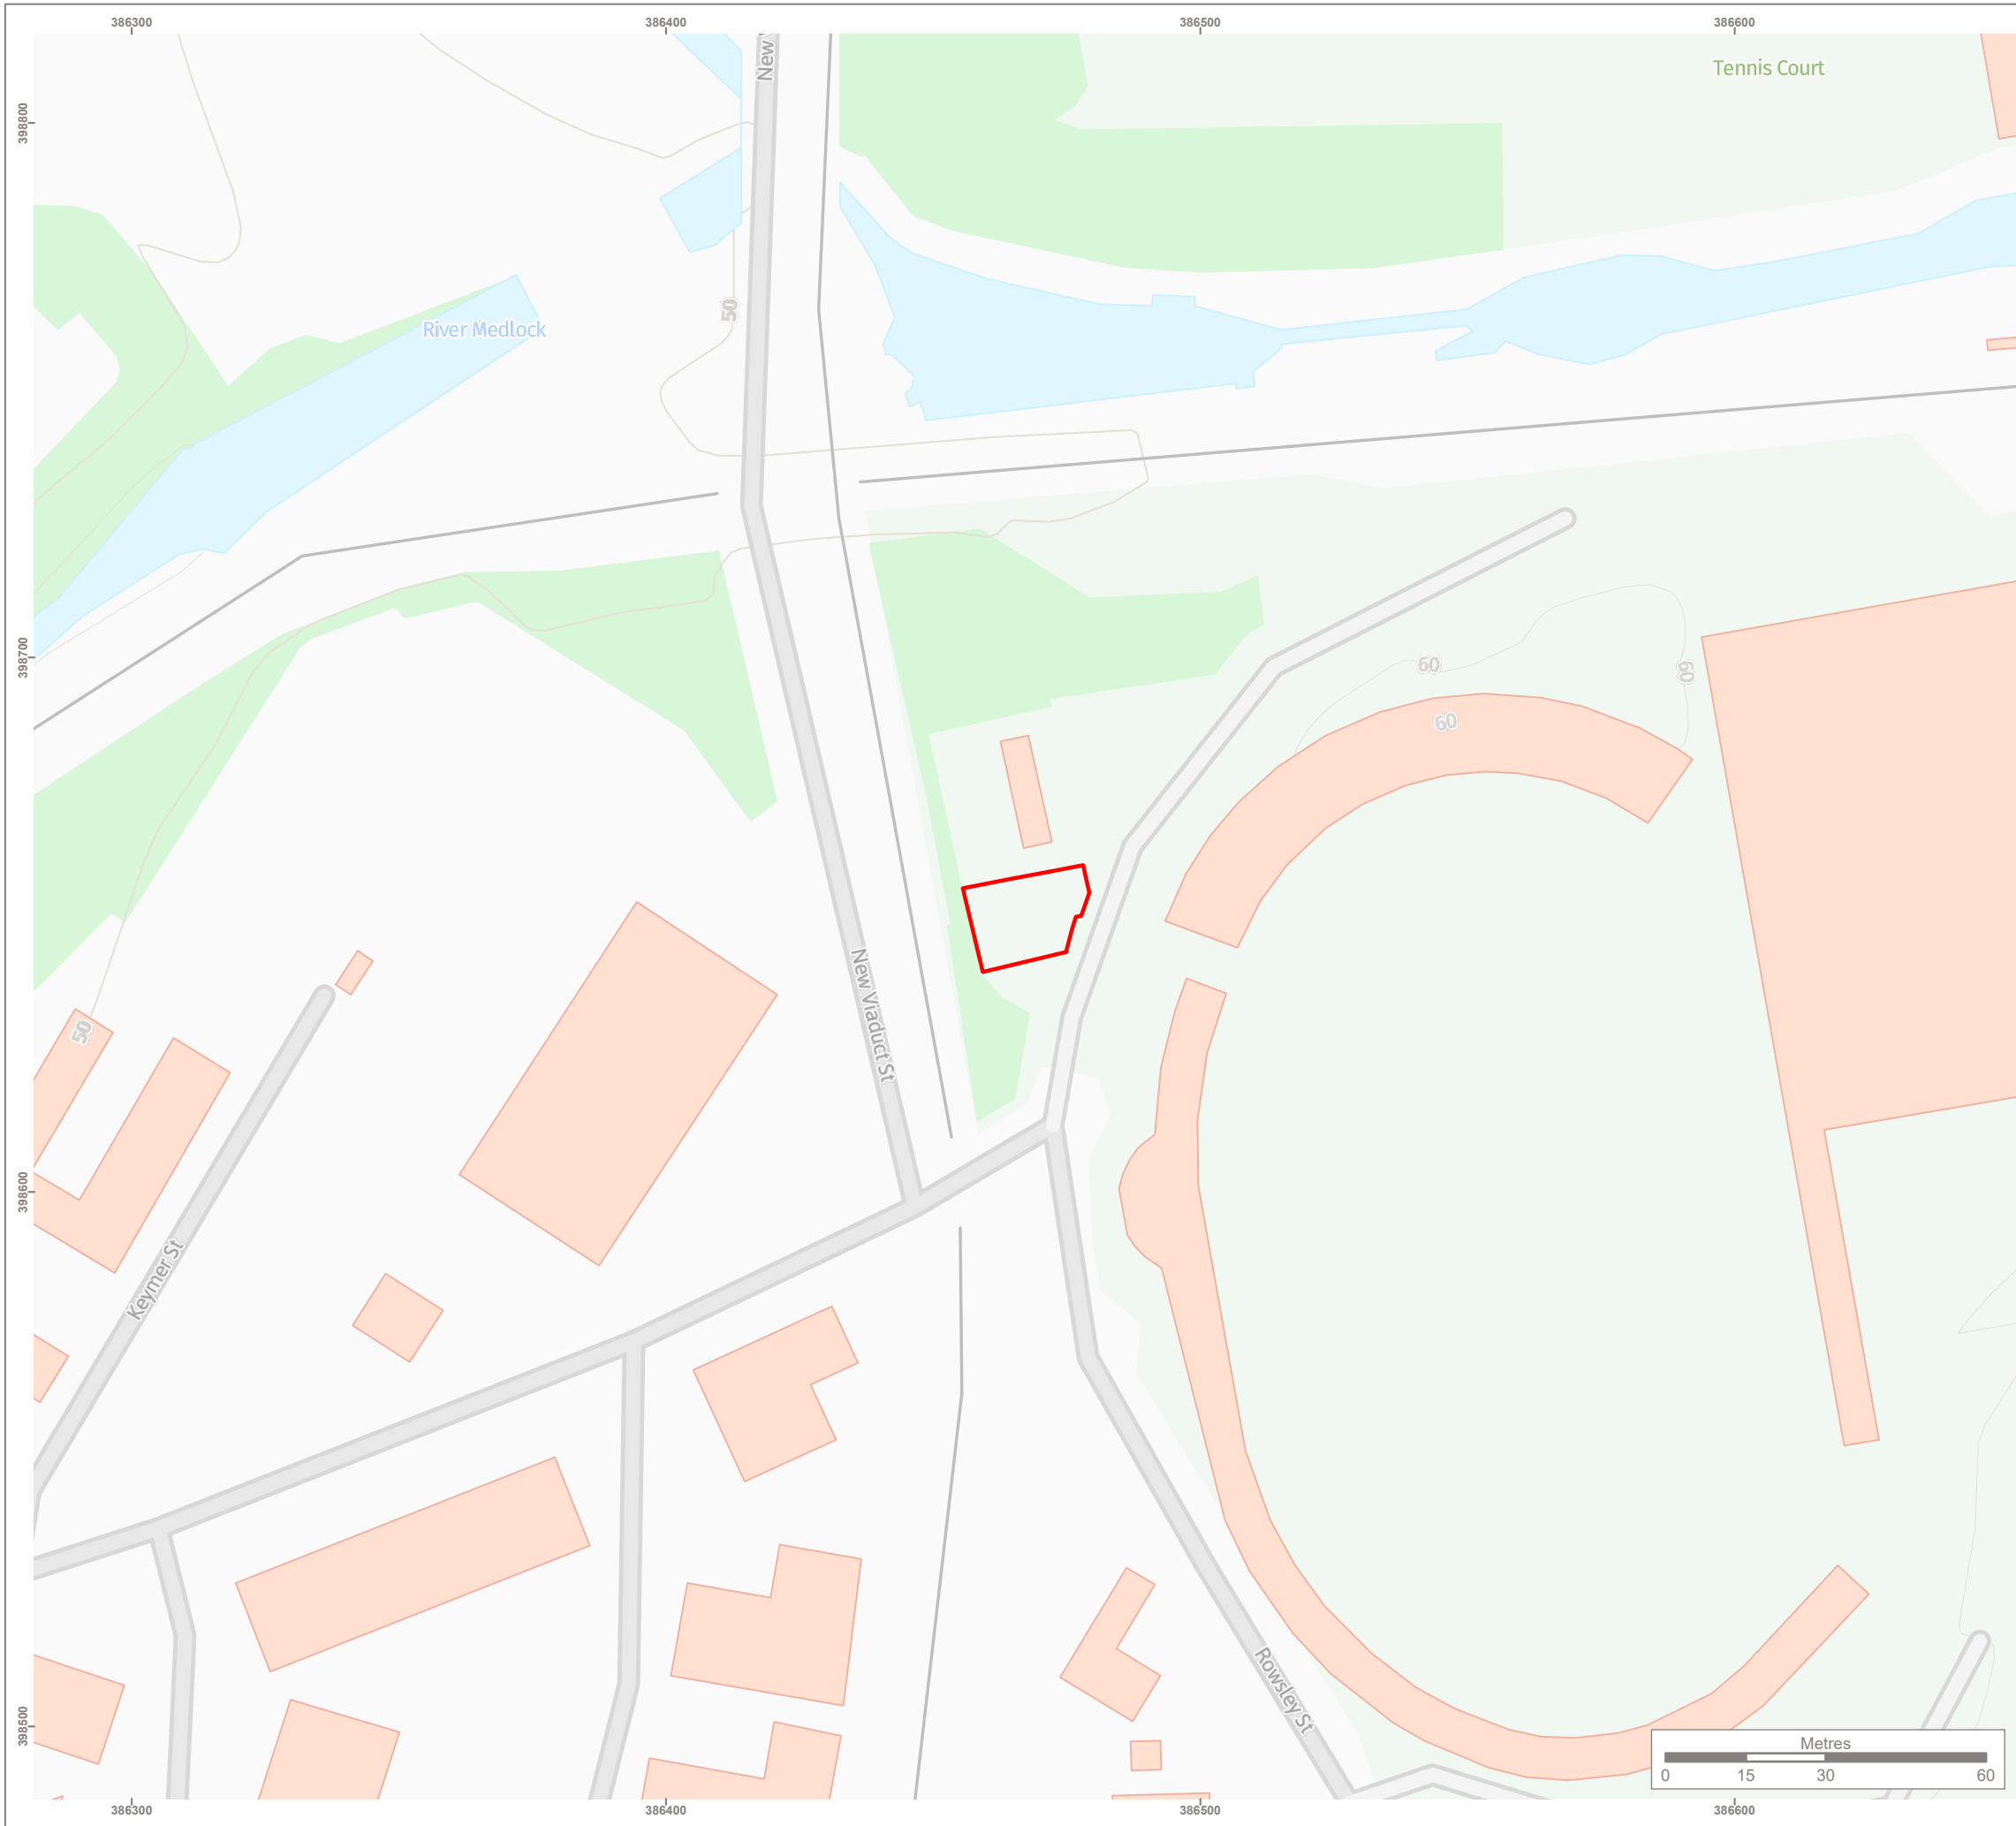

KEY

Site boundary

 Reproduced by permission of Ordnance Survey on behalf of Her Majesty's Stationery Office.
Contains OS data © Crown Copyright and database right 2022. All rights reserved.
Contains data from OS Zoomstack.

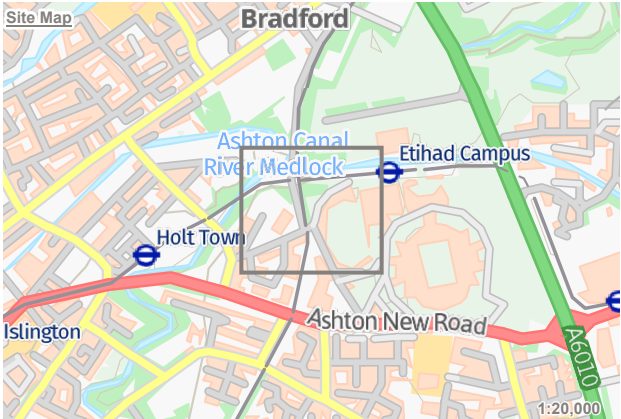

Rev	Description	Drawn	Approved	Date



Genesis Centre, Birchwood Science Park, Warrington WA3 7BH
Tel 01925 844004 e-mail tep@tep.uk.com www.tep.uk.com

Project
Eastlands Primary Substation

Title
Site Location Plan

Drawing Number
G9560.008

Drawn	Checked	Approved	Scale	Date
SP	CW	PS	1:1,250 @ A3	27/09/2022