


EXISTING RIDGE +11.575 (39.375)

INTERNAL FFL +0.970 (28.770)

EXTERNAL FFL +0.000 (27.800)

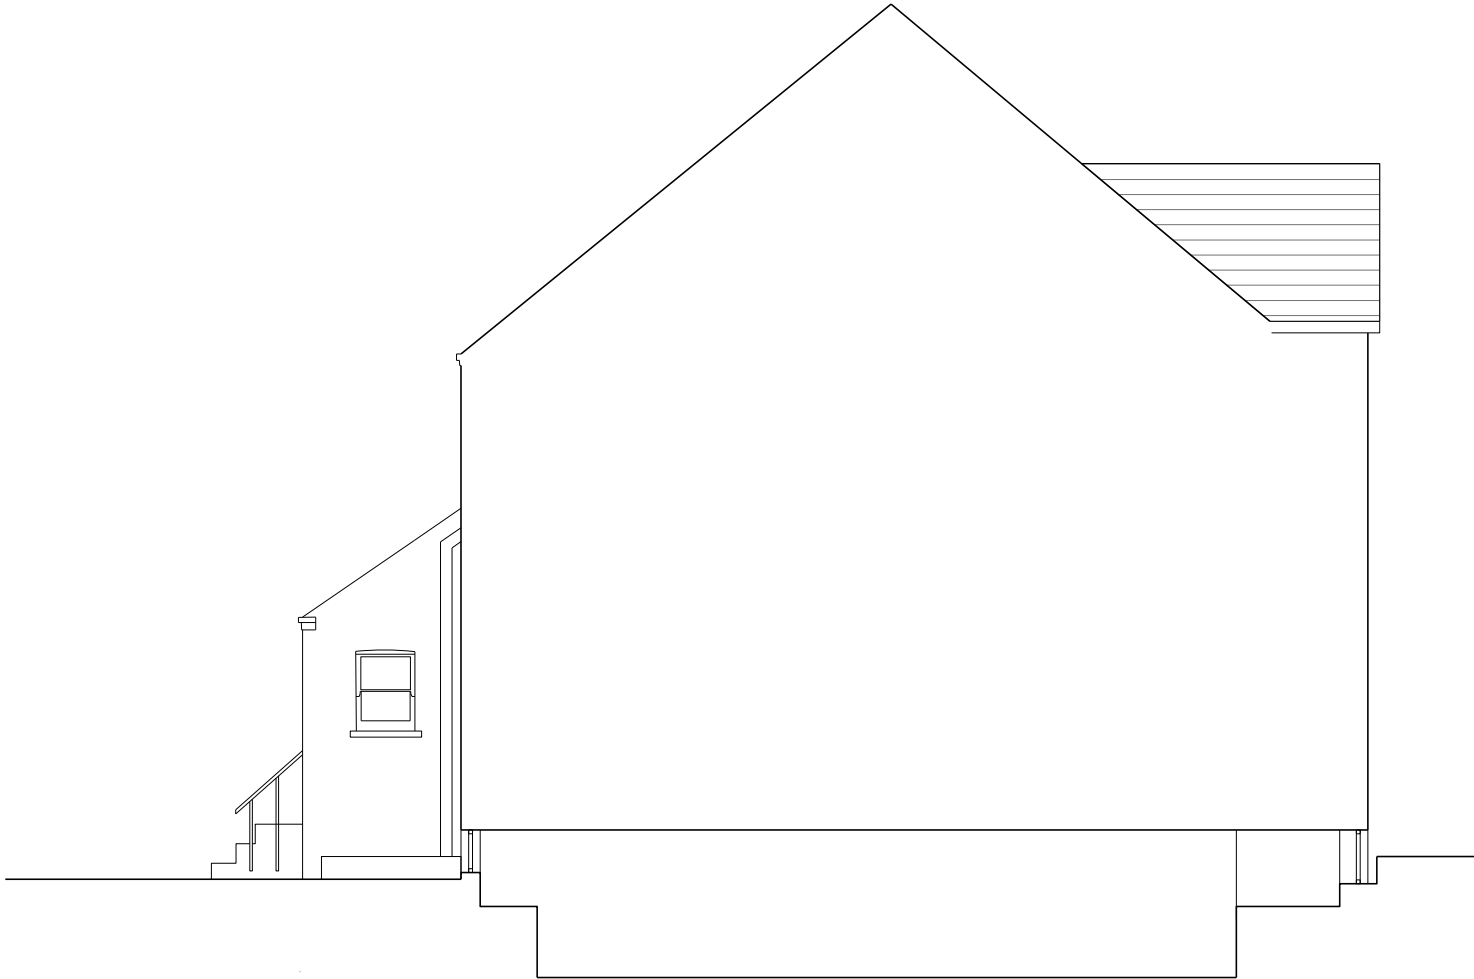

Side Elevation through Section CC

PLANNING				ISSUE
Rev	Description	By	Chk	Date
00	Issued for Planning	RM	SGA	27.07.22
01	Issued for Planning	SGA	SGA	04.10.22



All dimensions to be checked (to be checked on site prior to manufacture). Do not scale of this drawing. Report any discrepancies to the Architect / CA immediately. All drawings copyright of G&A Studio Ltd. drawings are not to be reproduced without written consent.

Project	Zetland Road, Chorlton	Project No.	22-01	Rev.	01
		Dwg. No.	L(-4)002	By	RM
Title	Elevation Side Existing	Date	JULY 22	Chk.	SGA
		Scale	1:100 @ A3	App.	00



STUDIO

mail@gastudio.co.uk
www.gastudio.co.uk

tel. 0161 835 3538

Architects / Masterplanning / Urban Design