
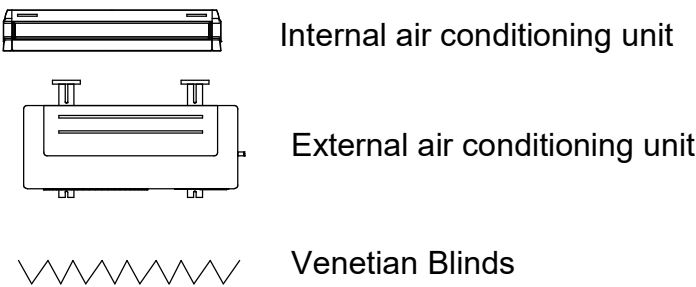
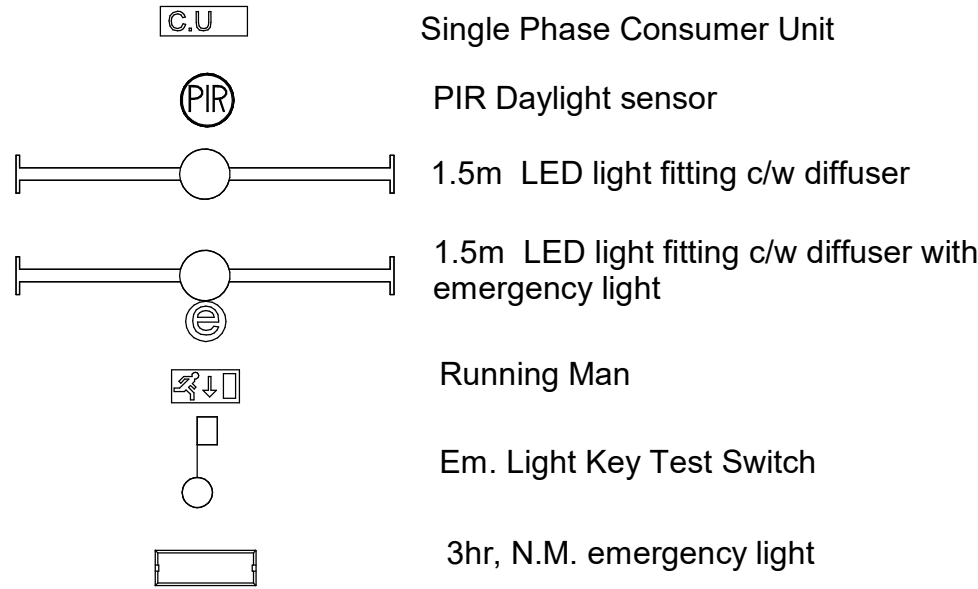


Rev	Description	Date	By
A	Hatch changed to 800 x 800, CU moved,external AC units moved and WMG removed	10/10/22	NC

© Portakabin Limited 2018

This drawing is the property of Portakabin Limited.
It must not be copied or reproduced or divulged to anyone without written permission.

Do not scale off this drawing.
All discrepancies to be reported to Portakabin Limited.

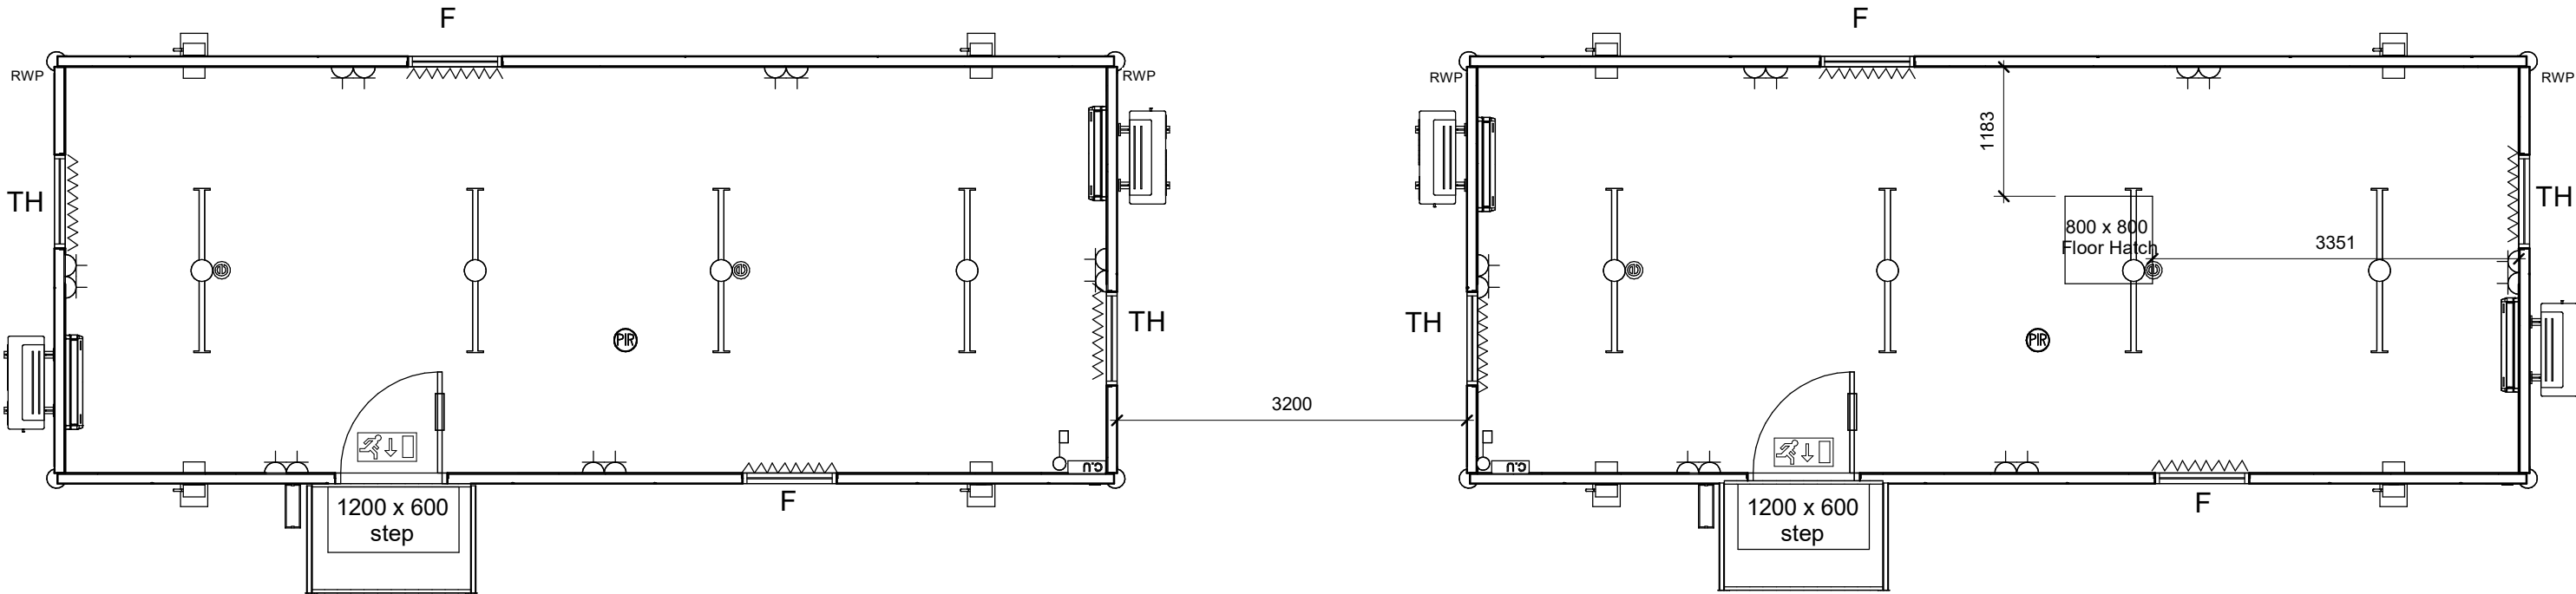

TN104 Titan Building

1 : 60

Note:

- BUILDING & LEGS IN GOOSEWING GREY 10 A 05
- FASCIA AND CORNER TRIMS IN ANTHRACITE RAL7016
- EXTERNAL DOOR PANEL AND WINDOW FRAMES IN ANTHRACITE RAL7016
- LED EMERGENCY AND PIR LIGHTING THROUGHOUT
- AIR CONDITIONING THROUGHOUT
- CARPET TILES IN GRAPHITE GREY FITTED THROUGHOUT
- SOCKET LOCATIONS TBC
- VENETIAN WINDOW BLINDS ON ALL WINDOWS

Floor Area = 35.40m²
Ceiling Height = 2.5m

Window Key
F = Fixed
TH = Top Hung
HLTH = High Level Top Hung
HLF = High Level Fixed
F/TH = Fixed / Top Hung

Portakabin Limited New Lane Huntington
York YO32 9PT United Kingdom

+44 (0)1904 611655

portakabin.co.uk

Status:	Purpose Of Issue:		
Client: Greater Manchester Police			
Project: Training Rooms			
Title: Sales			
Scale @ A3:	Date:	Drawn By:	Checked By:
As indicated	26/09/22	NC	Checker
Project Number: OPP1251759			
Originator:	Zone:	Level:	Type:
			Discipline:
			Number:
			Rev:
			01