




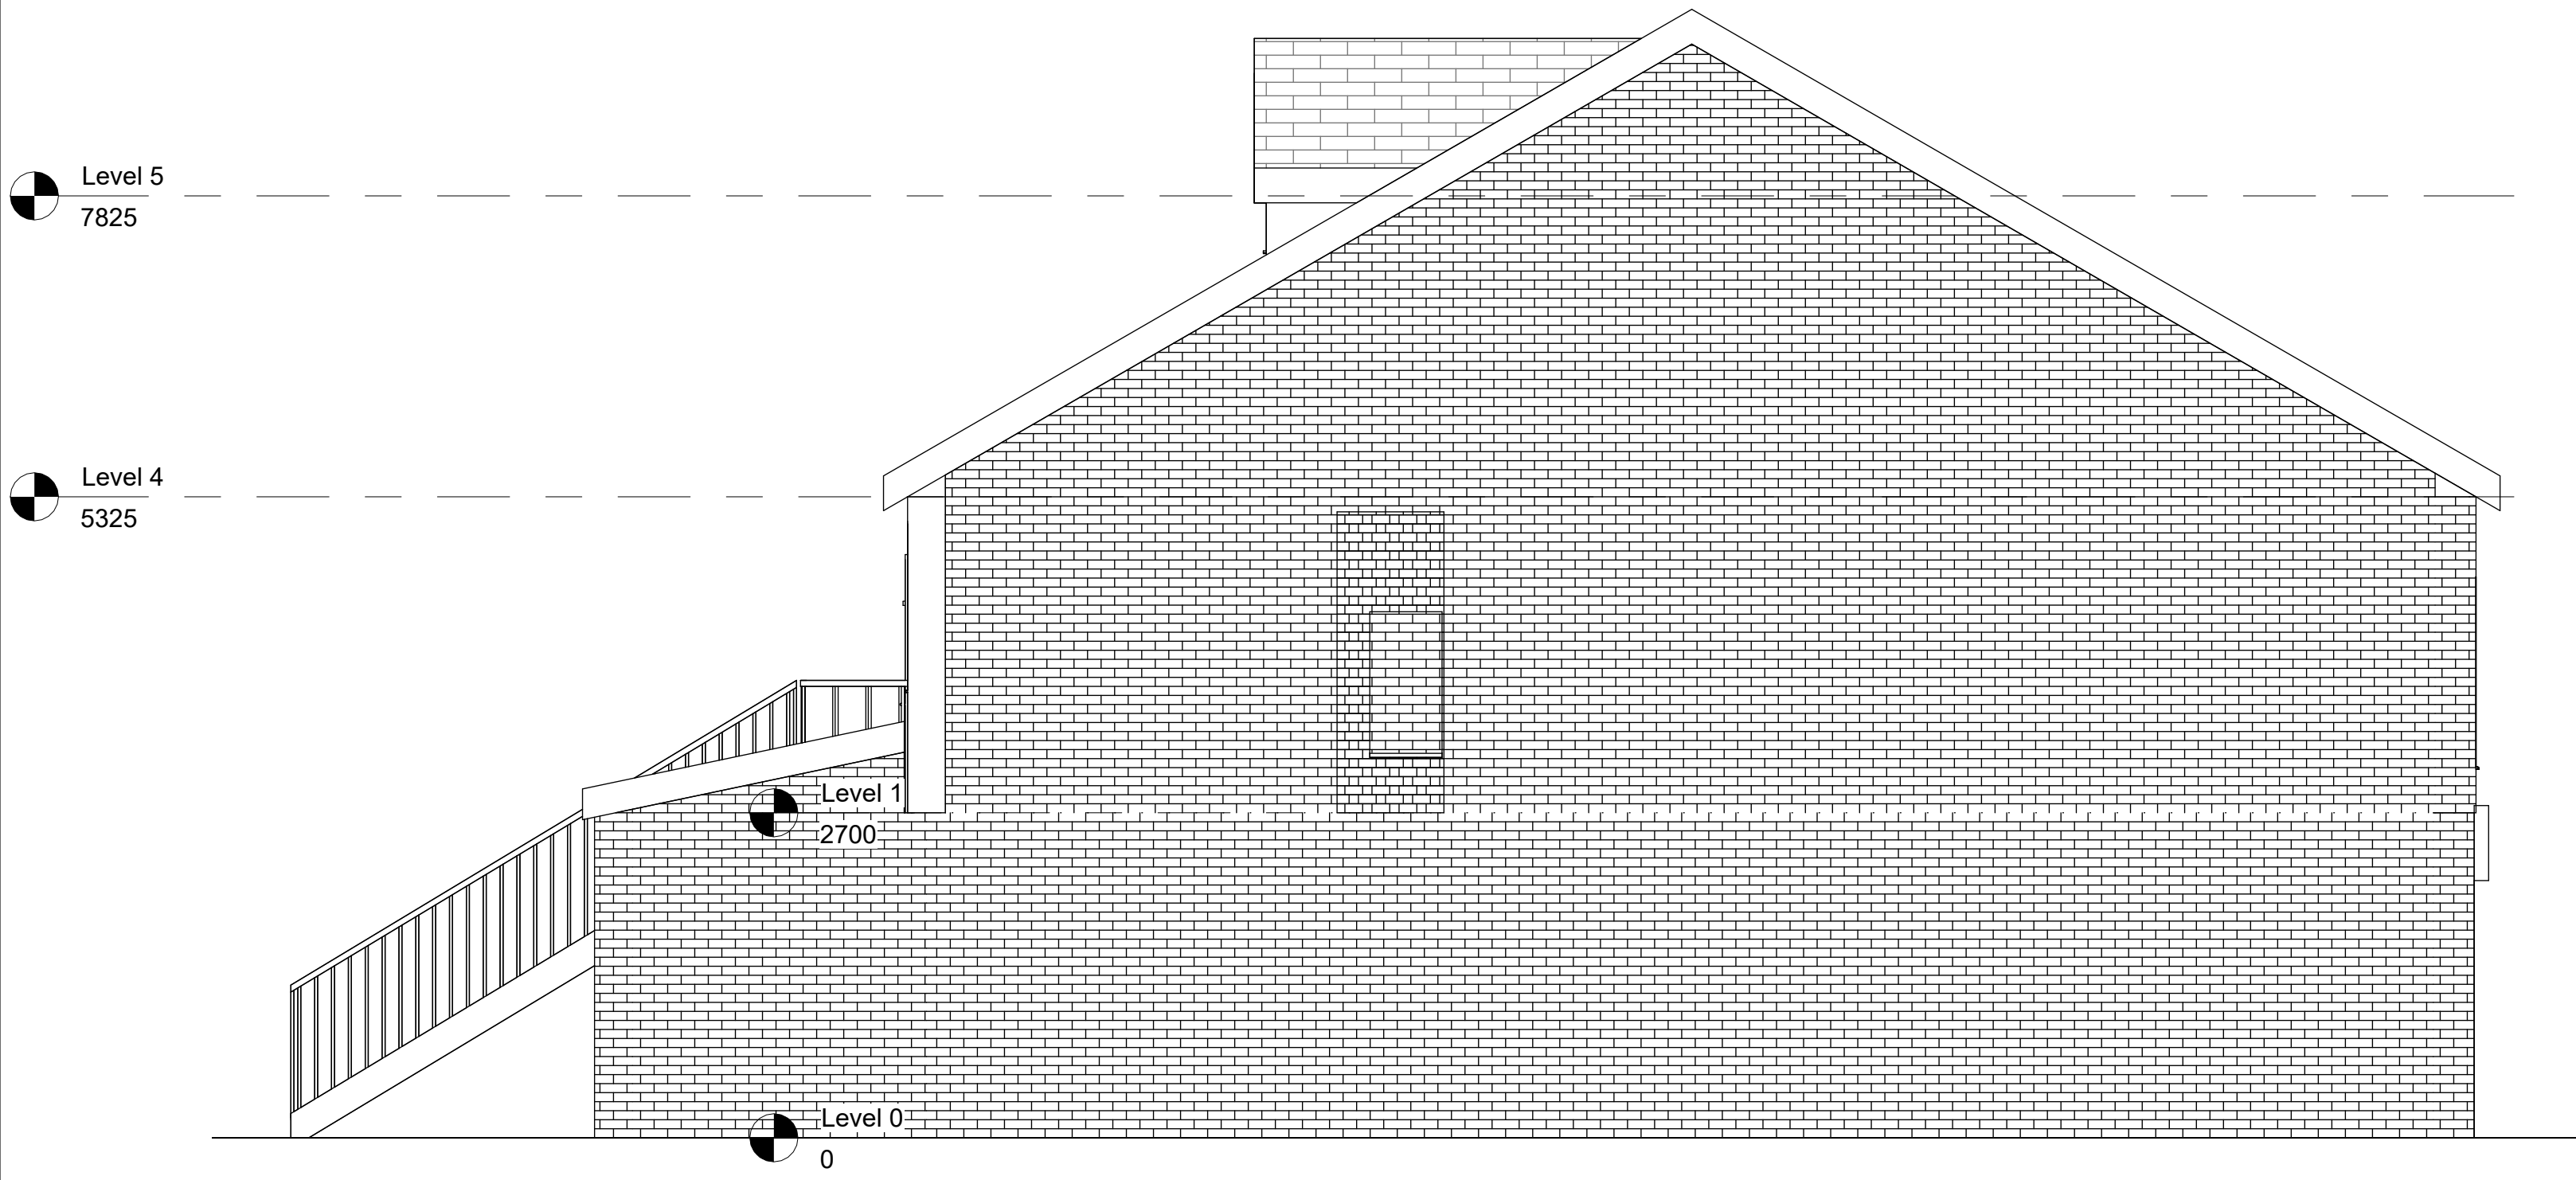

3 EXISTING East
1 : 50

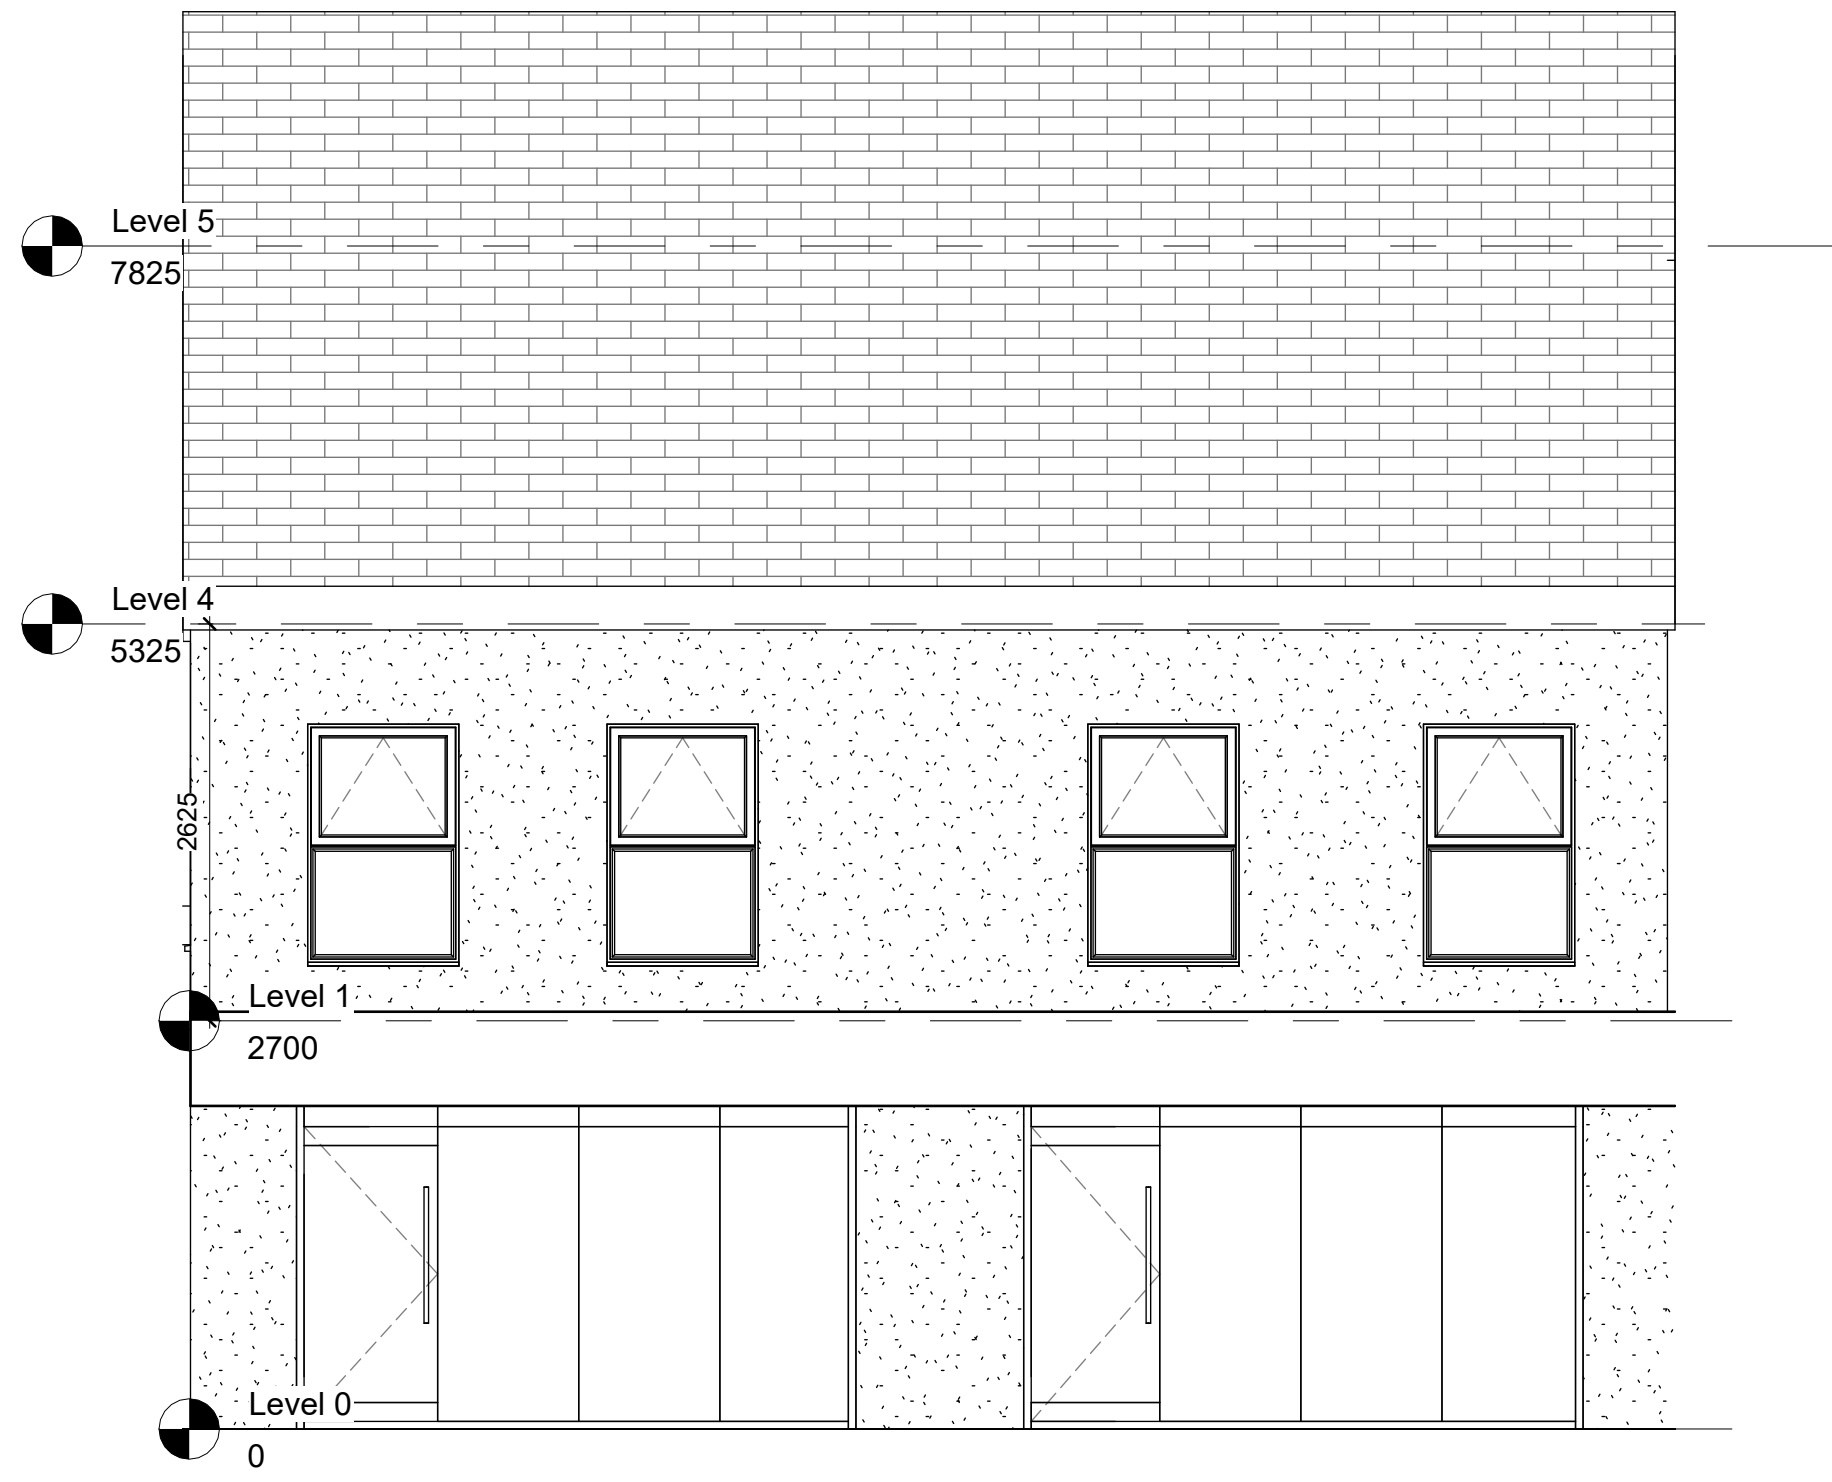

5 EXISTING North
1 : 50

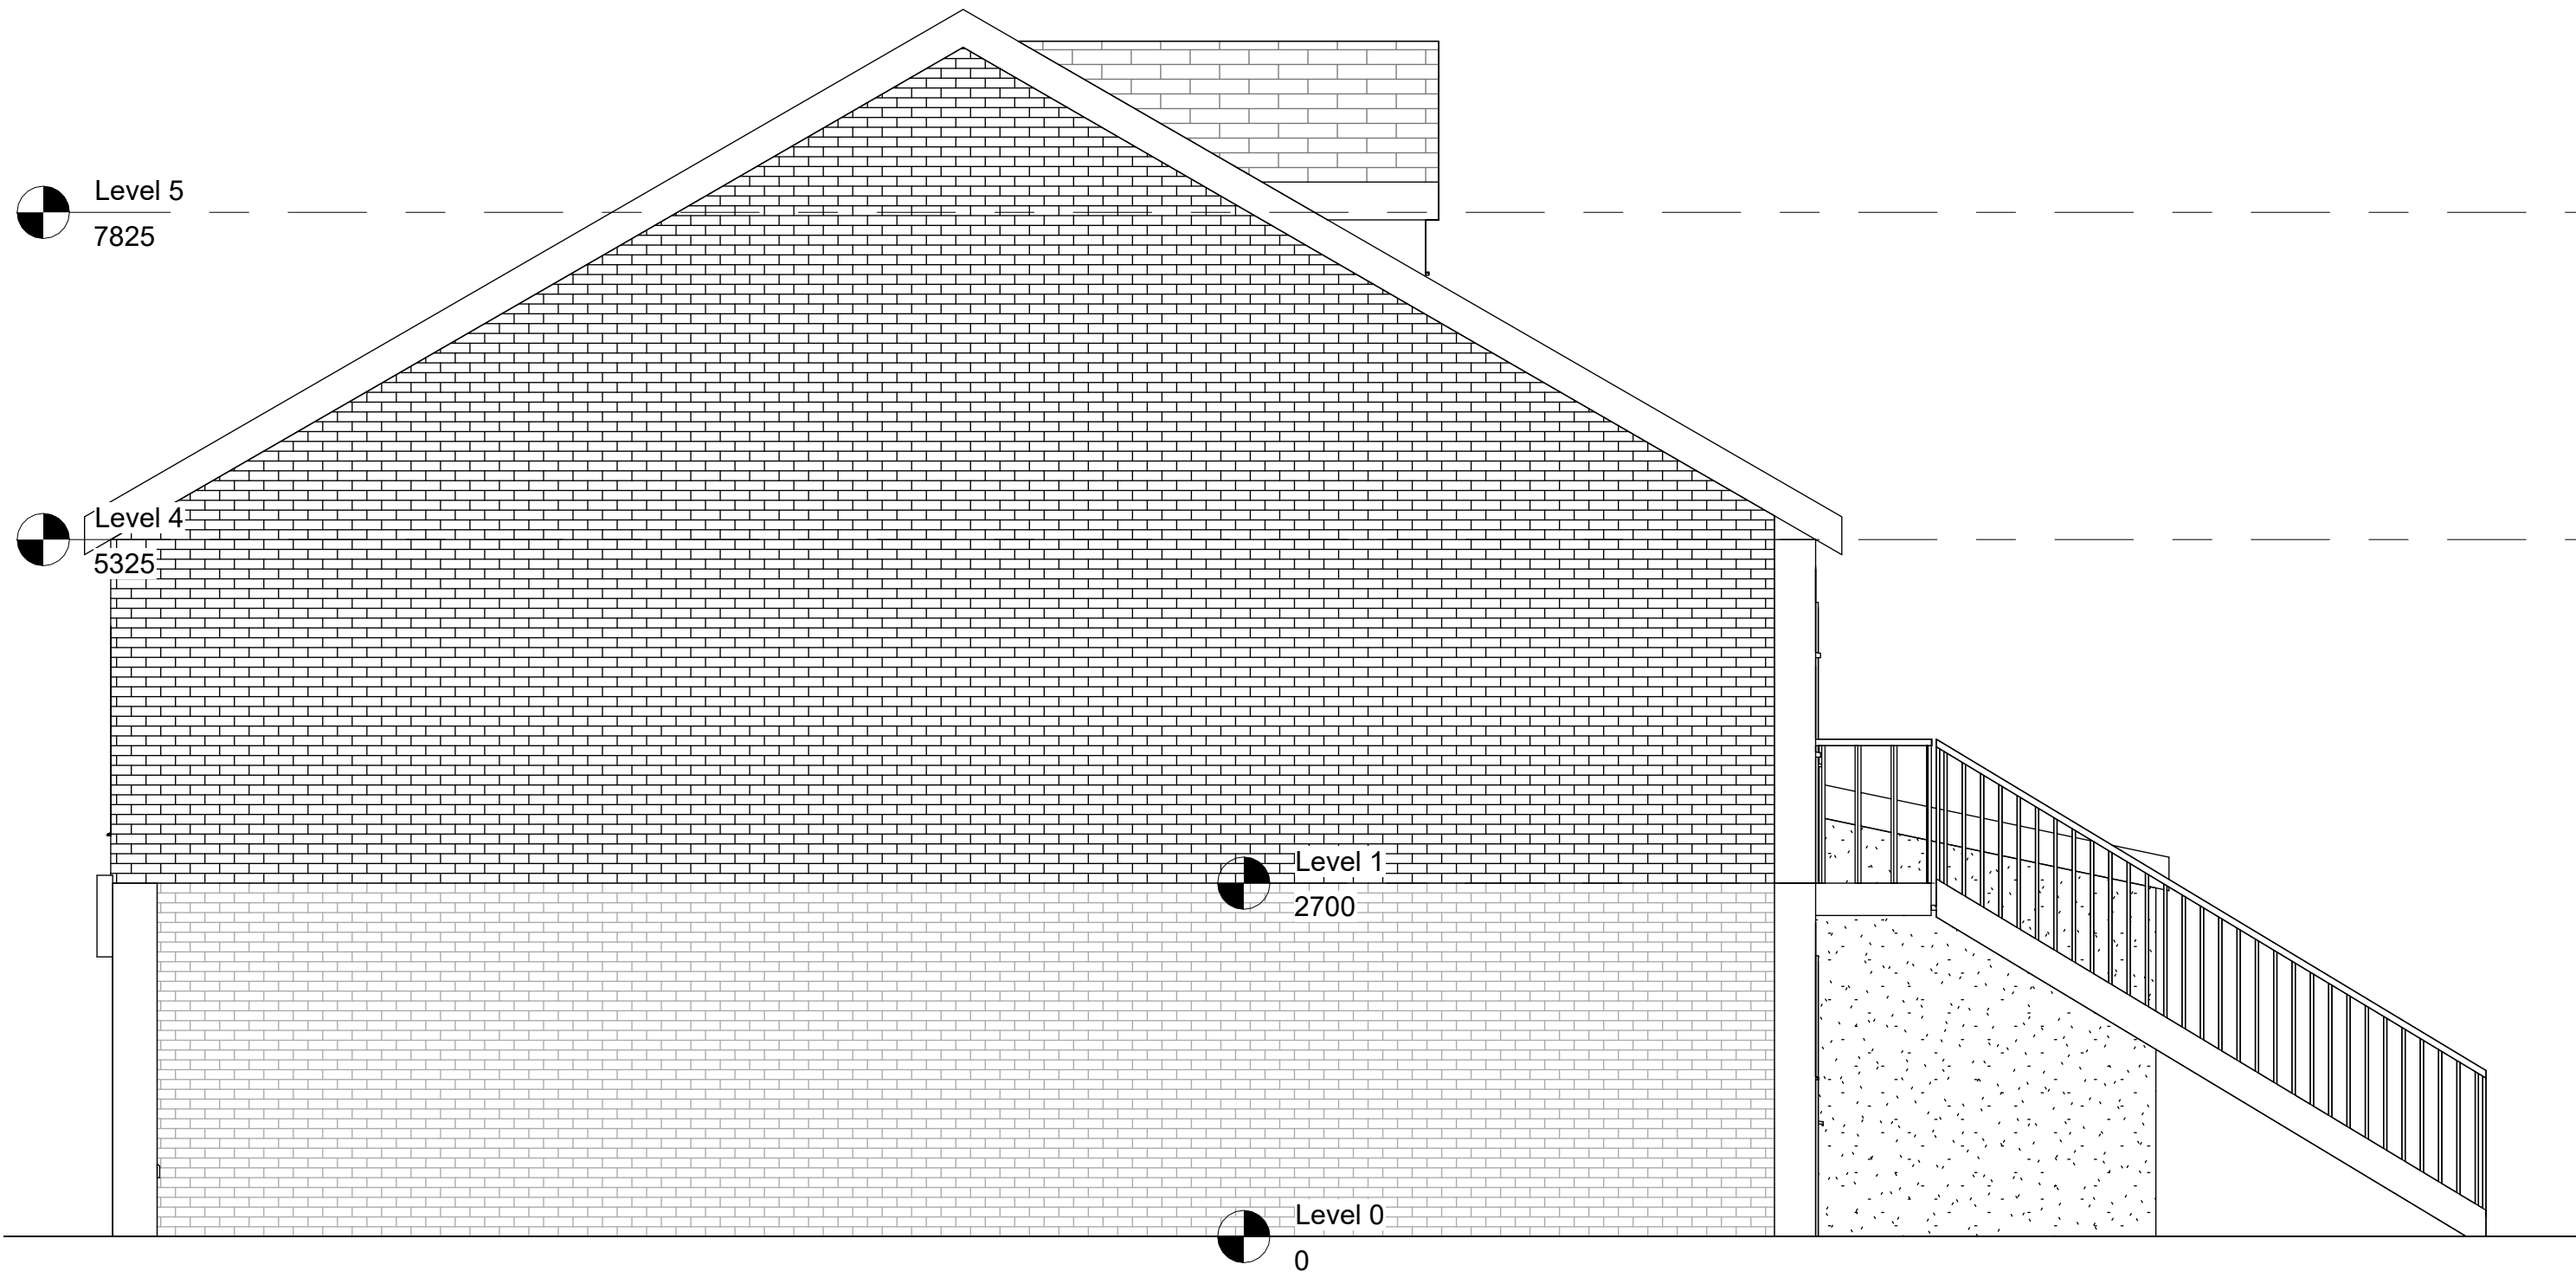

6 EXISTING West
1 : 50



4 EXISTING South
1 : 50

Rev	Description	Date	Dr by	App by
original by		date created		
NK		07/06/21		NK



NK Architectural Services
Office 03, 1st Floor
227 Finney Lane, Heald Green
Cheshire
SK8 6PX
0161 816 7165
www.nkarchitecturalservices.co.uk
enquiries@nkarchitecturalservices.co.uk

client name			
OWNER			
project			
1016 - 1018 STOCKPORT ROAD, LEVENSHULME, MANCHESTER , M19 3WN			
drawing			
EXISTING ELEVATIONS			
computer file		plot date	
C:\Users\NKARKID\Dropbox\NKARC\1016 - 1018\1016 - 1018 two storey extension and basement v2.rvt			
project number		scale	
2021.00713.8844834		1 : 50 @A1	
drawing number		rev	
A102		E	
		issue status	

This drawing is to be read in conjunction with all related drawings. All dimensions must be checked and verified on site before commencing any work or producing shop drawings. The originator should be notified immediately of any discrepancy. This drawing is copyright and remains the property of NK Architectural Services.