


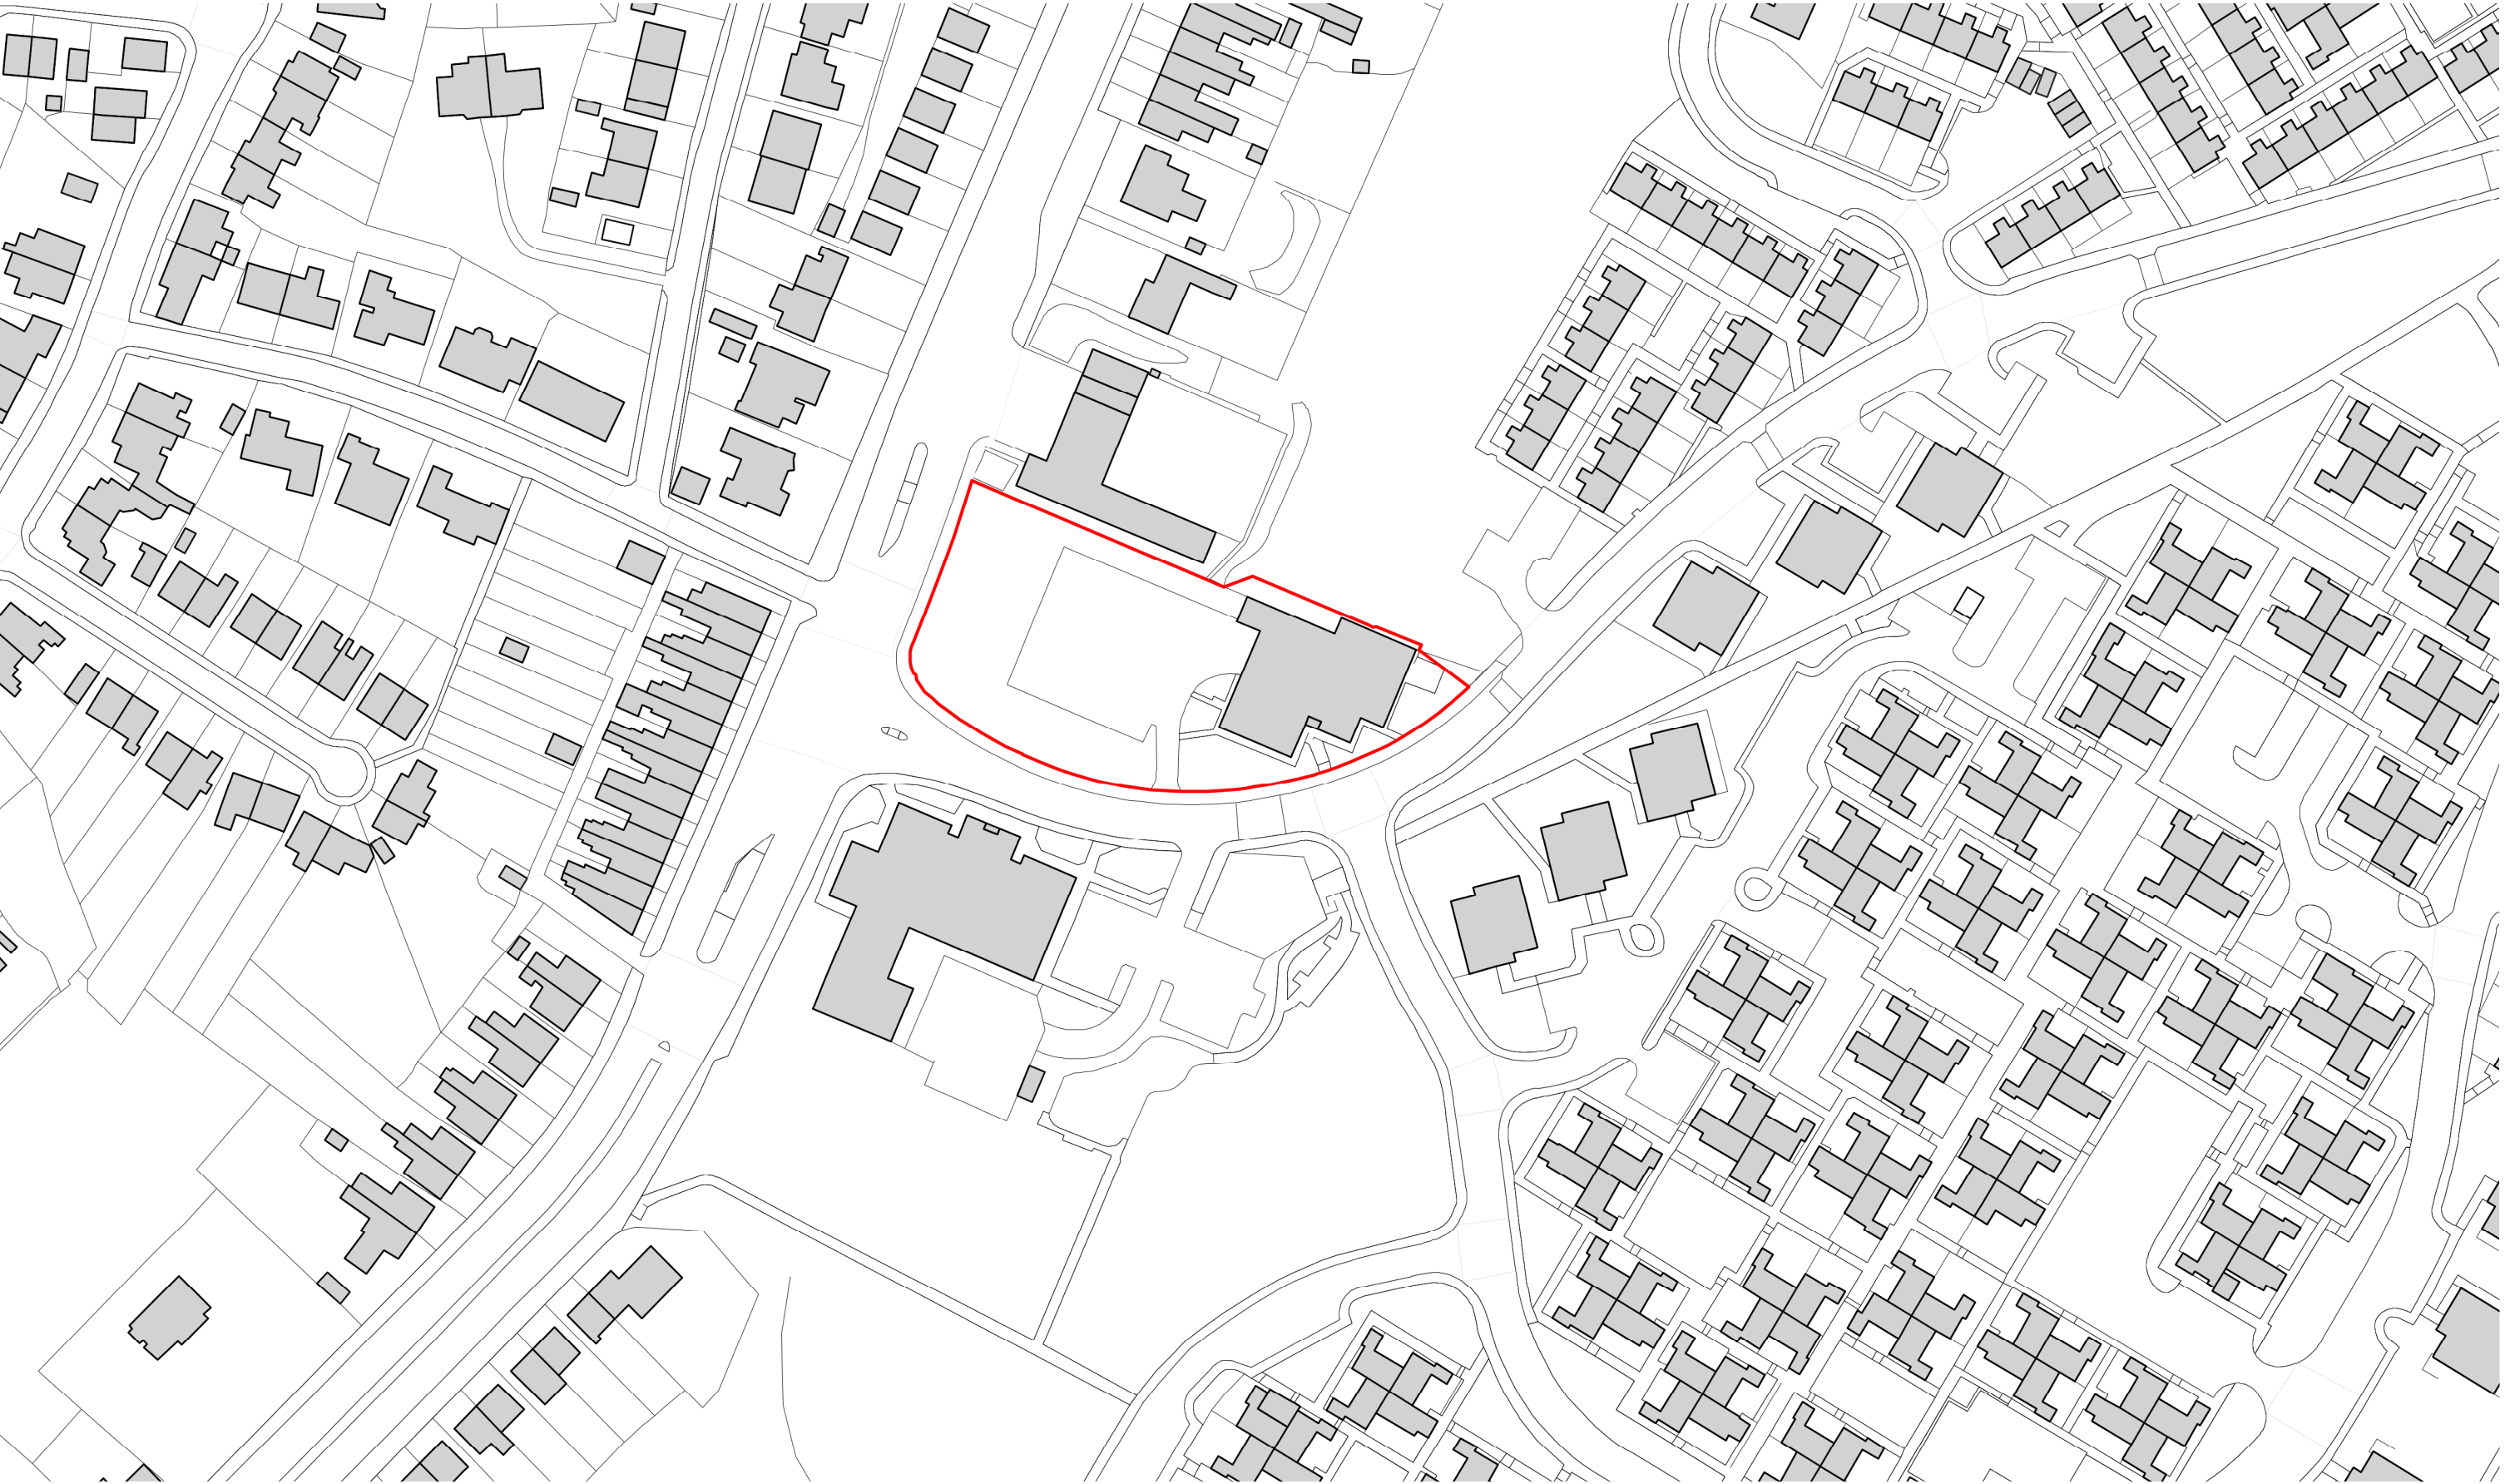

LOCATION PLAN

1:1250 @ A3



020406080100 M

REVISION	DATE	DESCRIPTION

CLIENT: IRFAN DEMA	
PROJECT: FORMER VASA CLUB	
ADDRESS: 283 WHITE MOSS LANE, CHARLESTOWN	
DRAWING TITLE: LOCATION PLAN	
SCALE: 1:1250 @ A3	DATE: DECEMBER 2021
DRAWING NO: A647_P_001	

OLLIER SMURTHWAITE ARCHITECTS

40 King Street, Manchester, M2 6BA
T 0161 883 0838
F 0161 883 0839
E mail@olliersmurthwaite.com

© Copyright Ollier Smurthwaite Architects