


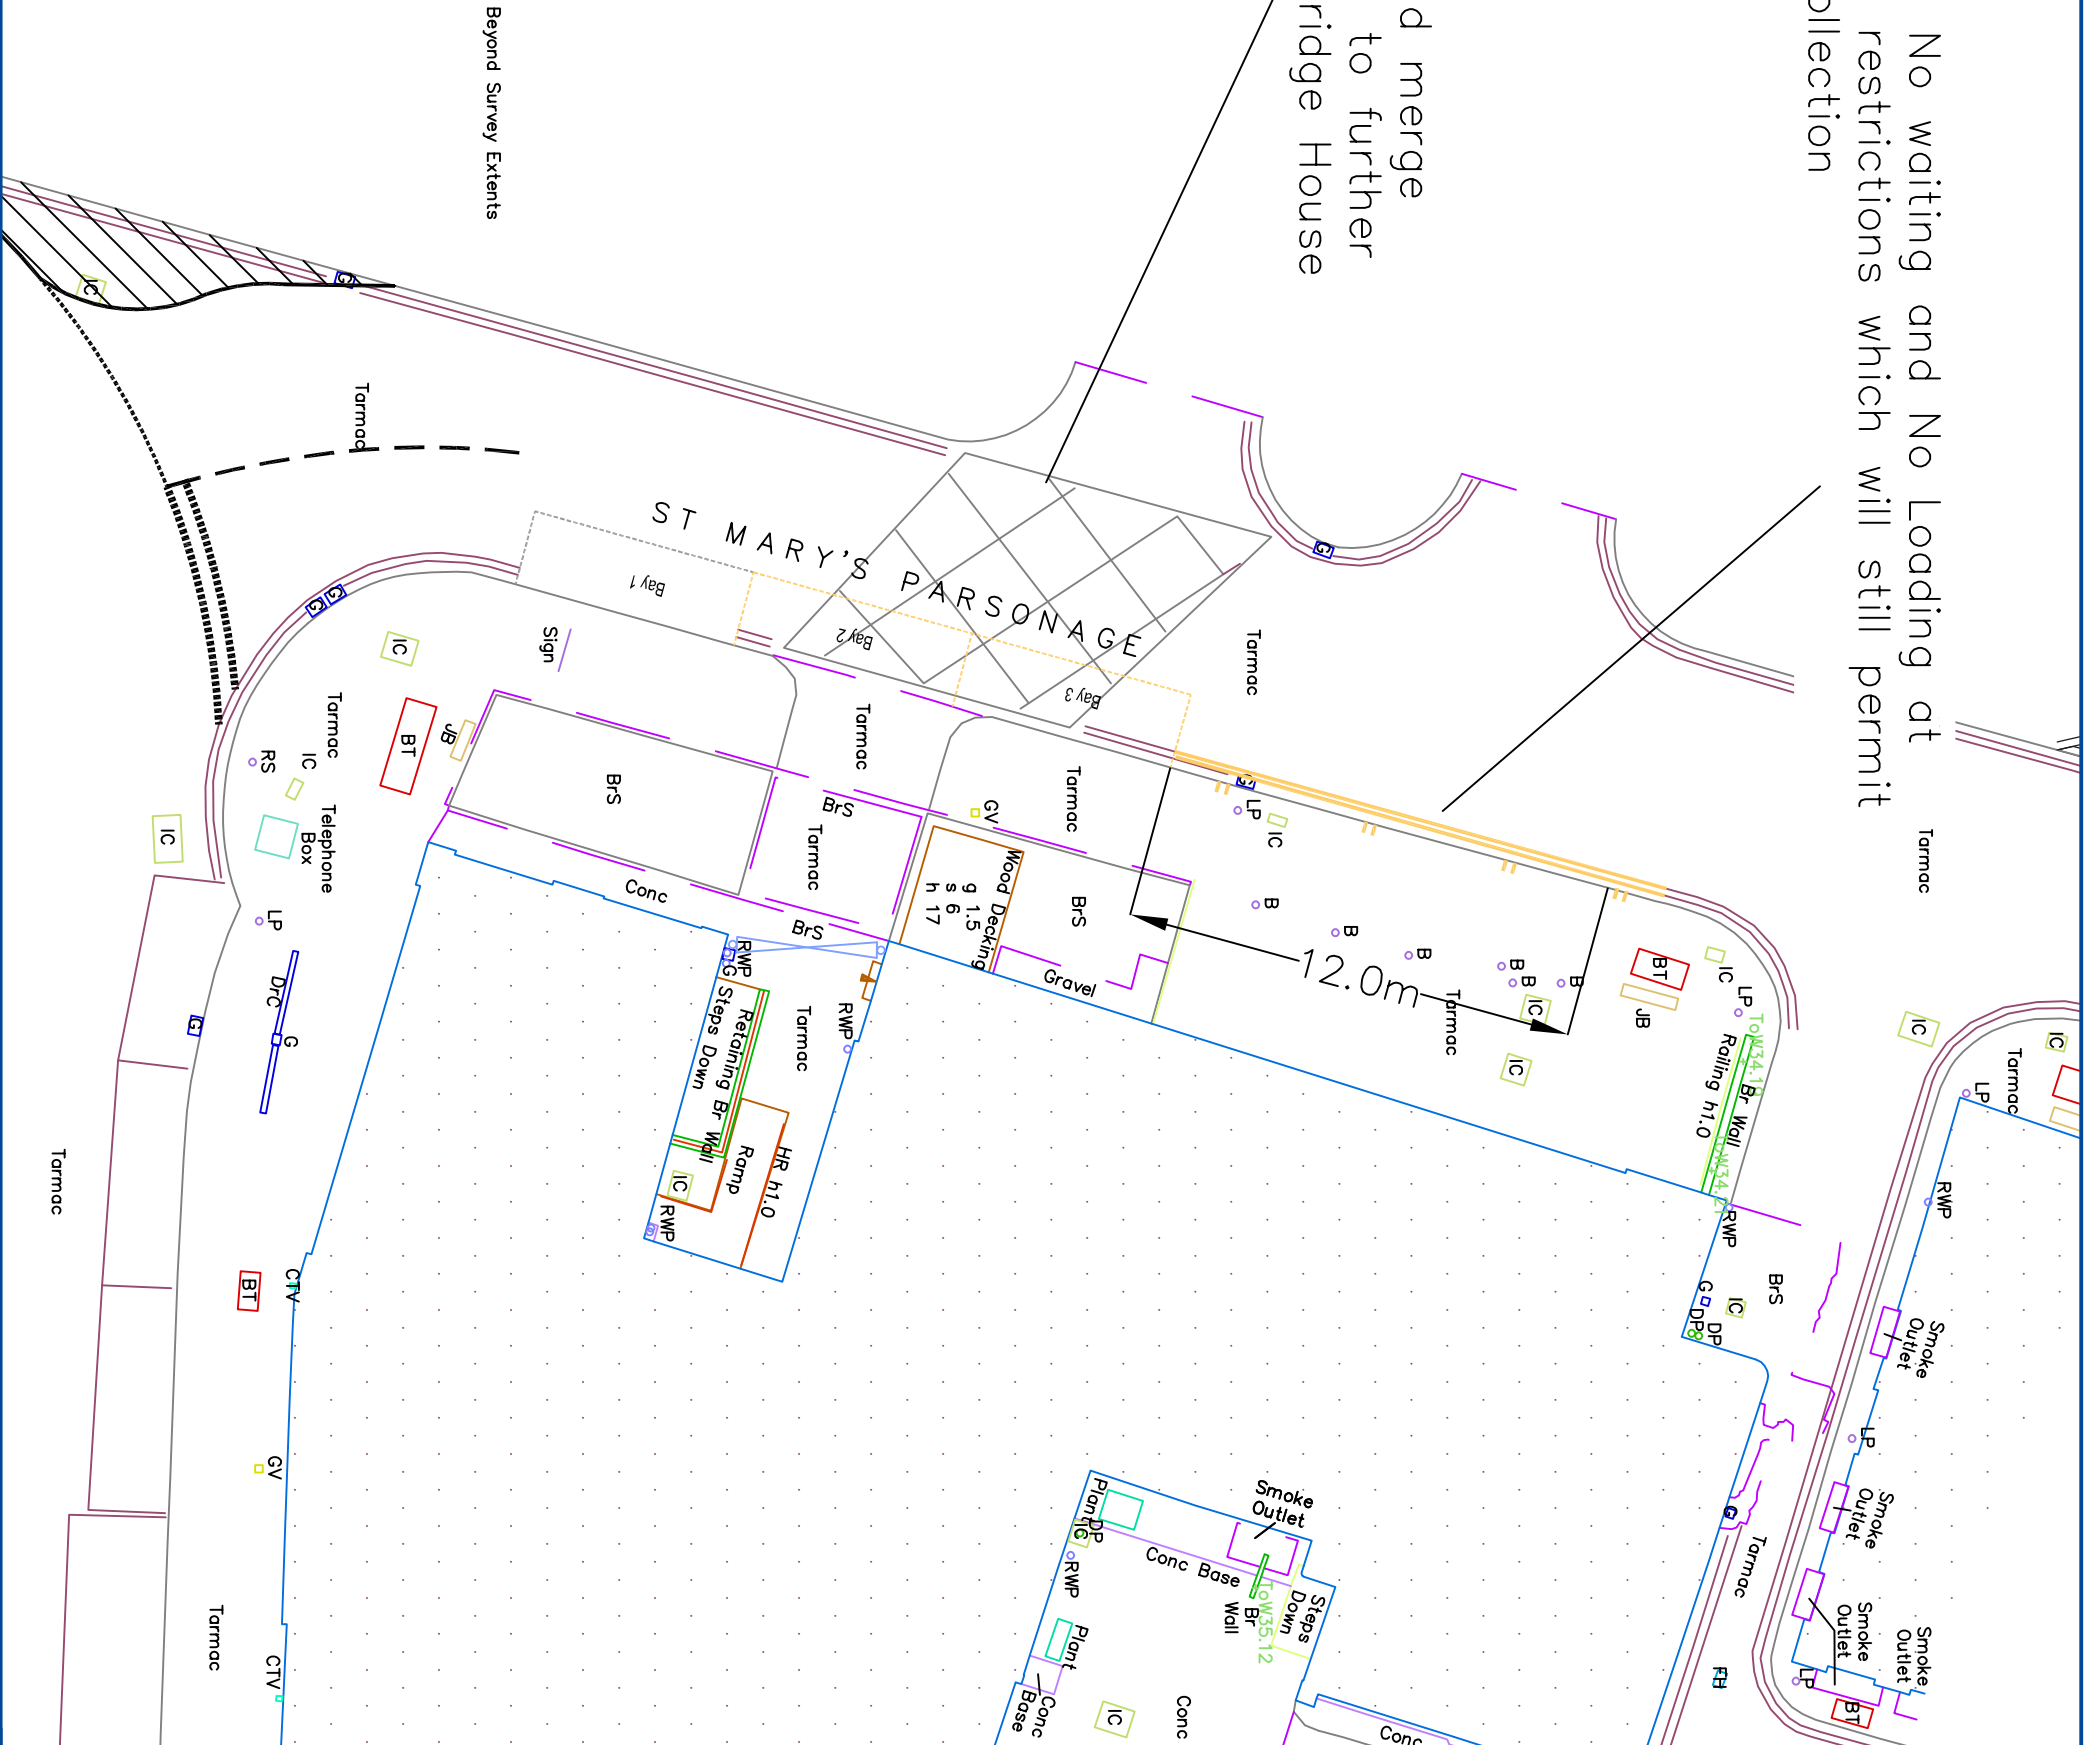

Proposed No waiting and No Loading at any time restrictions which will still permit refuse collection

Remove box junction and merge both taxi ranks, subject to further discussion with Albert Bridge House & MCC at S278 stage



Revision:

A -

Client: Property Alliance Group

Project: Reedham House

Drawing Title: Loading / Taxi provision on St Mary's Parsonage 3 taxi bays and No Loading & Waiting

Drawing Number: Sketch LB2

Date: 18/11/22

Drawn By: LACB

Status: Information

This drawing is the copyright of Focus Transport Planning Ltd. and may not be loaned, copied or reproduced in any way, or used for any offer, quote, tender or construction purposes without prior written consent of the company.

DO NOT SCALE - Follow any figured dimensions.