


CLYDE ROAD.

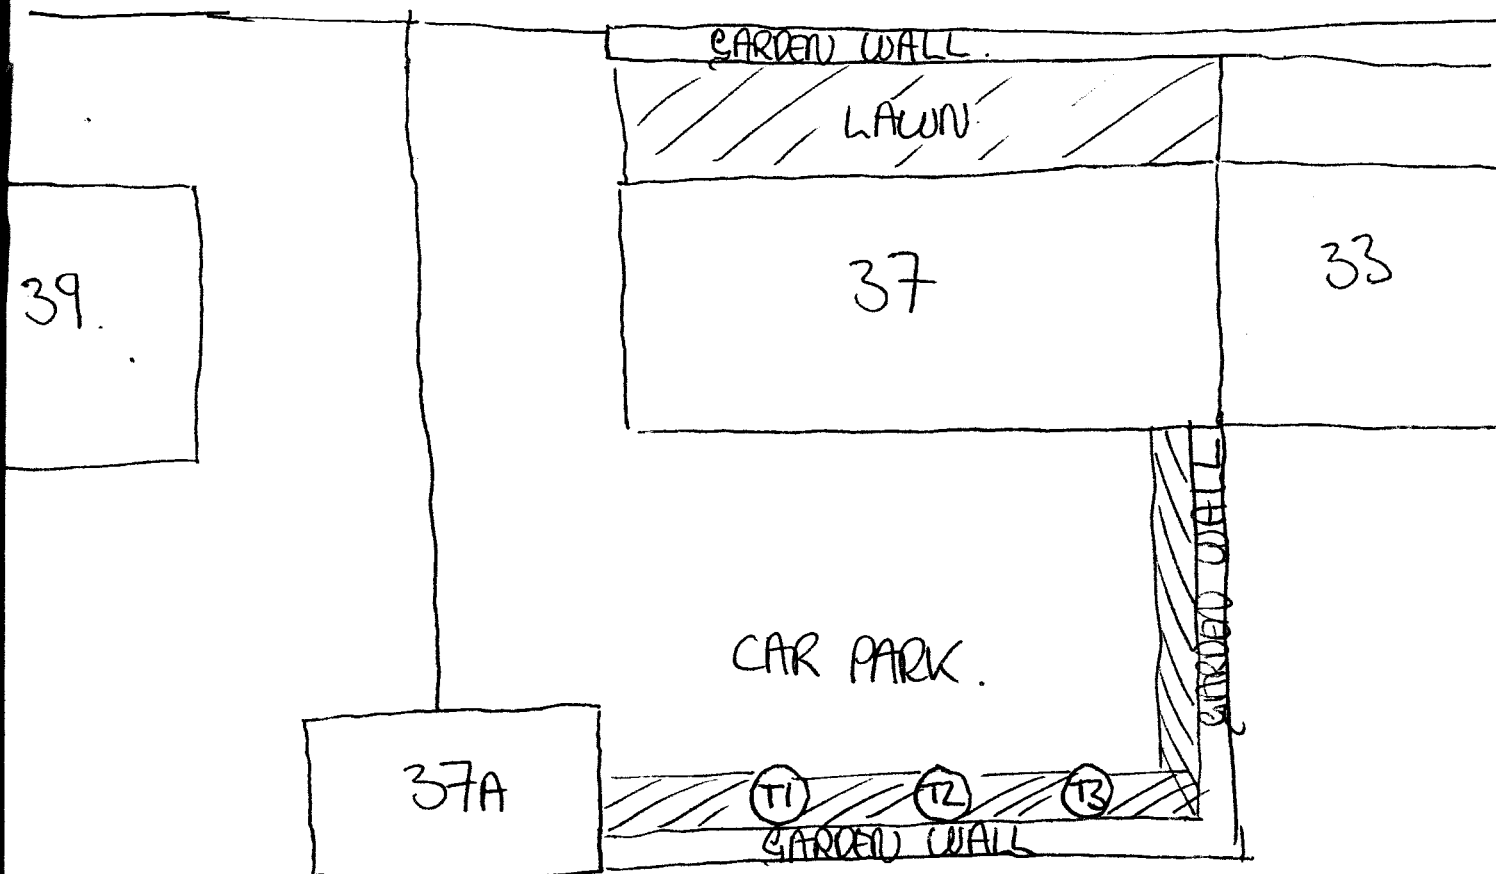

- (T1) } 3 Sycamore Trees. Proposed crown reduction to:
- (T2) } - limit spread to 175cm all round main trunk.
- (T3) } - limit height to around 600cm.