
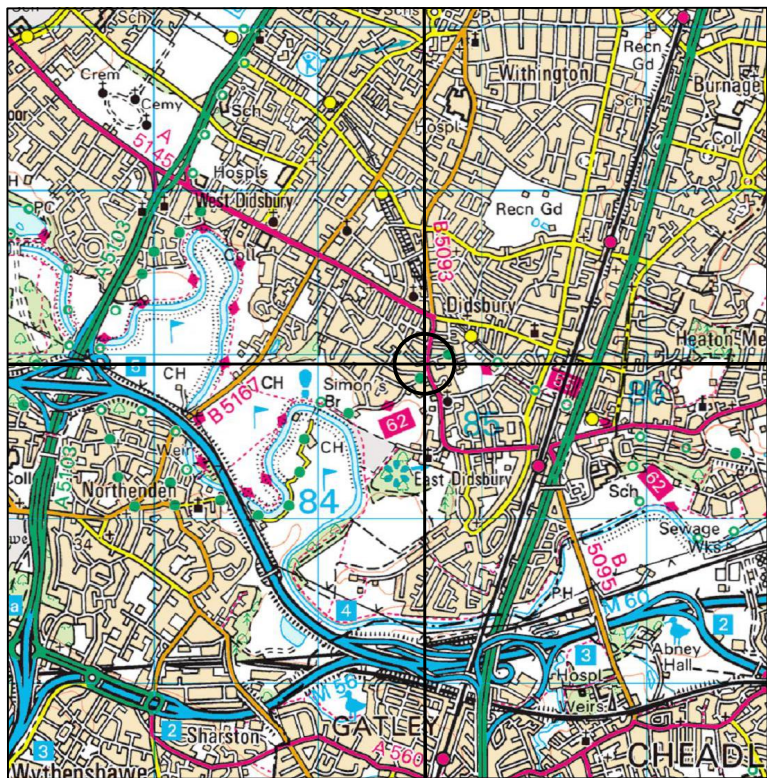
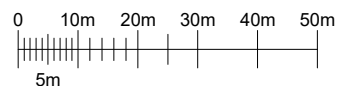


SITE LOCATION
SCALE 1:50000

Ordnance Survey map extract based upon Landranger map series with the permission of the controller of Her Majesty's Stationery Office.
Solutions30 licence no. ES100017753.
Crown copyright.

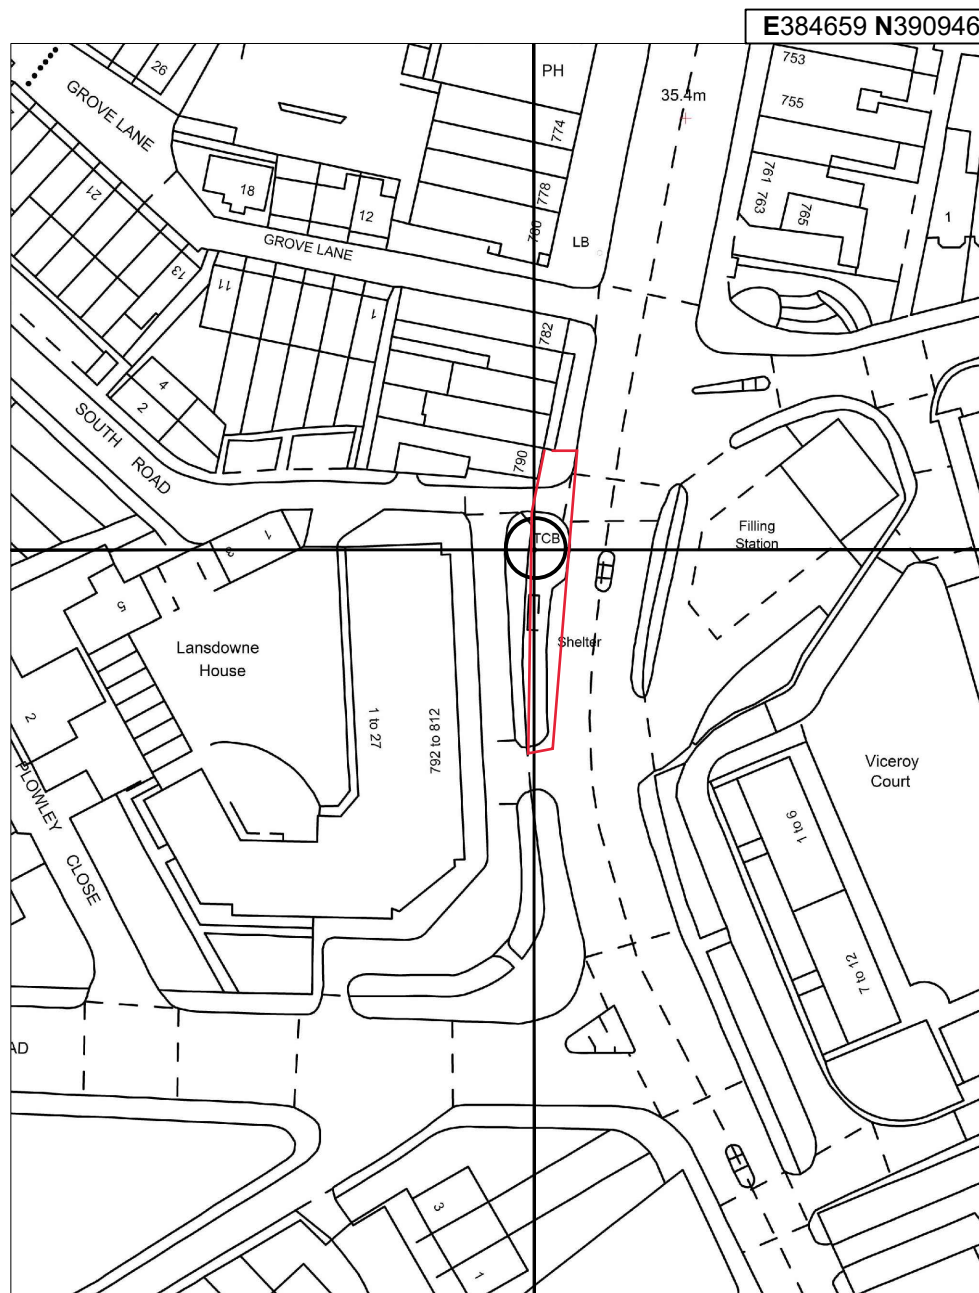

DETAILED SITE LOCATION
SCALE 1:1250

Ordnance Survey map extract based upon Landranger map series with the permission of the controller of Her Majesty's Stationery Office.
Solutions30 licence no. ES100017753.
Crown copyright.



GENERAL NOTES				
Use written dimensions only, do not scale from drawing. Use latest revision of all referenced information.				
LAT 53.41509		LONG -2.23227		
A	19.10.22	New BT Streethub Structure	MD	JE
Rev	Date	Description	Drawn	Chkd
Solutions30 Solutions for New Technologies				
BT				
Drg Status PLANNING				
Cell No. & Name MAN102				
Site Name & Address Pavement o/s 792 Wilmslow Road, corner with South Road, Didsbury, Manchester M20 6UG				
Drawing Title SITE LOCATION MAPS				
Scale		As Shown	Date 19.10.2022	
Drawn By		MD	Checked By JE	
Drawing Number 001			Revision A	