


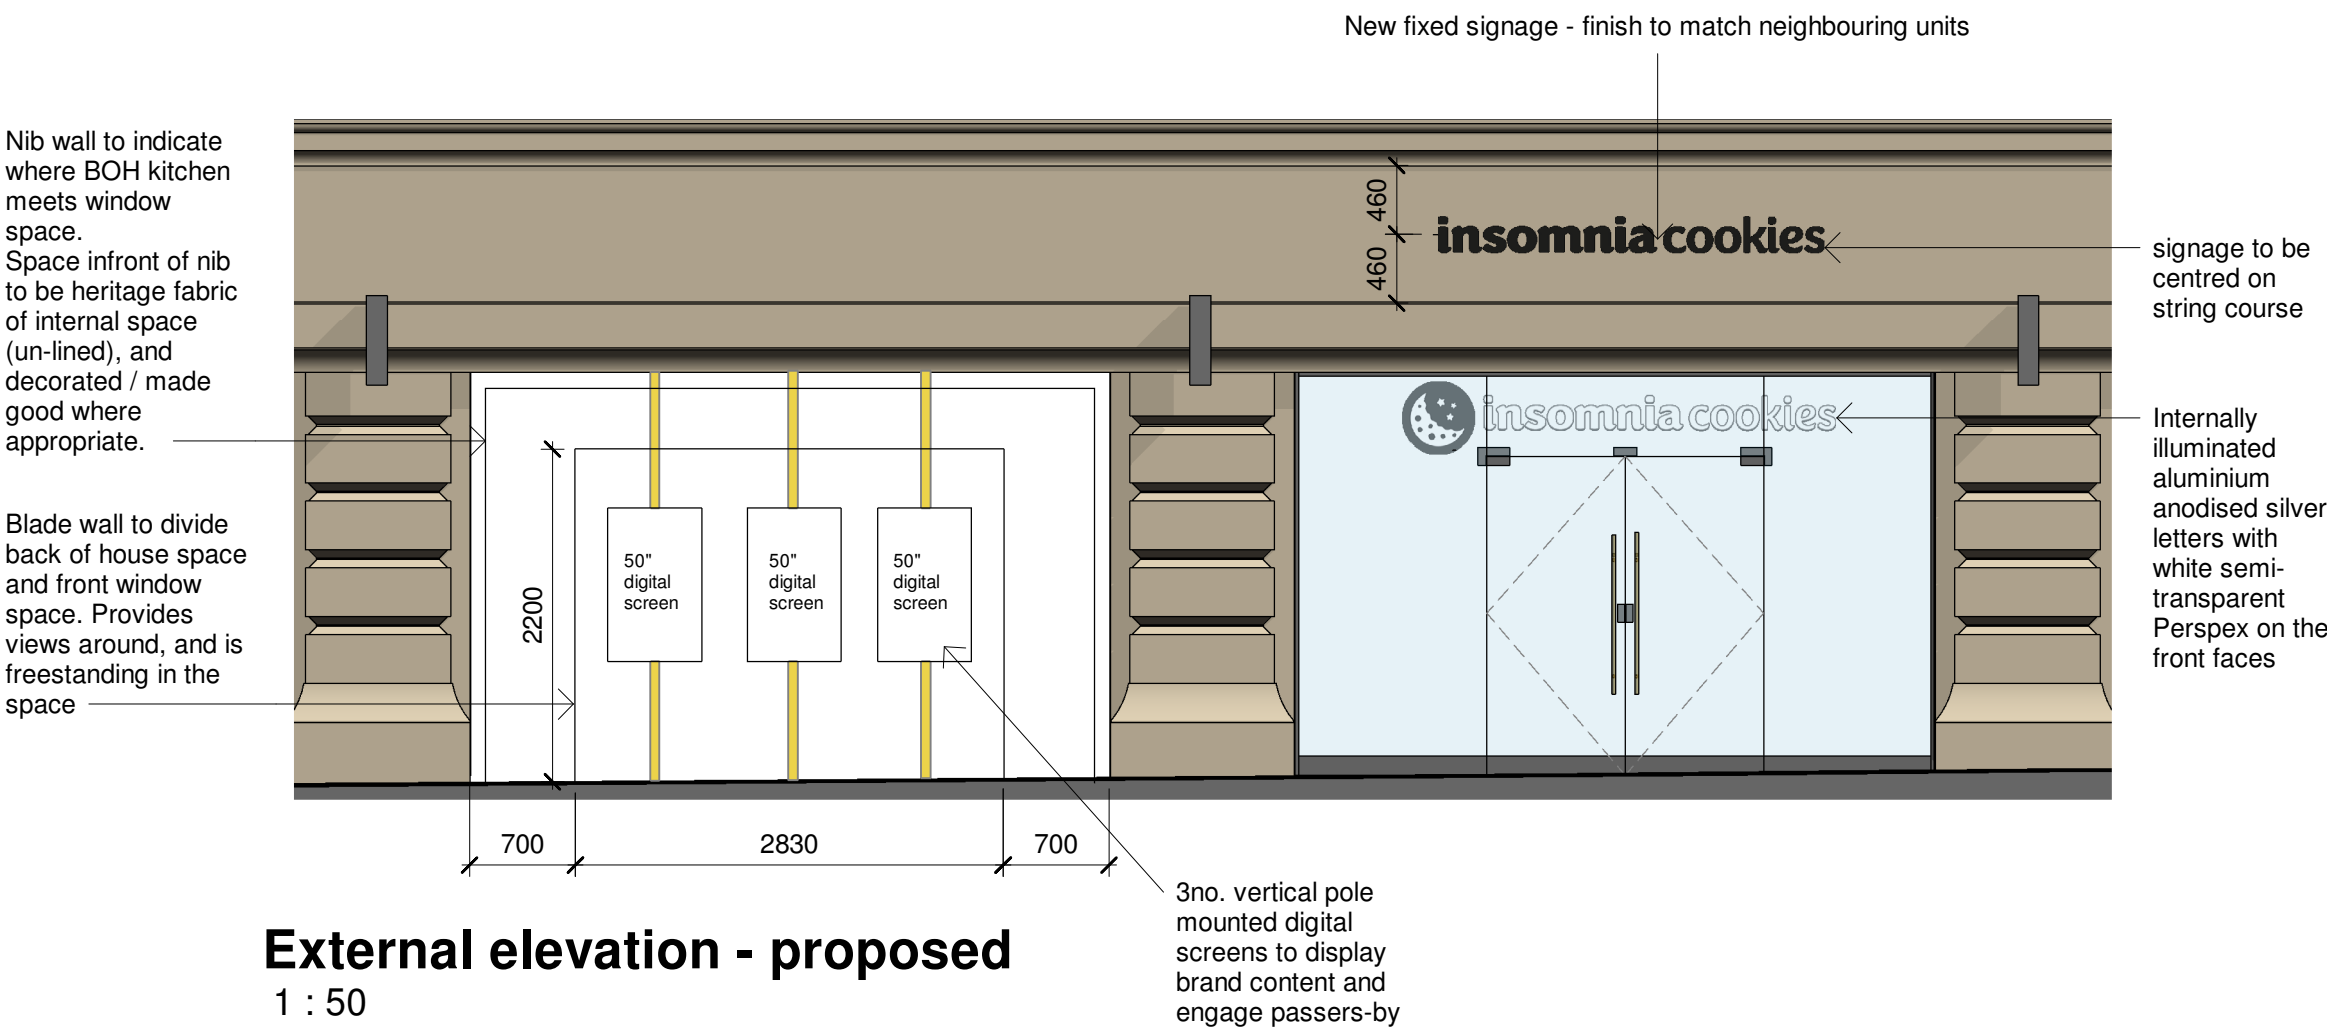

External elevation - existing
1 : 50



Existing views of store front facing cross street




Proposed LED illuminated sign - 2
1 : 20 Internally illuminated aluminium anodised silver letters with white semi-transparent Perspex on the front faces




Proposed fixed sign
1 : 20

Logo Specification
Logo Colour - RGB 0,0,0
Back ground fill - RGB 130,97,64
(in line with "The Royal Exchange Manchester Design Guide")

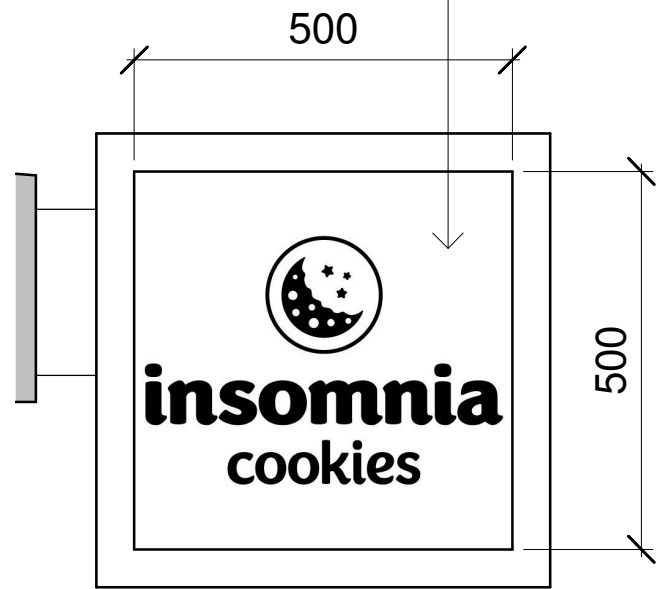

Proposed back illuminated signage
1 : 10

Utilising existing signage with new artwork proposal.
Stacked Insomnia Cookies logo and emblem to be applied to existing sign detailed

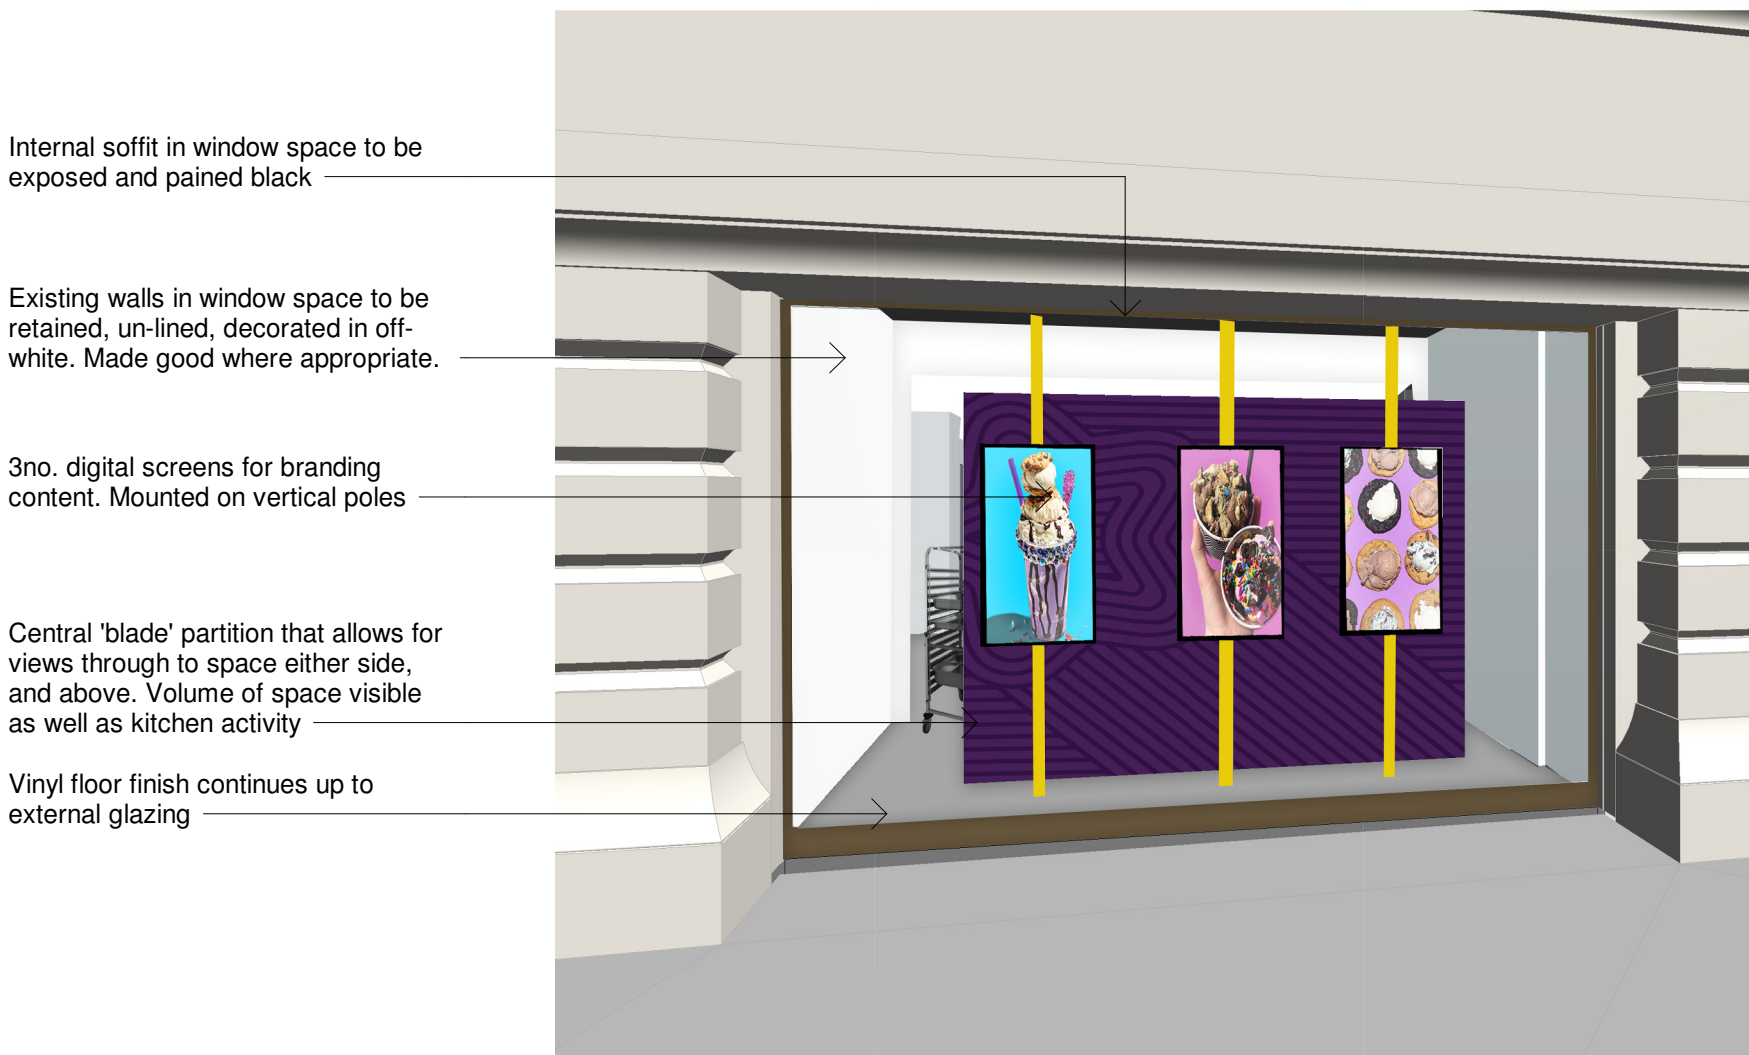


Indicative sketch view of proposed design



Notes
Do not scale from this document, unless for the purposes of planning applications where a scale bar is provided. Refer to figured dimensions only. All dimensions to be verified on site prior to construction. Report all discrepancies or ambiguities to the Document Originator immediately. This document is to be read in conjunction with relevant documents, drawings and standards.

P02	09/09/2022	Planning Issue	HM	DP
P01	06.07.2022	Issued for LBA & Advertisement application	DCP	DP

Rev	Date	Notes	Dm	Chk'd
-----	------	-------	----	-------

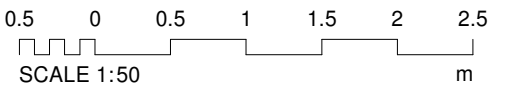

Document Originator

AWW

London 106 Weston Street, SE1 3GB 020 7160 6000
Plymouth East Quay House, PL4 0HX 01752 261 282
Bristol pivot + mark, 48-52 Baldwin Street, BS1 1QB 0117 923 2535

RIBA Chartered Practice www.aww-uk.com

Client
Insomnia Cookies

AWW Project Number	Project Stage
4591	Stage 2

Project Title
IC, Unit 6, Cross Street
Manchester

Title					
External elevations - existing + proposed					

Scale @ A1 Document Status					
As indicated	S2 - Suitable for Information				
Project	Origin	Volume	Level	Type	Role
4591	AWW	ZZ	GF	DR	A
Number					Rev
02301					P02