


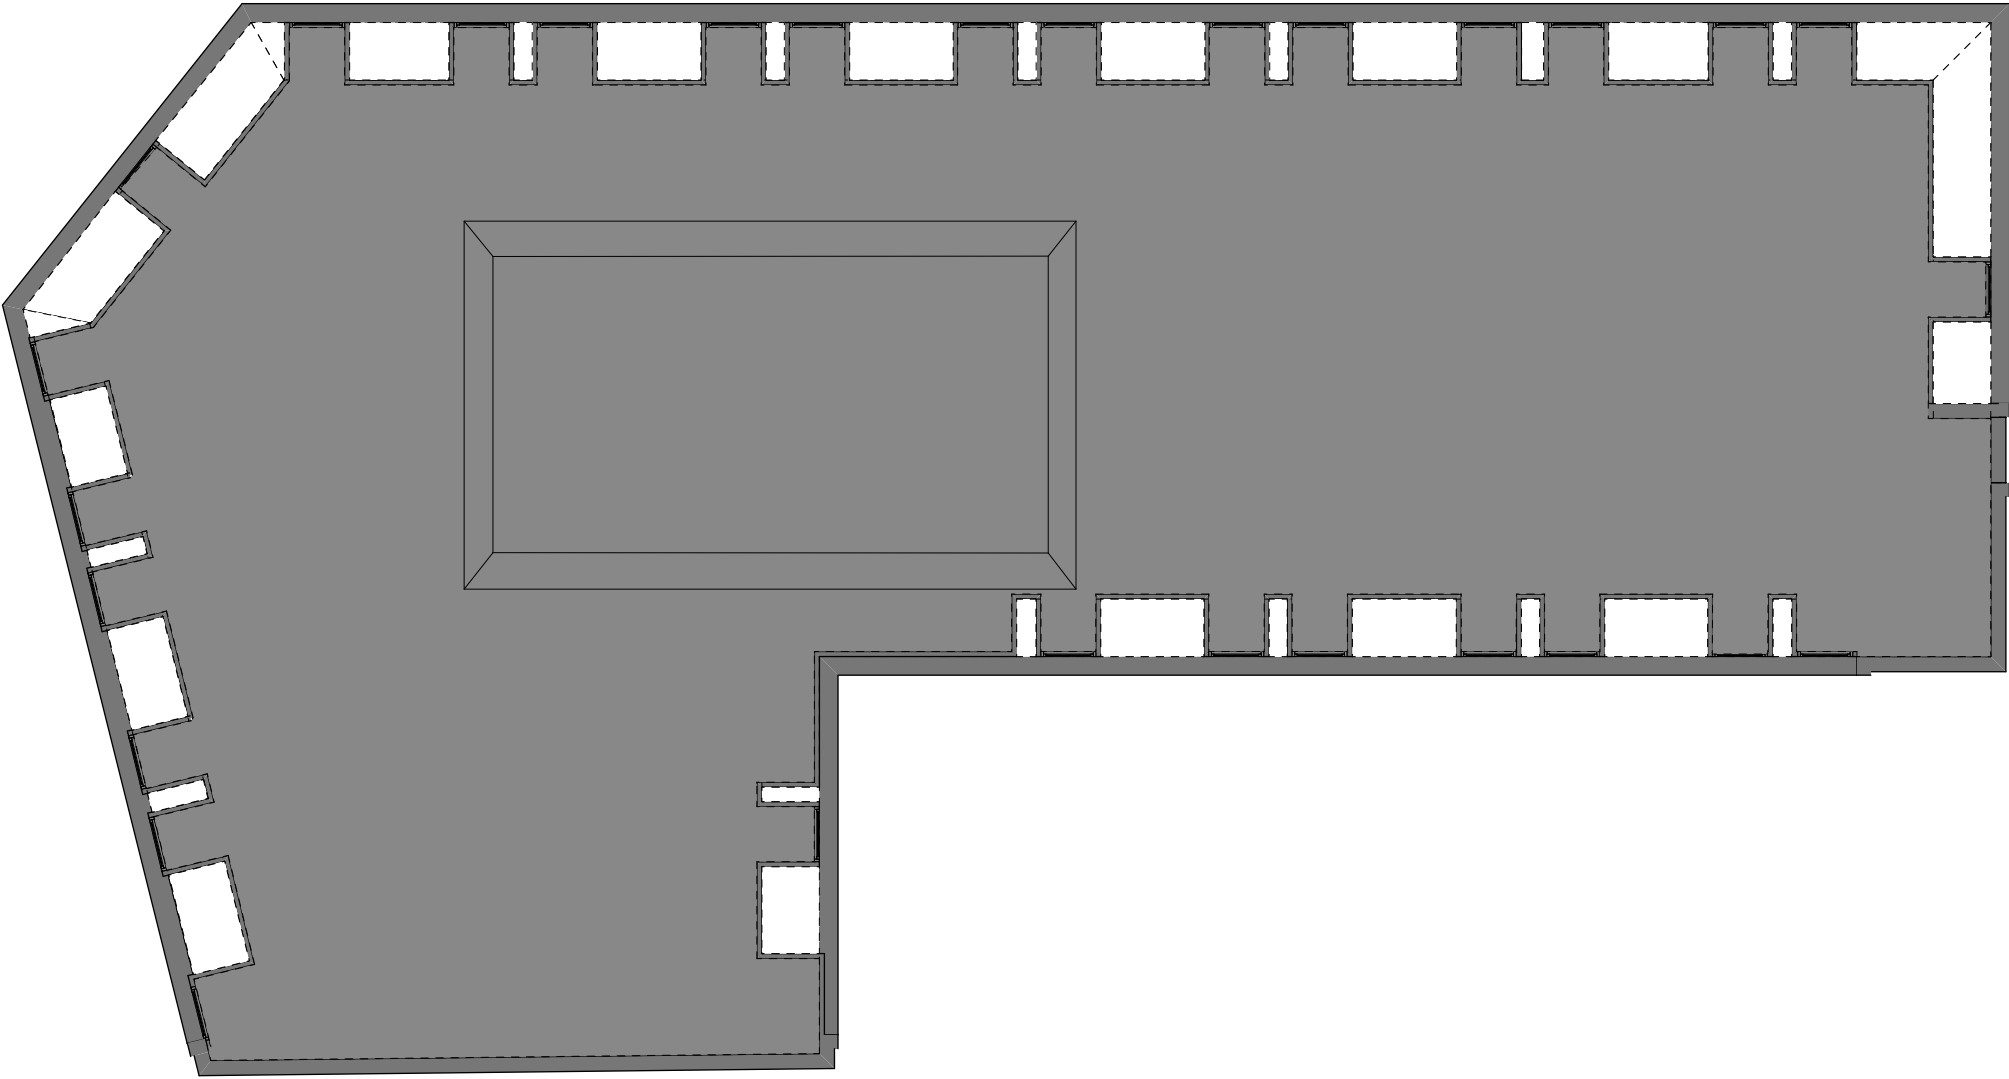

Existing Roof Plan

COPYRIGHT OF ATELIER MB LTD
DO NOT SCALE FROM THIS DRAWING
DIMENSIONS TO BE CHECKED ON SITE

Rev	Note	DRN	CHK
-----	------	-----	-----

125 Portland Street,
Manchester

Existing Roof Plan

scheme	1877
drwg no.	E(160)
revision	

scale	1:100 @ A3
date first drawn	Feb 19
drawn	HC

SK sketch E existing P proposed T tender C construction FI final issue

www.ateliermb.co.uk
t 0161 236 0051
e architect@ateliermb.co.uk