




SECTIONS
SHOWING 2m HEADROOM ZONES

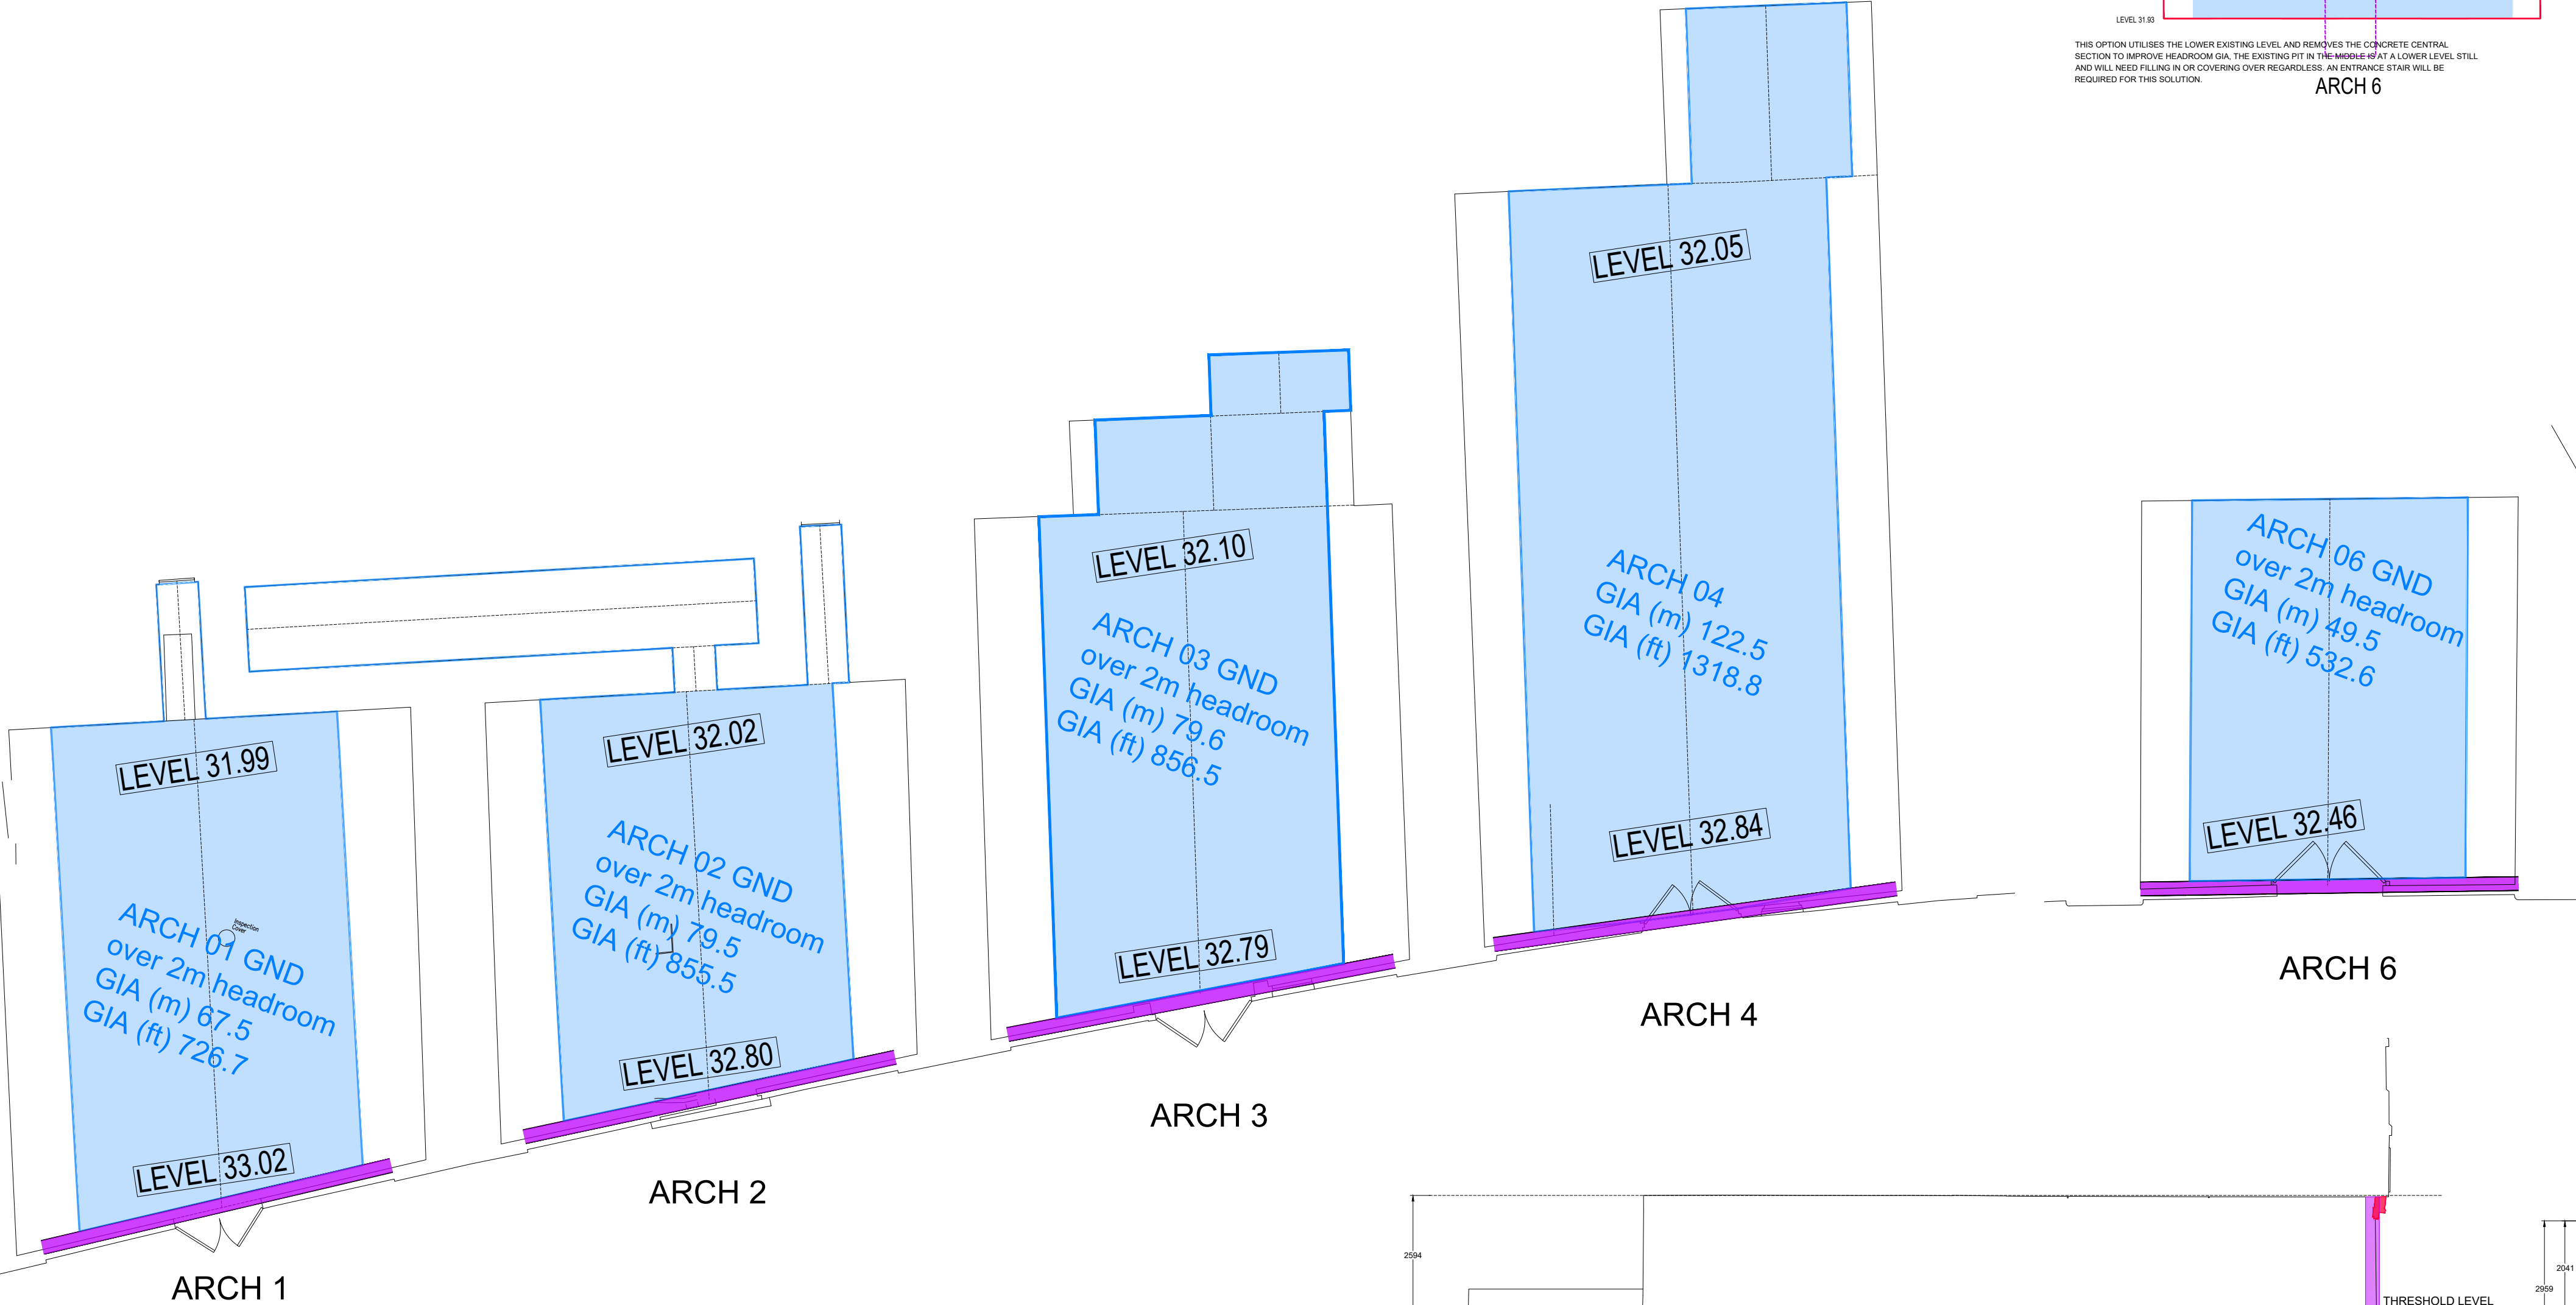


FLOOR PLANS
SHOWING EXTENT OF 2m HEADROOM TO GND FLOOR AND MEZZANINES

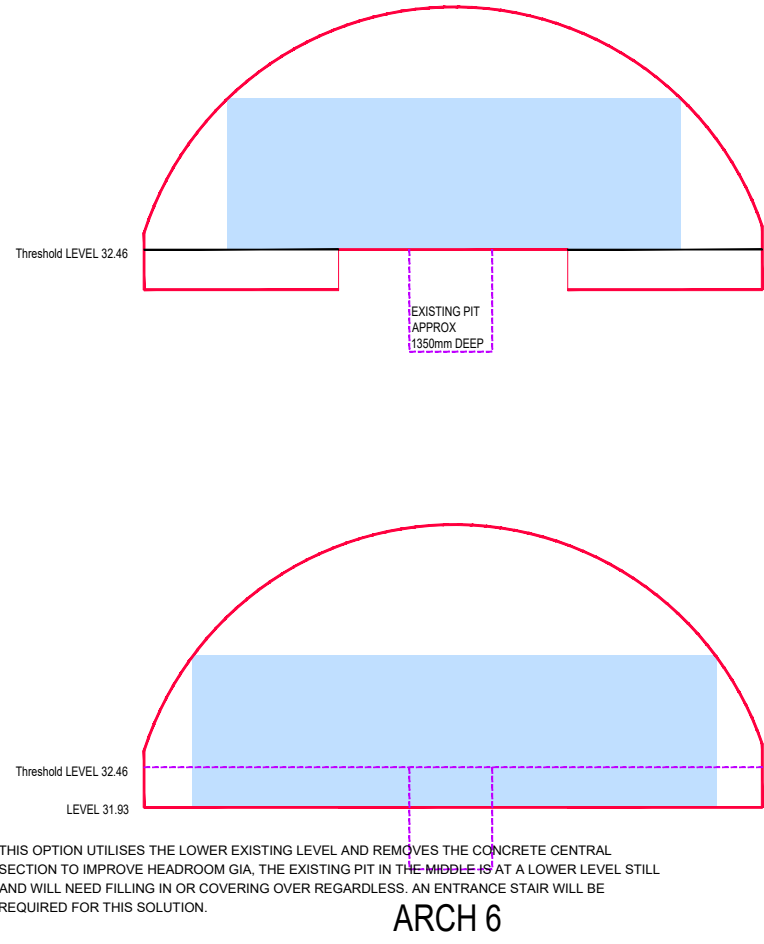


ARCH 6

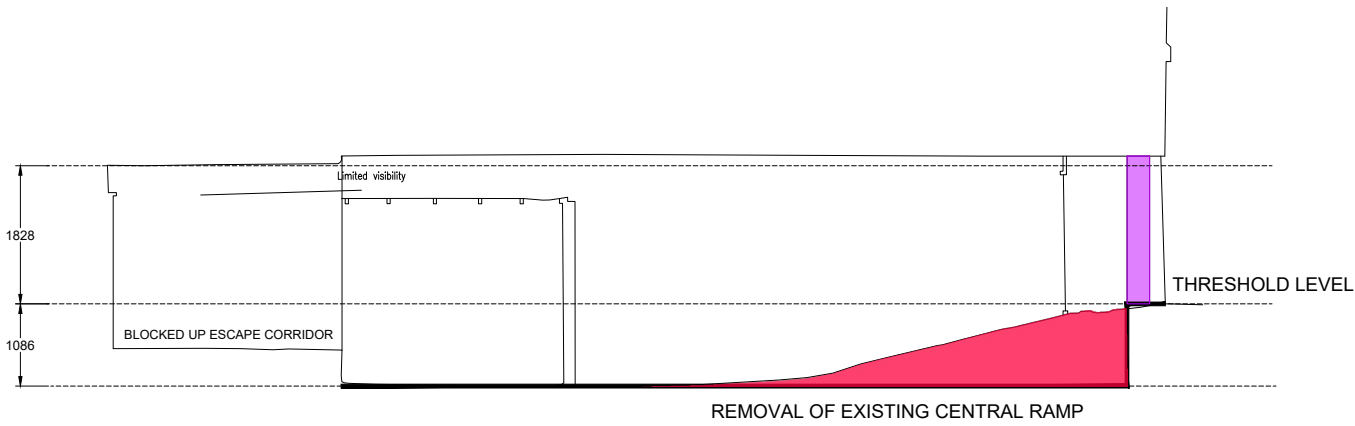


ARCH 1

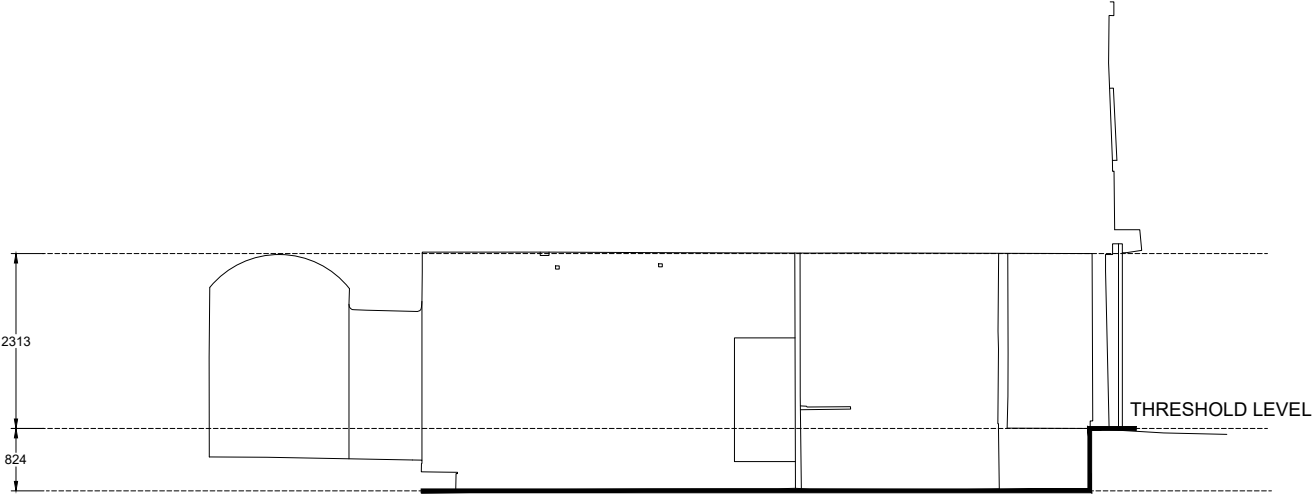


ARCH 2

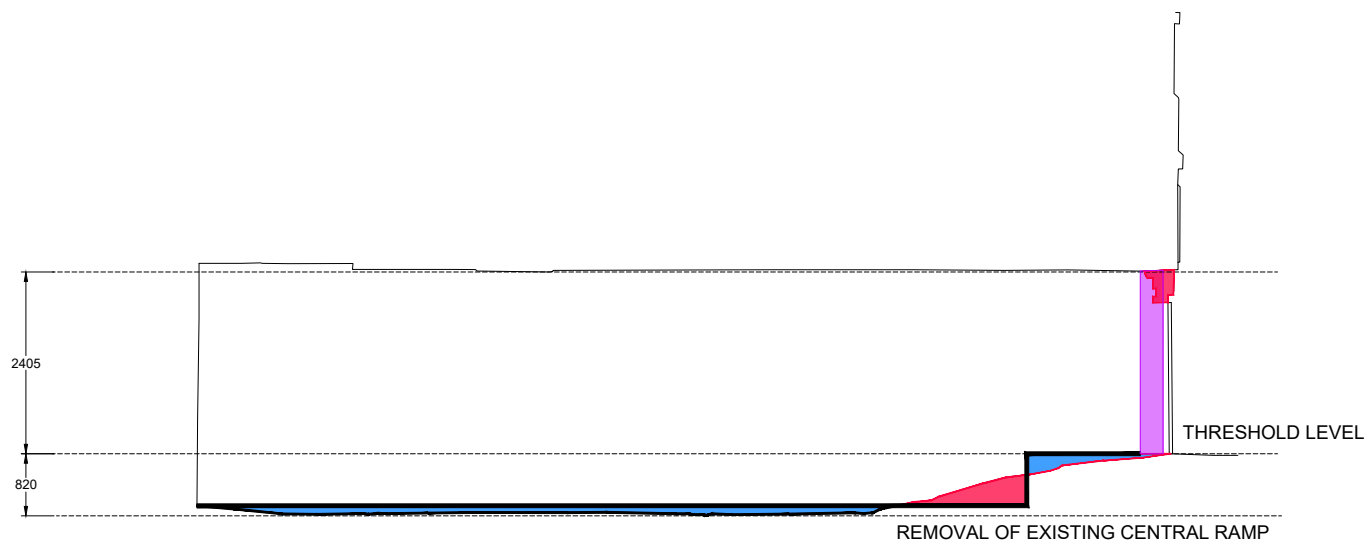


ARCH 3

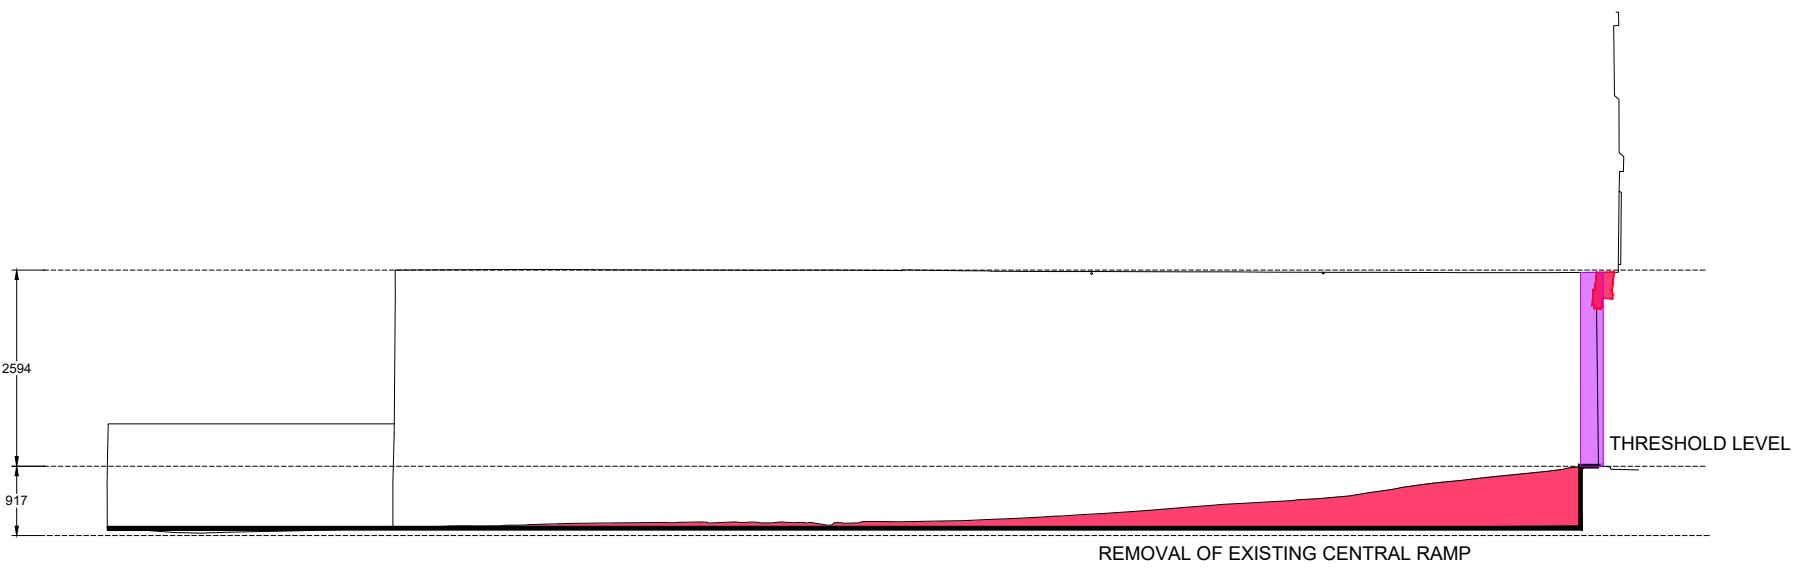

ARCH 4

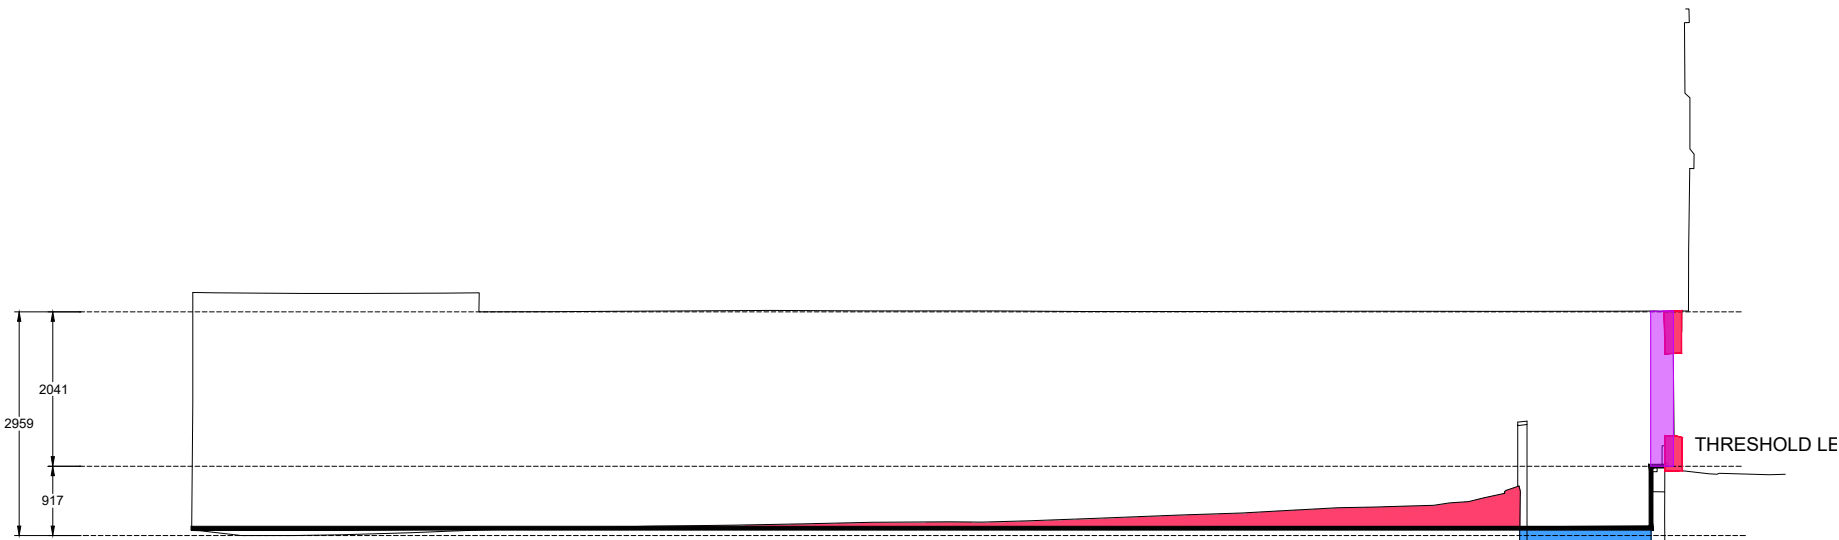

ARCH 4

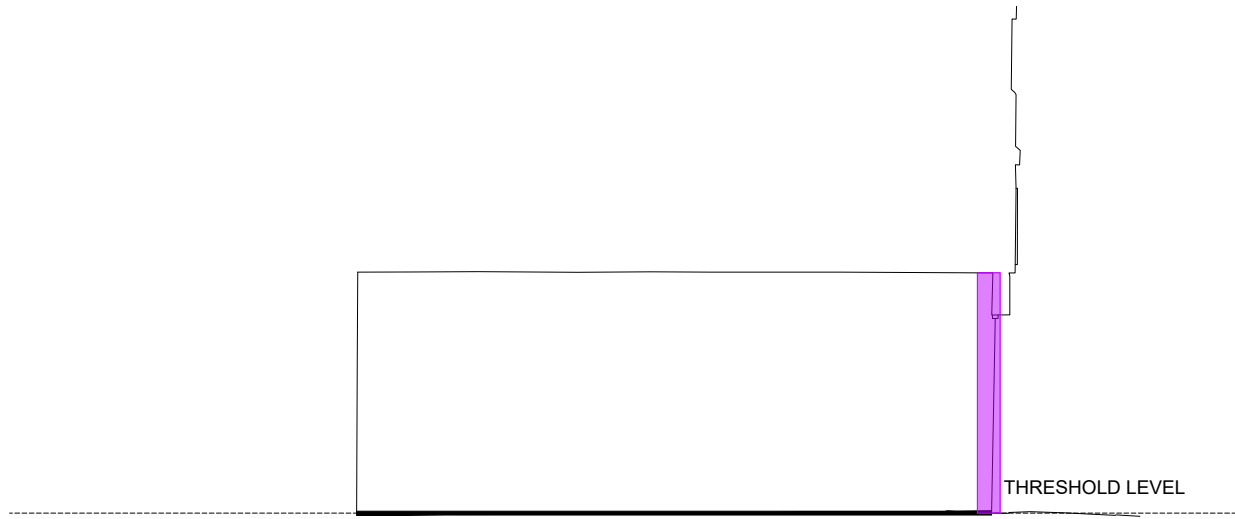

ARCH 6

LONG SECTIONS
SHOWING LEVEL CHANGE METHODOLOGY