


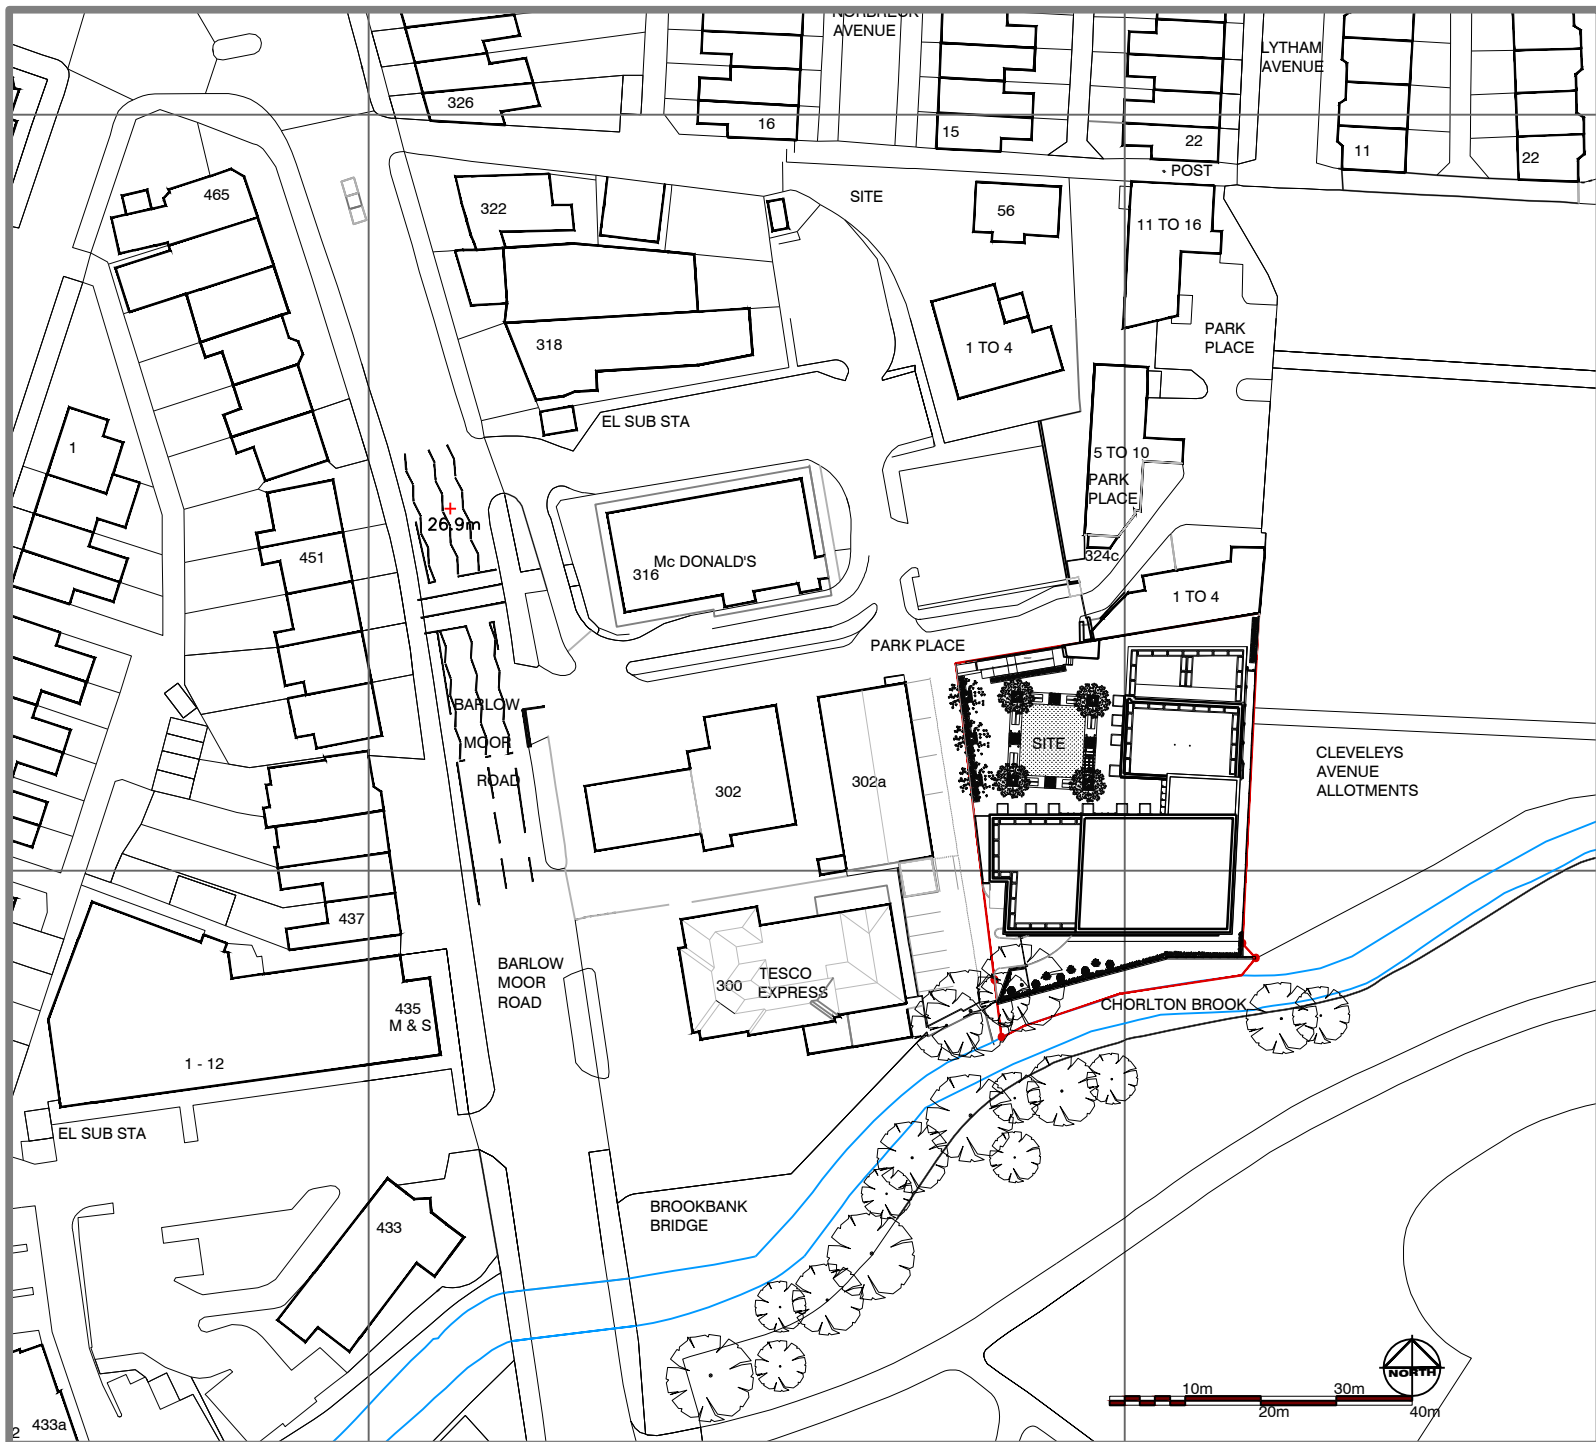

- Where dimensions are not given, drawings must not be scaled and the matter referred to the Architect.
 - In the event of any detail or dimensional conflict between drawings, the matter must be referred to the Architect for clarification. Do not scale from this drawing.
 - This drawing is not to be copied or disclosed by or to any unauthorised persons without the prior written consent from Urbane Forms Ltd.

C AMENDED TO REFLECT CIS COMMENTS 25.02.22 JA
 B HIGHWAY DETAILS ADDED AMENDED 07.10.21 JA
 TO PLANNING OFFICER'S COMMENTS
 A PLANNING ISSUE 15.06.21 JA

Status - **PLANNING**

Drawn - JA

Date - 15 JUNE 2020

Scale @ A4 - 1:1000

Review -

Client - RUSHOLME GARDEN INVESTMENTS

Project - RESIDENTIAL DEVELOPMENT
 - PARK PLACE, MANCHESTER

Drawing Number - **18001,(0)-06C**
 - CAD File

Drawing Title - LOCATION PLAN

URBANE forms
 architects
 designers
 project
 managers
 58 Leamington Close
 Warrington
 WA5 3PY
 T : +44(0)1925 711 061
 E : info@urbaneforms.com
 www.urbaneforms.com

LOCATION PLAN