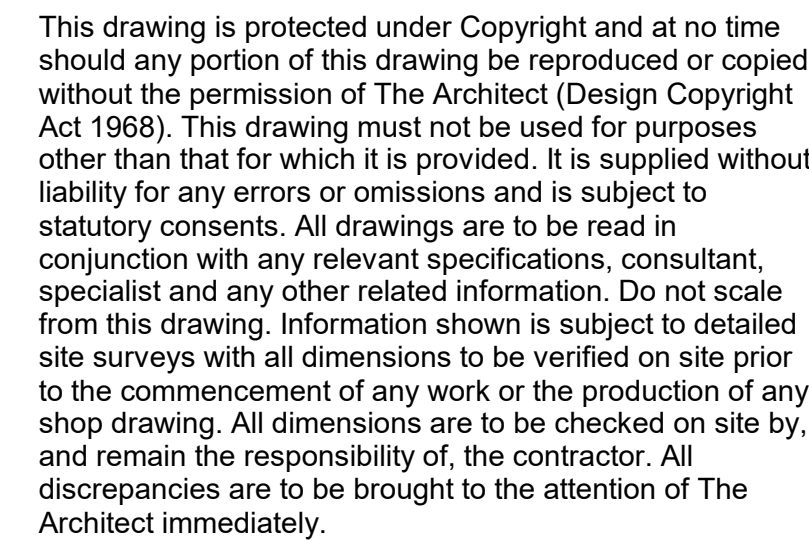


Heald Place

Services:
Futureserv

Client:
CS Moss Lane East Ltd

Drawing Title:
SE - Section CC
Proposed GA Section

Project No: 1094	Sheet No: 202	Stage: Planning
Scale: 1 : 100 1:200	Paper Size: A1 A3	Revision: PL
Drawn By: RR	Checked By: CS	Date of first Issue: 02/11/22

CarsonSall

2 Providence Yard
Ezra Street
London E2 7RJ
+44 (0) 207 033 7855

2nd Floor
Argyll Chambers
Buchanan Street
Glasgow G2 8BD
+44 (0)141 442 0036

© Copyright CarsonSall LTD 2022