

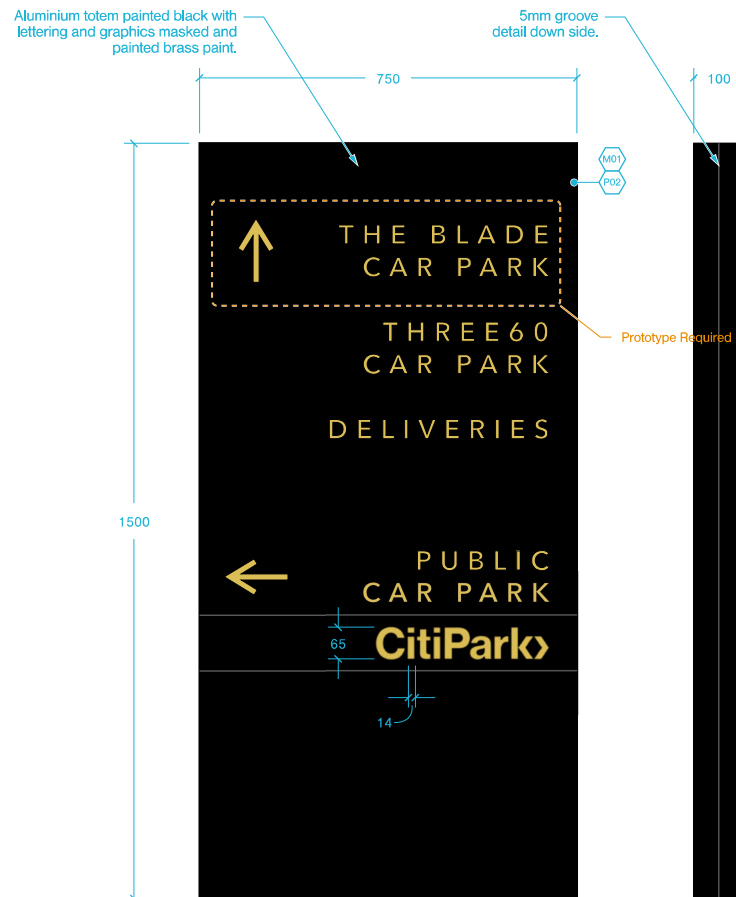


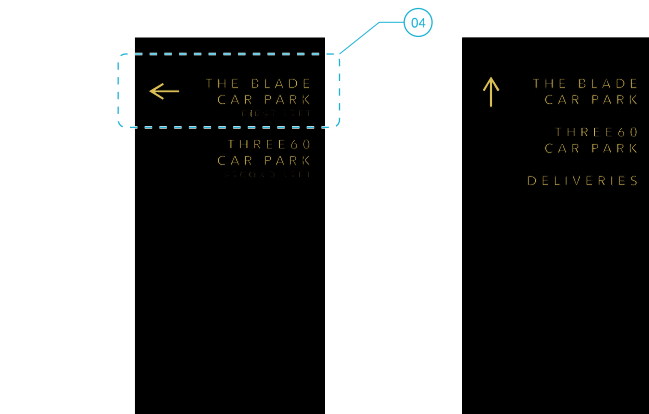

Vector logo to be supplied by others.

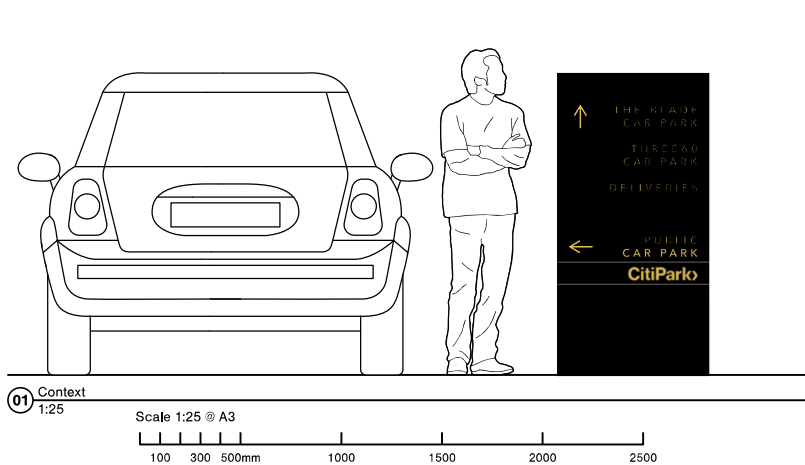

DRAFT


Revision History:
Draft
This document has not been issued and is for discussion only

Notes:



04 Detail
1:4

Scale 1:4 @ A3

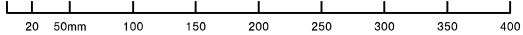

f.r.a.
Shrewsbury, UK
www.fracreative.com

The Blade
1543
Renaker

Issue Date: 2022-09-09




DRAFT

Revision History:
Draft
This document has not been
issued and is for discussion
only

Notes:

A20

Vehicular Directional Totem
DI-A20.00
Design Intent 005

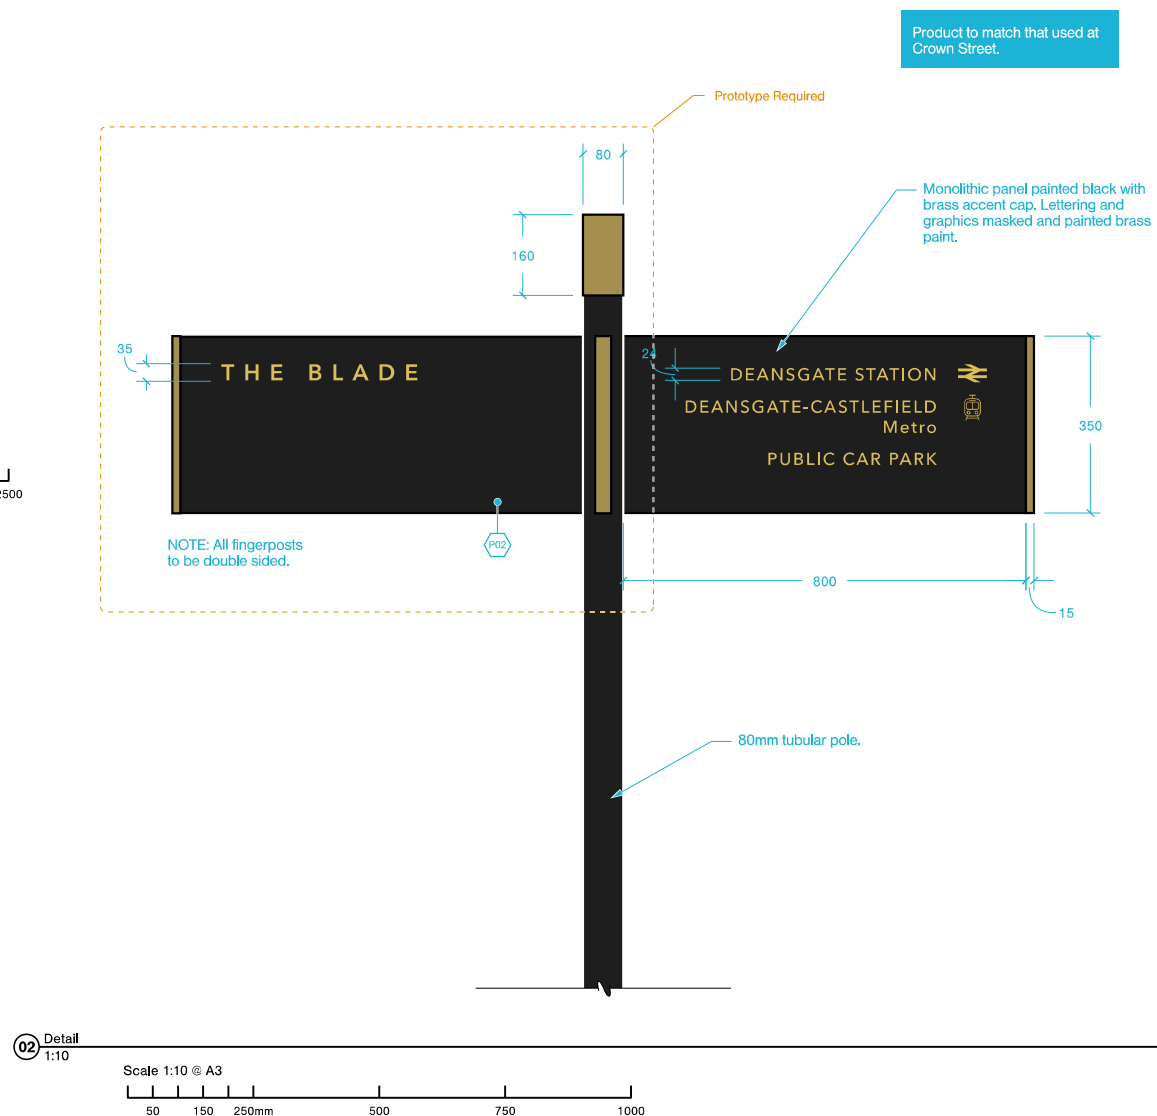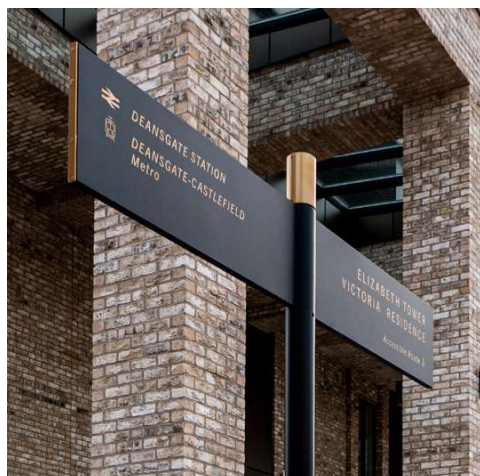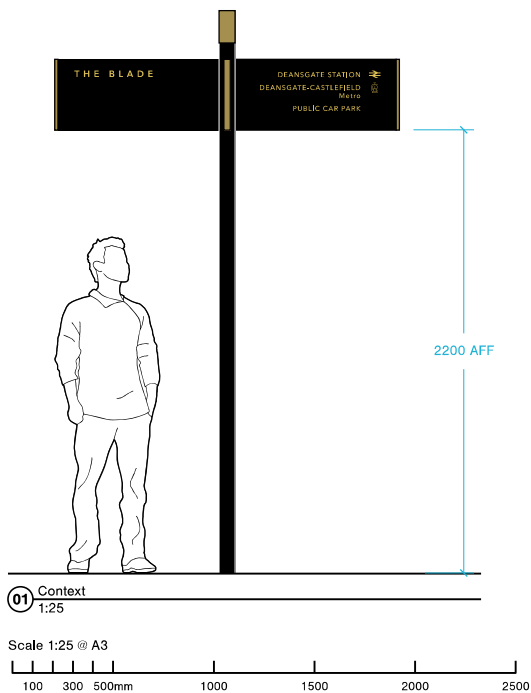

DRAFT

Revision History:
Draft
This document has not been issued and is for discussion only

Notes:

Please note. All blades are double-sided.

A35-S.002

a



A35-S.003

a



A35-S.005

a



b



b




b




c



Location Plans

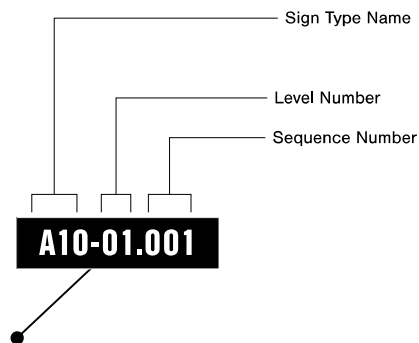

01 Sign Marker Codes
NTS

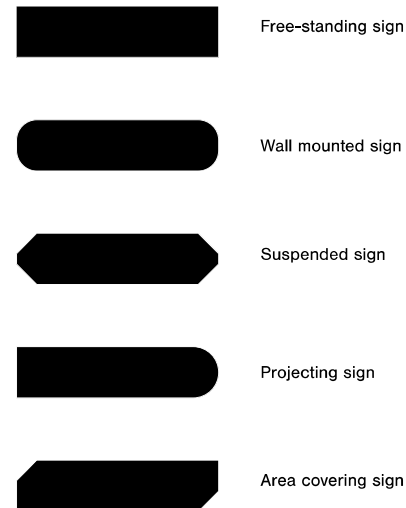

Shape of sign code marker indicates mounting type

02 Sign Marker Mounting Types
NTS




03 Sign Marker Colour Code
NTS

DRAFT

Revision History:
Draft
This document has not been issued and is for discussion only

Notes:
A20 - Vehicular Directional Totem
A35 - Primary Fingerpost

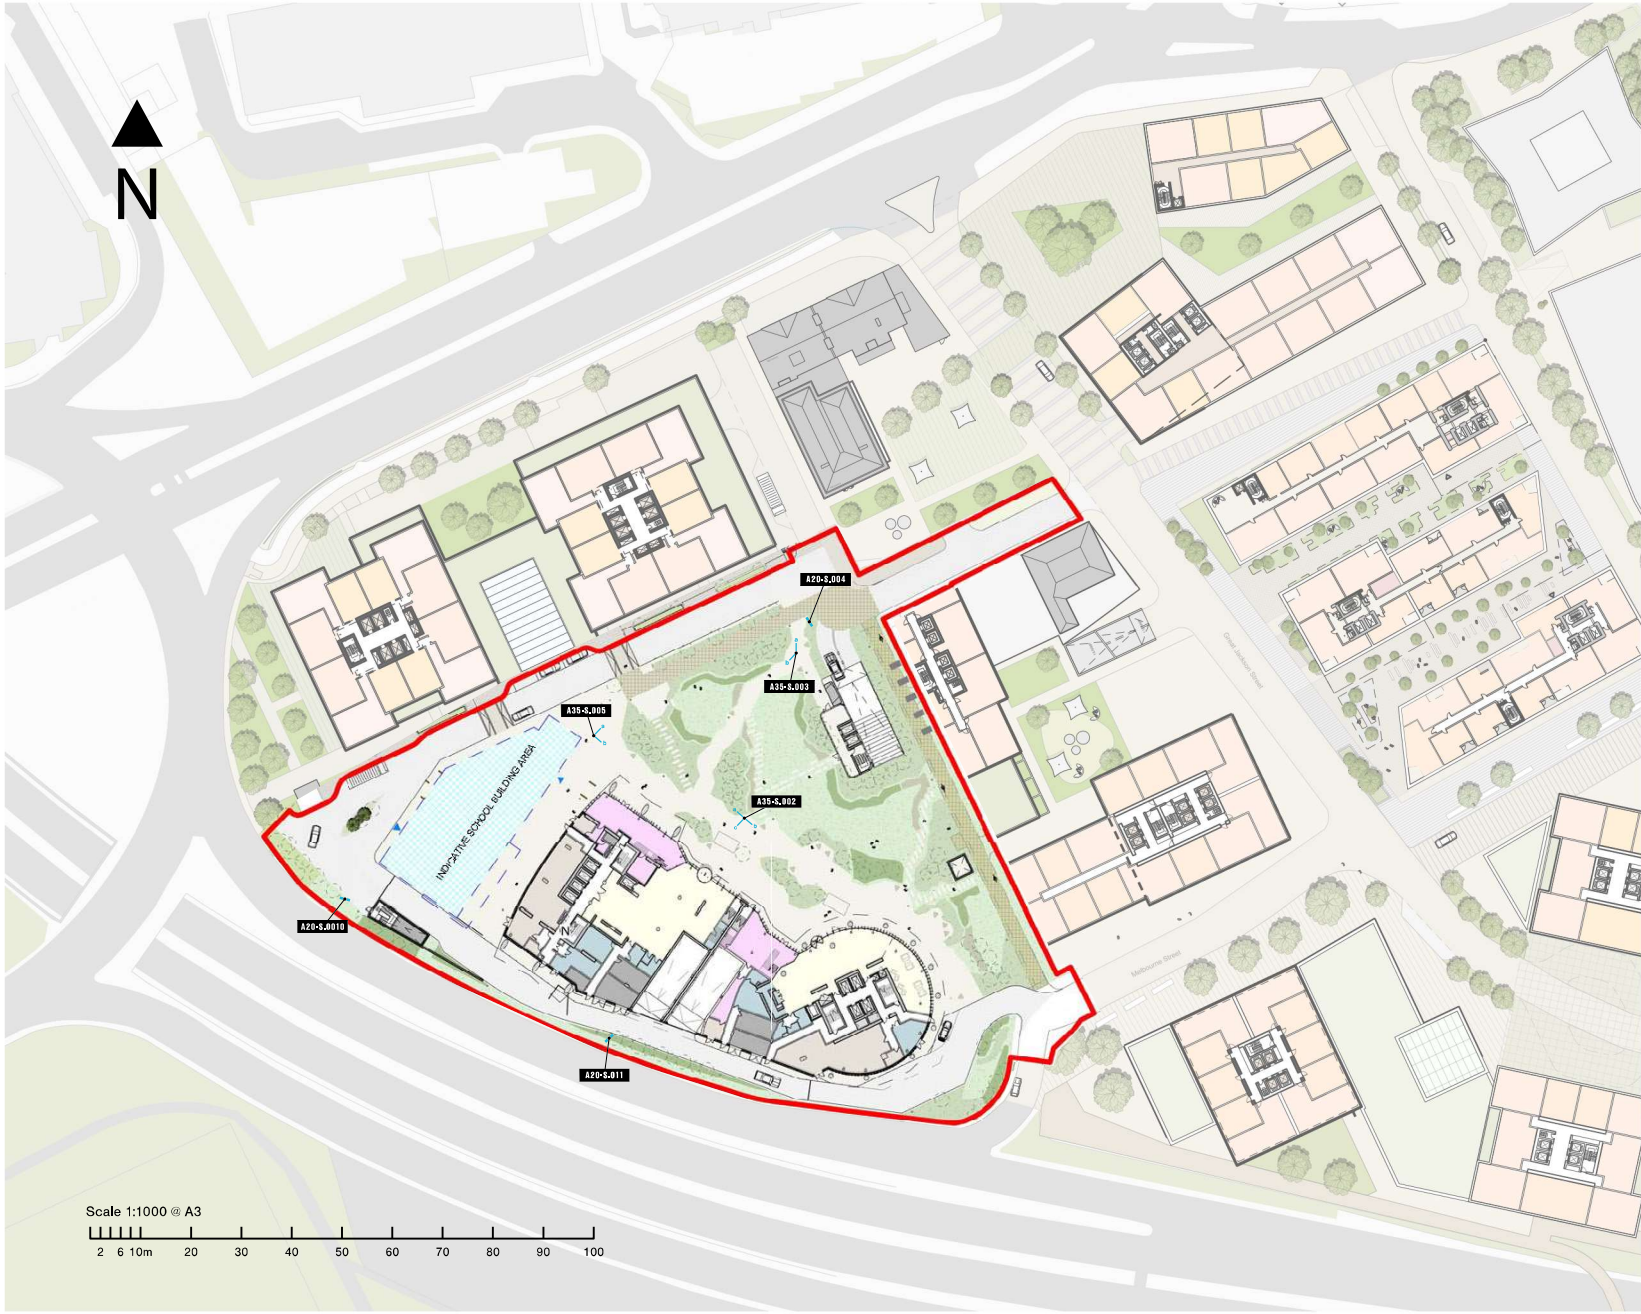

f.r.a.
Shrewsbury, UK
www.fracreative.com

The Blade
1543
Renaker

Issue Date: 2022-09-09

DRAFT

Revision History:
Draft
This document has not been
issued and is for discussion
only

Notes:
A20 - Vehicular Directional Totem
A35 - Primary Fingerpost

Full Site
Full Site Wayfinding Location
Plan
DI-FS.00
Location Plans 010

DRAFT

Revision History:
Draft
This document has not been
issued and is for discussion
only

Notes:
A20 - Vehicular Directional Totem
A35 - Primary Fingerpost

