

DO NOT SCALE FROM THIS DRAWING.
ALL DIMENSIONS TO BE CHECKED ON SITE.
(DRAWINGS MAYBE SCALED FOR LOCAL AUTHORITY & PLANNING PURPOSE ONLY)
COPYRIGHT PROTECTED.

FOR PLANNING
DO NOT USE FOR CONSTRUCTION

GENERAL PLANNING NOTES:

ALL DIMENSIONS TO BE CHECKED ON SITE PRIOR TO ANY MANUFACTURE OR CONSTRUCTION OF EQUIPMENT, FINISH, SIGNAGE ETC.


- DRAWINGS TO BE READ IN CONJUNCTION WITH THE FOLLOWING STAGE 3 INFORMATION:
- STRUCTURAL ENGINEER'S DESIGN & RECOMMENDATIONS (DWLP)
 - HERITAGE REPORT (PAUL BUTLER ASSOCIATES)
 - M&E AND FIRE STRATEGY (HILSON MORAN)



01 THIRD FLOOR EXISTING SECONDARY GLAZING TO BE UPGRADED
575 SCALE - N/A PHOTOGRAPH



EXISTING SECONDARY GLAZING TO BE UPGRADED, WITH EXISTING FRAMEWORK RETAINED, REFURBISHED AND REDECORATED WITH NEW HIGH SPECIFICATION GLASS WITHIN EXISTING FRAME.
FRAMES & ARCHITRAVES TO NEW GLAZING TO BE IN PAINT FINISH: DULUX TRADE DIAMOND EGGSHELL TO MATCH FARROW & BALL "CHARLESTON GREY"

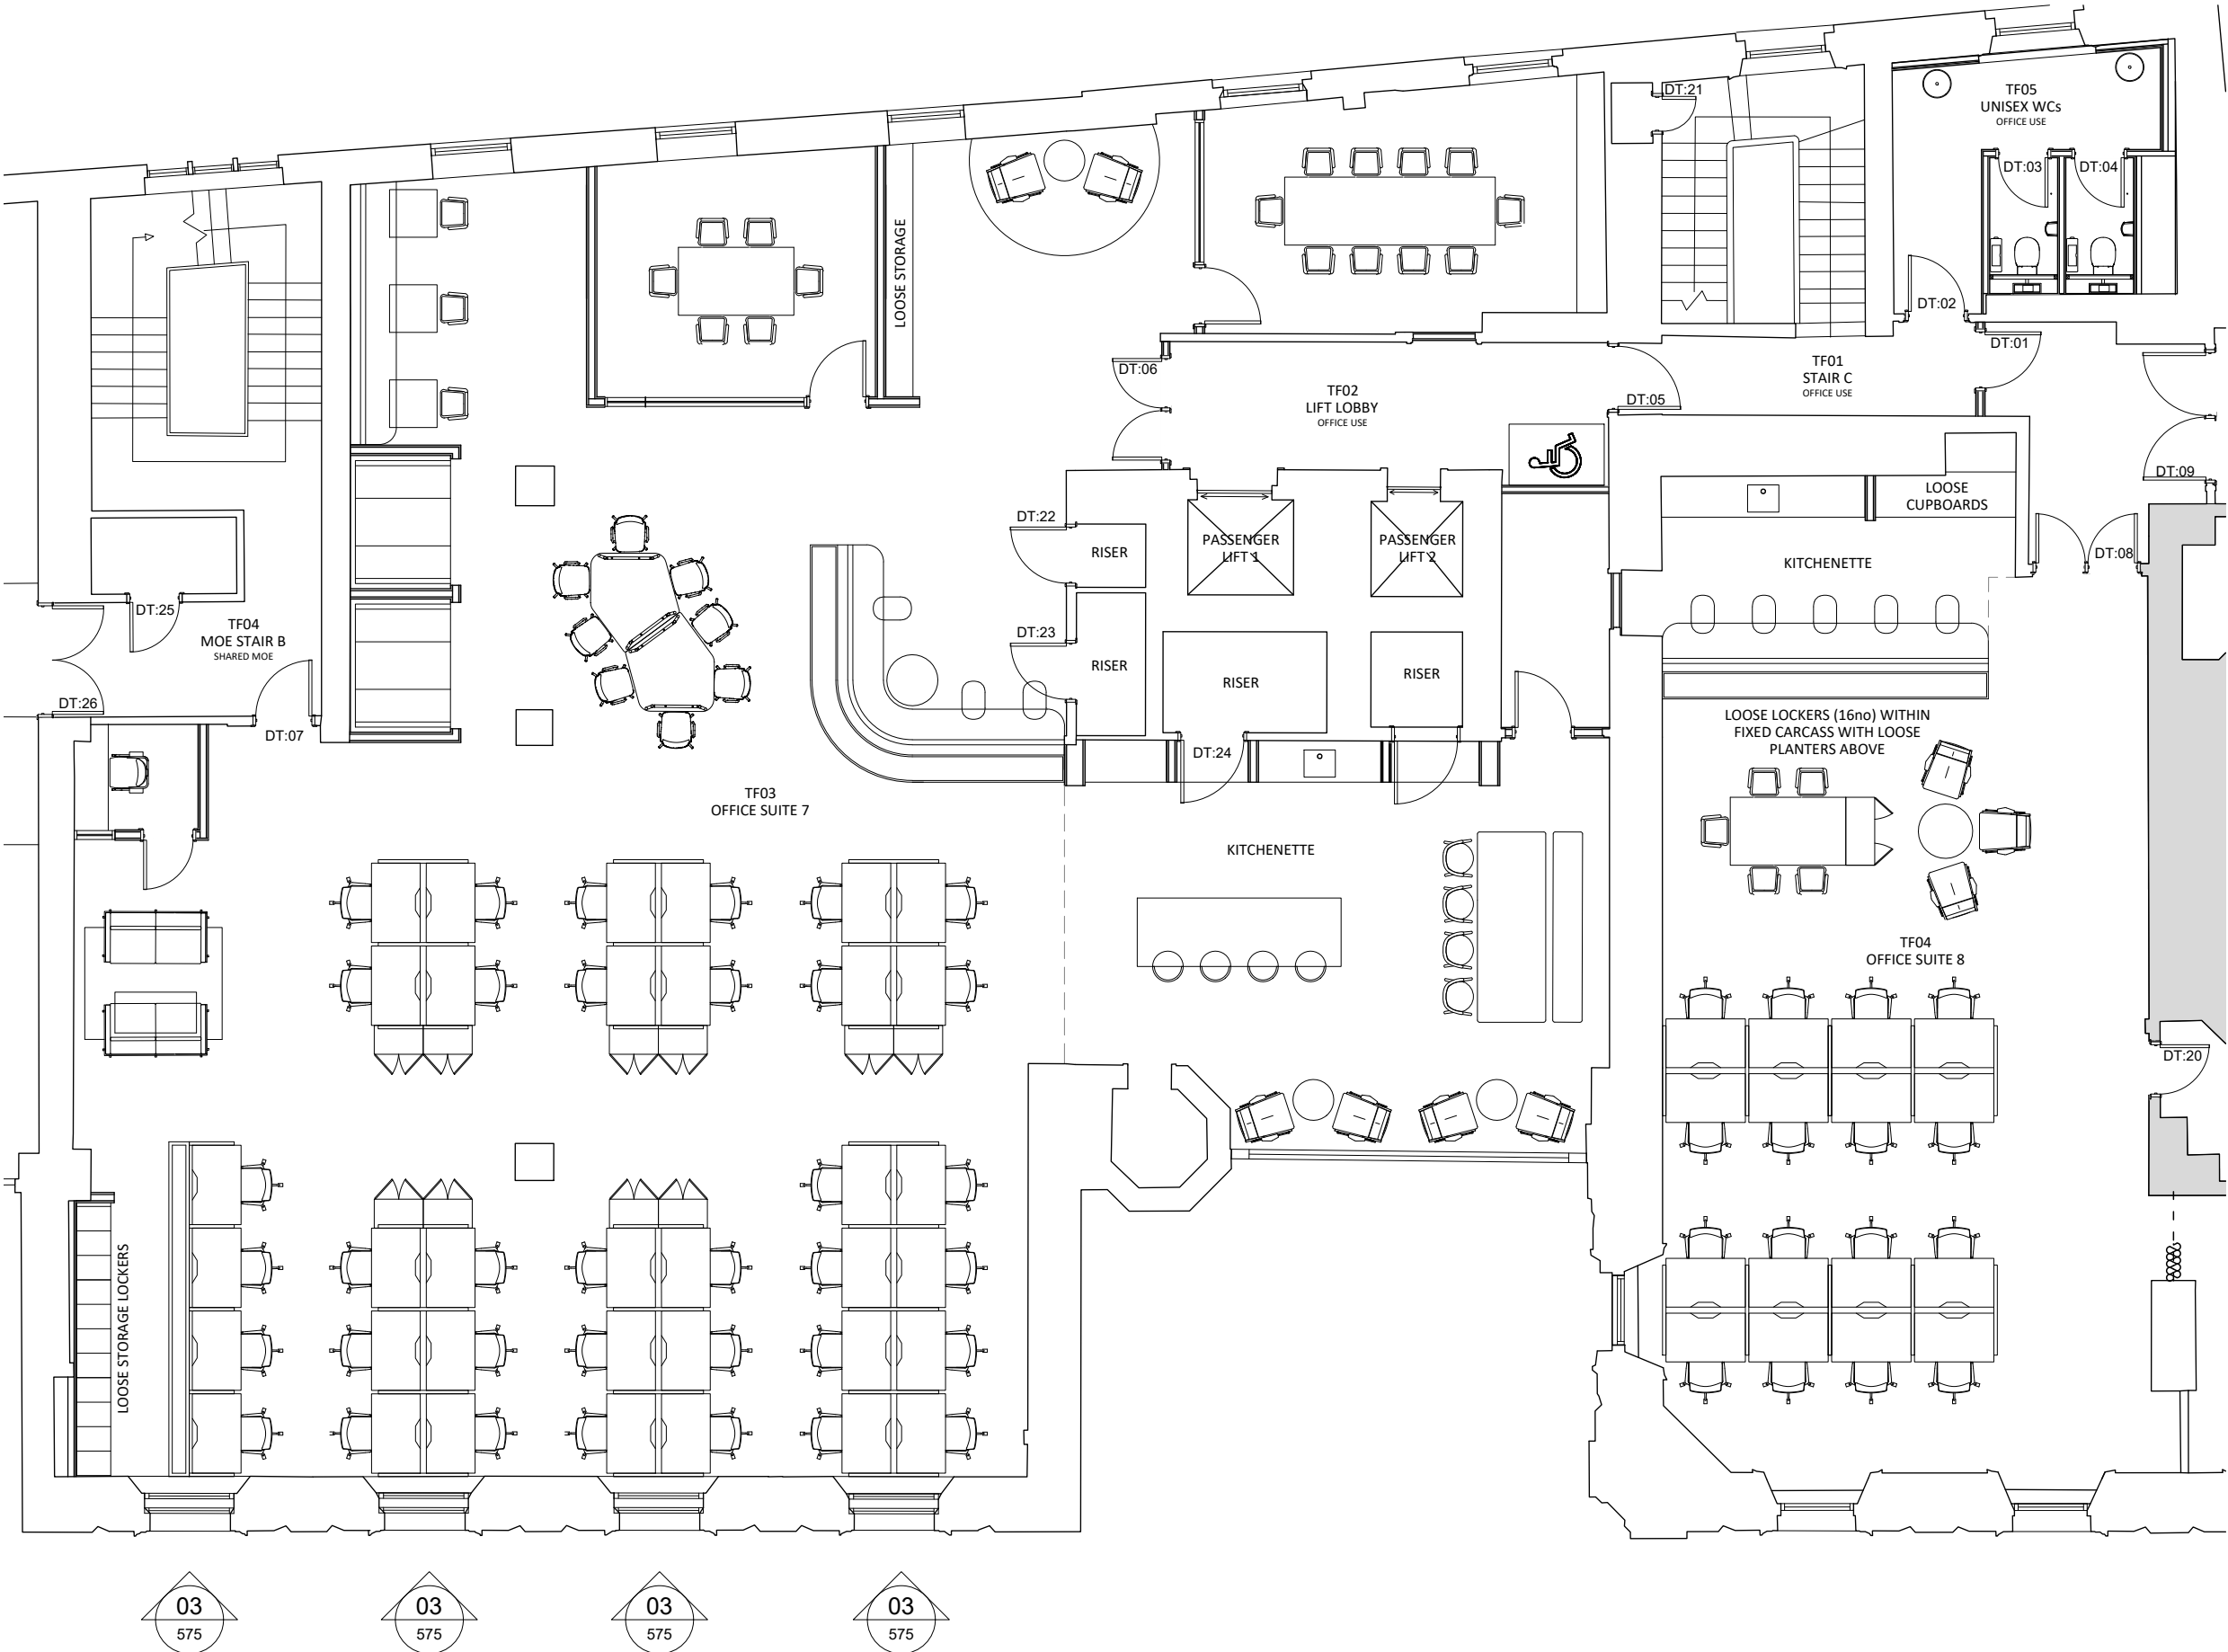

02 THIRD FLOOR EXISTING SECONDARY GLAZING TO BE UPGRADED
575 SCALE - 1:100 @ A1 LOCATION PLAN

3.00	15.09.22	ISSUED FOR PLANNING	SO	ARB
REV	DATE	DESCRIPTION	DRAWN	CHECKED
A × I ADDRESS : 41 SOUTH KING STREET, MANCHESTER, M2 6DE TELEPHONE : +44 (0)161 879 7357 EMAIL : www.axi.studio COMPANY NO : 11847325				
CLIENT bruntwood				
PROJECT BRUNTWOOD 38 MOSLEY STREET MANCHESTER M2 3AZ				
DRAWING REFERENCE THIRD FLOOR EXISTING SECONDARY GLAZING TO BE UPGRADED AS PROPOSED				
JOB REFERENCE	DRAWING SCALE	DATE	DRAWN	CHECKED
20 - 059	varies@A1	14.01.22	ARB	SO
DRAWING No				STAGE REV
AXI - B575				3 00