


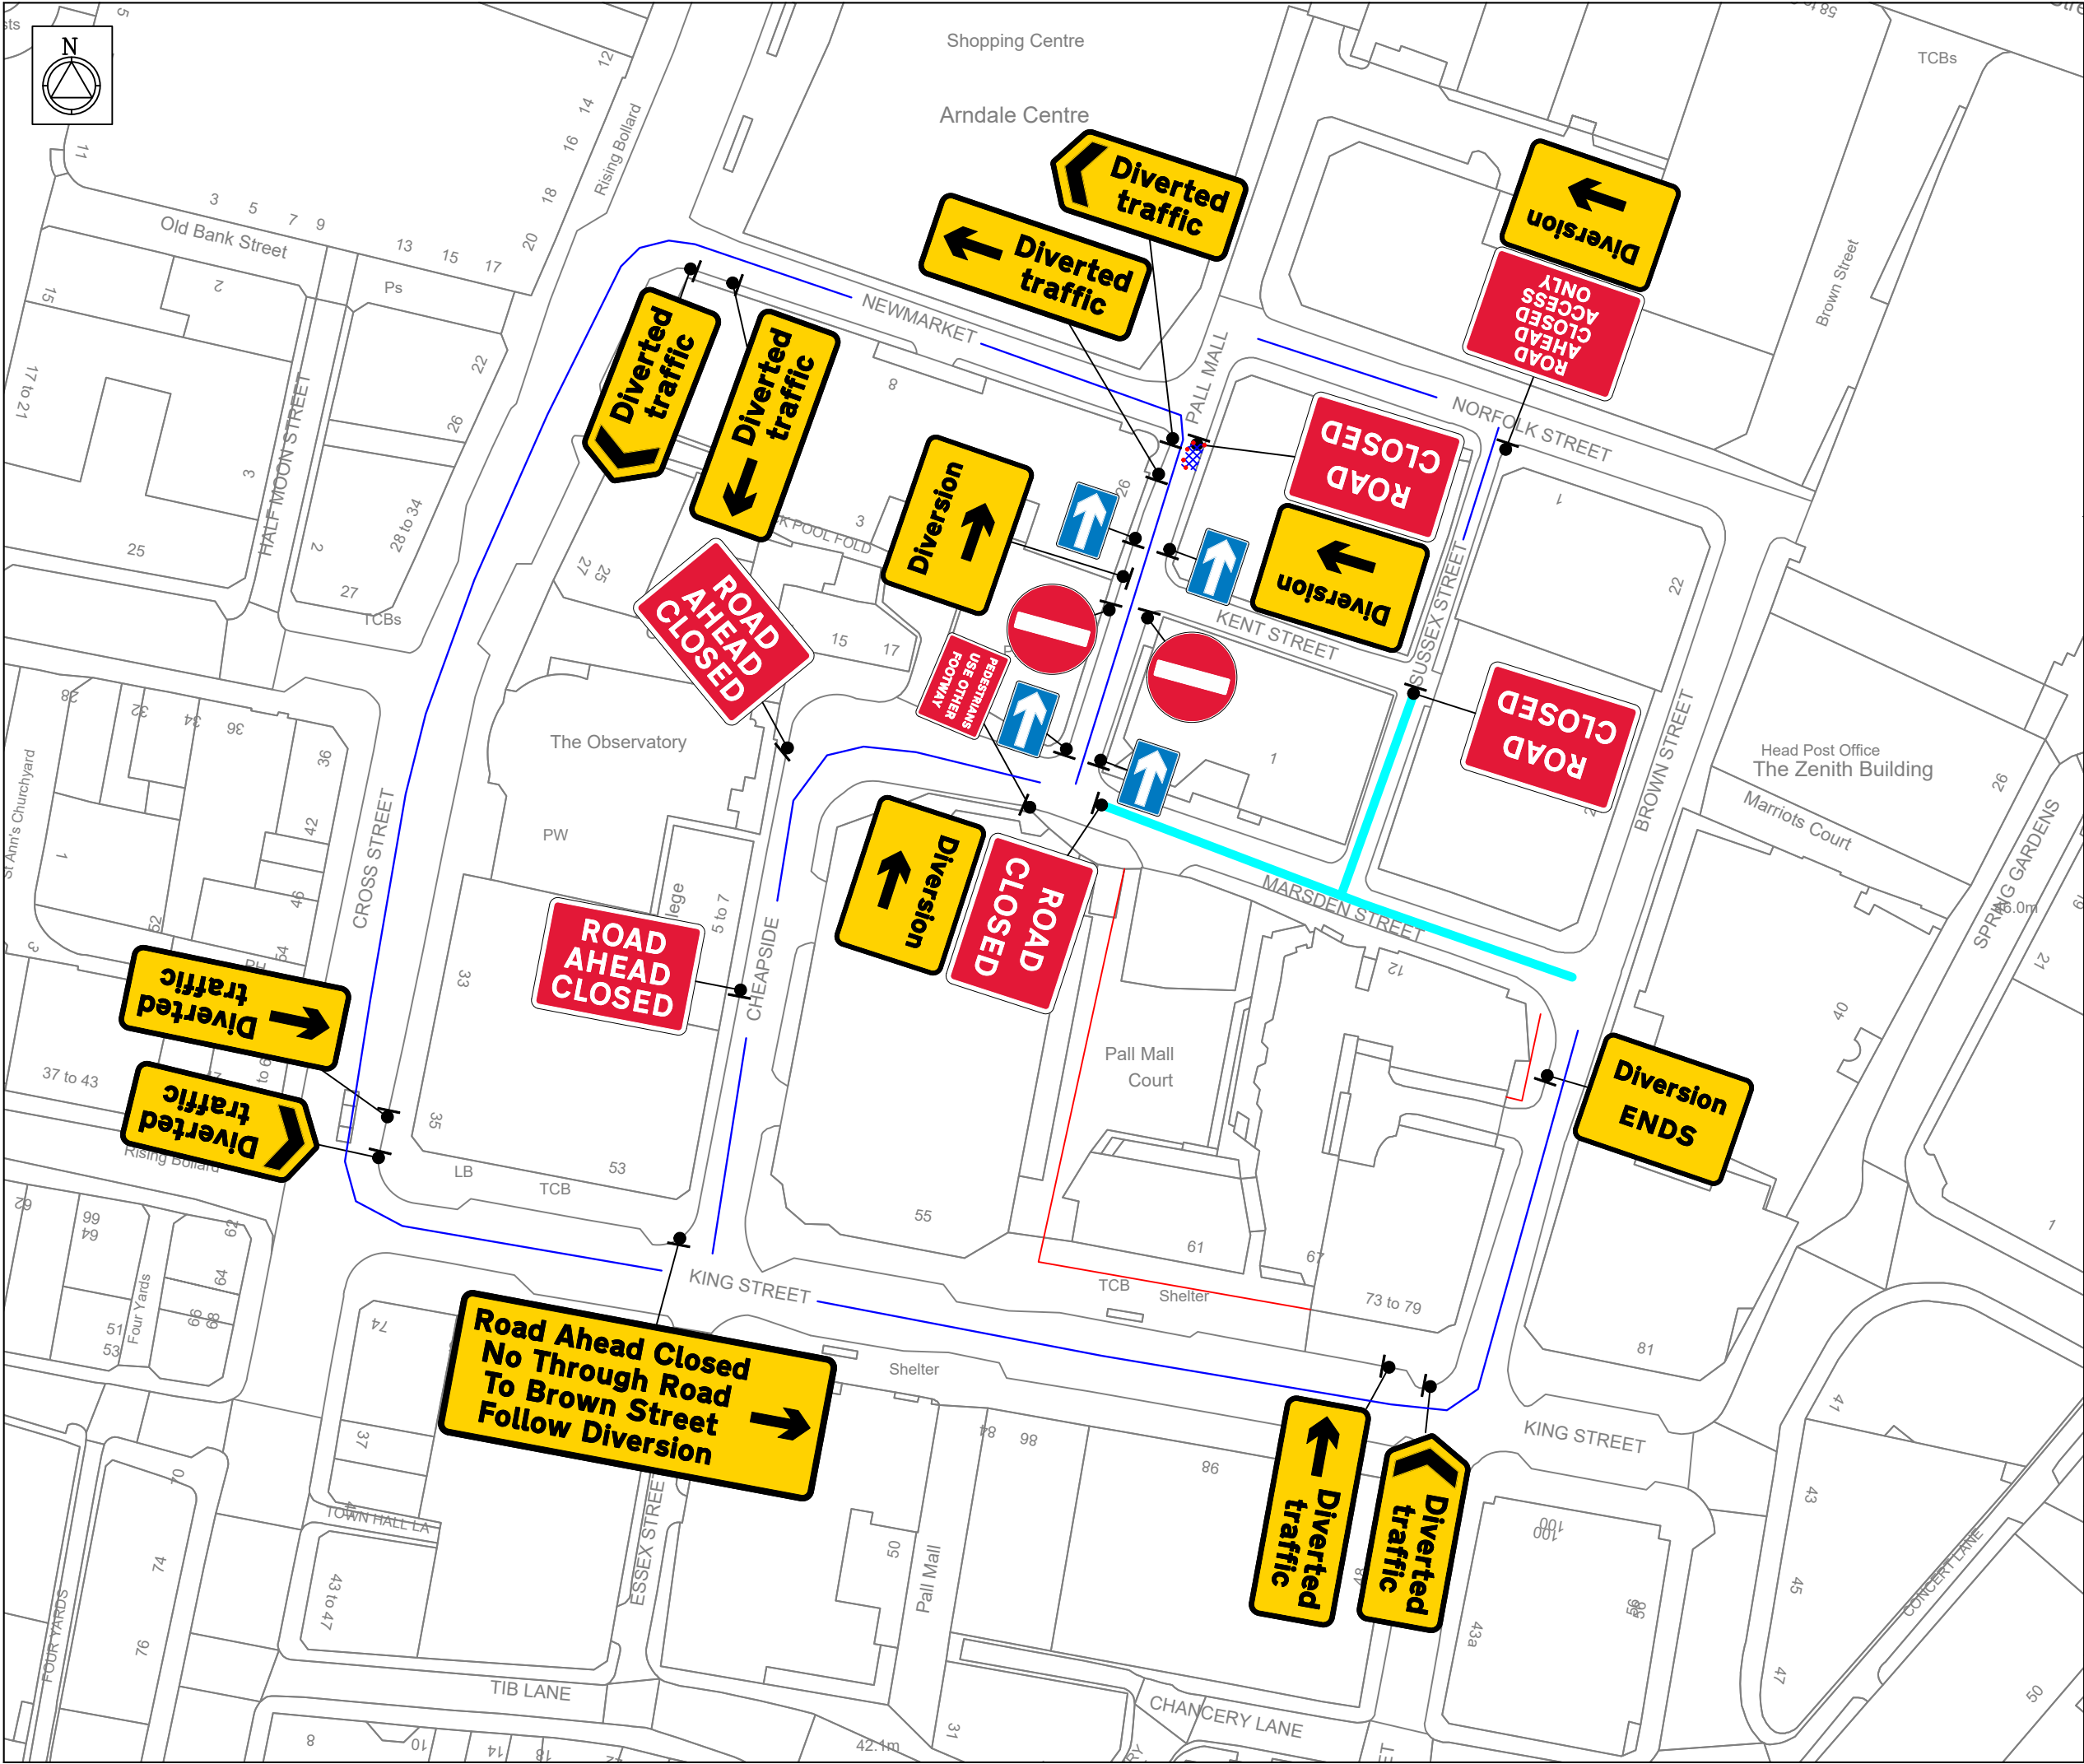

- NOTES
- 1 All traffic signs shall comply with Chapter 8 of the Traffic Signs Manual
 - 2 Maximum distance between any two temporary traffic signals to be 249m. Minimum distance between any two temporary traffic signals to be 30m.
 - 3 Temporary traffic signals shall not occur within 150m of an existing level crossing. Pelican crossing or signalised junction without the consent of the Engineer. The Engineer shall consult with the authority responsible for any of these types of facility prior to traffic management being installed in adjacent areas.
 - 4 Coning shall be installed at 45° to the edge of carriageway, as generally indicated.

ROAD CLOSURE :

- NOTES
- 1 All traffic signs shall comply with Chapter 8 of the Traffic Signs Manual
 - 2 All traffic management equipment shall be provided by the Contractor, unless otherwise specified.
 - 3 All signs shall be positioned so as not to be obscured by any other objects and shall not obstruct any other sign, permanent or temporary as much as is reasonably practicable.
 - 4 All traffic signs shall meet the reflectorisation requirements of BS 673 : Part 6 : 1983, Table 1.
 - 5 Works Access/Egress to be positioned to suit ongoing works.

Additional information:

- 1) **Is a Switch off required?:** No
Type?: N.A
- 2) **Is a TTRO required?:** Yes
Type?: N.A
- 3) **Any Bus Stops to be suspended?:** No
How Many?: N.A
- 4) **Do we need off-peak Working?:** No
Reason Why?: N.A
- 5) **Parking bay suspension needed?:** No
How many Bays?: N.A

KEY

 Traffic sign

 Cone

 Diversion

 Closure

 Work Area

 Safety Zone

Client



Rev	Description	By	Chkd	Date
-----	-------------	----	------	------

WORKS ACCESS

WORKS EXIT

Works access/ works exit to be risk assessed on site for suitability of location

Address

Marsden Street, Pall Mall,
Manchester, M2 1DH

TM Type

Road Closure



Design: Jade Bennett

Drawn: Jade Bennett

Chkd: Stu Collinge

Date: 08-07-2022

Date: 08-07-2022

Date: 08-07-2022

Scale: NTS @ A3

Status: FOR-ISSUE

Drawing No UDP-10833

Rev: 1