



A (Qty 1)

Double sided aluminium pictorial,
Hung from new bracketwork
SCALE 1:10
* 5720mm Ground Clearance

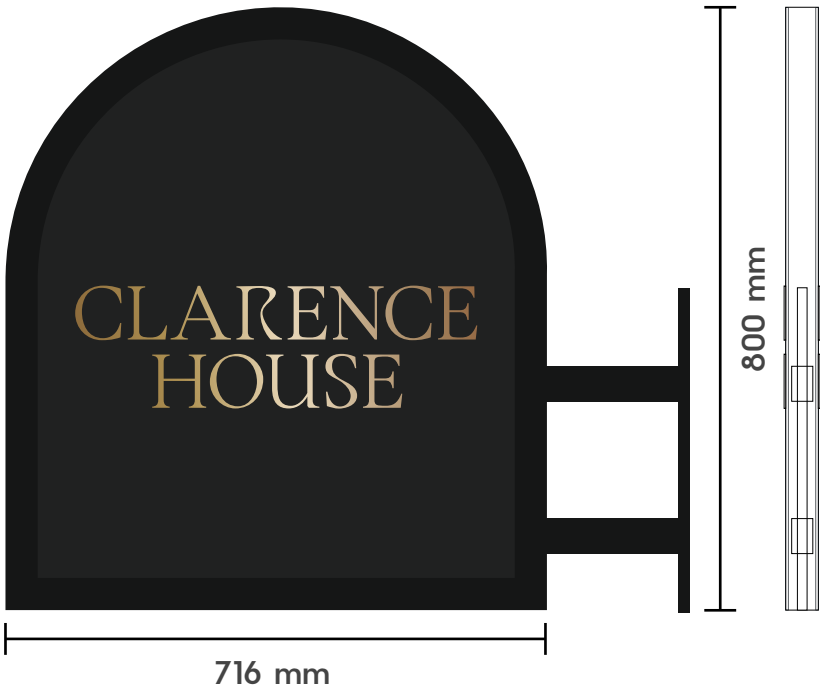

B (Qty 1)

Cast bronze plaque sign illuminated by brass picture light
SCALE 1:10
* 1720mm Ground Clearance

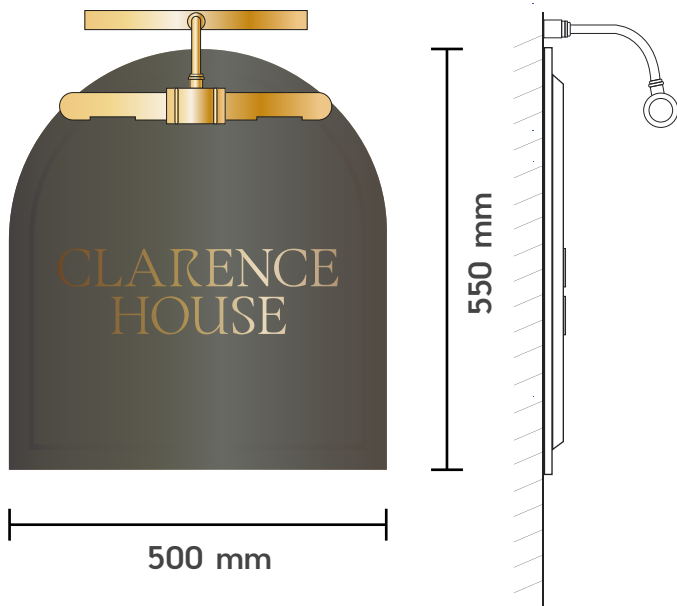


C (Qty 1)

Cast bronze plaque sign illuminated by brass picture light
SCALE 1:10
* 650mm Ground Clearance





D (Qty 2)

Decorative lantern finished black
SCALE 1:10
* 1940mm Ground Clearance

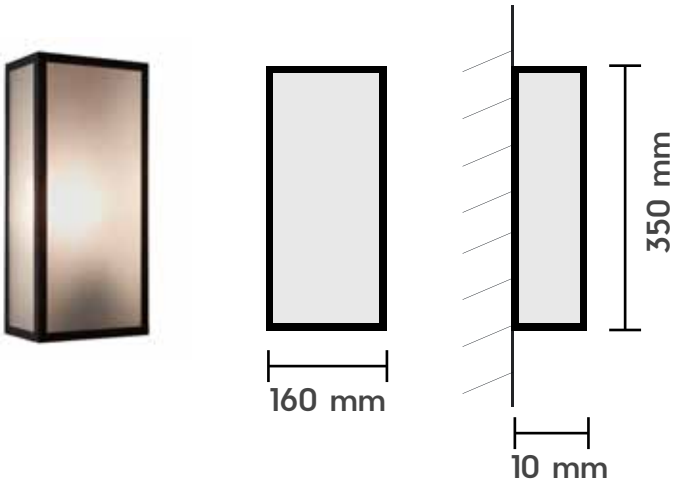

E (Qty 8)

50W LED slimline floodlights
SCALE 1:10
* 5280, 4610mm Ground Clearance

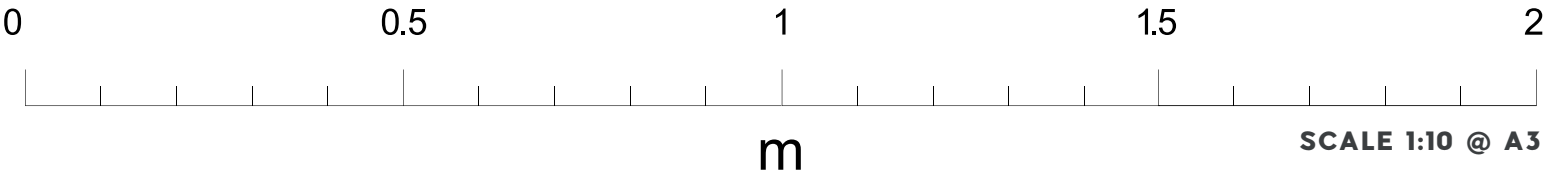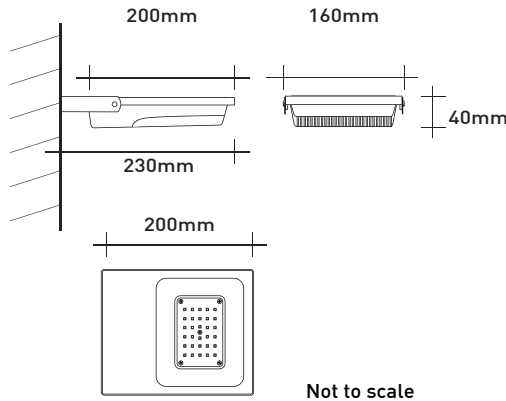

Site Name/Location
Clarence House - Manchester
Date Drawn/Designer
03 08 22/CS
Project Number
0000

**PLANNING
SIGNAGE**

projectsgroup

THIS DOCUMENT IS THE PROPERTY OF
PROJECTS GROUP AND
MUST NOT BE COPIED OR REPRODUCED
WITH OUT EXPRESS CONSENT.

G (Qty 1)
Fabricated aluminium trough to house faux box hedging
fixed above the stone canopy
SCALE 1:20
** 5342mm Ground Clearance*



6770 mm



SCALE 1:20 @A3


**PLANNING
SIGNAGE**



THIS DOCUMENT IS THE PROPERTY OF
PROJECTS GROUP AND
MUST NOT BE COPIED OR REPRODUCED
WITH OUT EXPRESS CONSENT.



SCALE 1:100 @A3

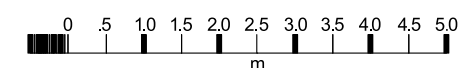

Site Name/Location
Clarence House - Manchester

Date Drawn/Designer
03 08 22/CS

Project Number
0000

PLANNING
PROPOSED
ELEVATIONS



projectsgroup

THIS DOCUMENT IS THE PROPERTY OF
PROJECTS GROUP AND
MUST NOT BE COPIED OR REPRODUCED
WITH OUT EXPRESS CONSENT.

- LINE INDICATES PROPERTY
BOUNDARY



SCALE 1:1250

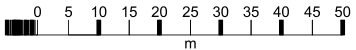

PLANNING
OS PLAN




THIS DOCUMENT IS THE PROPERTY OF
PROJECTS GROUP AND
MUST NOT BE COPIED OR REPRODUCED
WITH OUT EXPRESS CONSENT.

Site Name/Location
Clarence House - Manchester

Date Drawn/Designer
03 08 22/CS

Project Number
0000

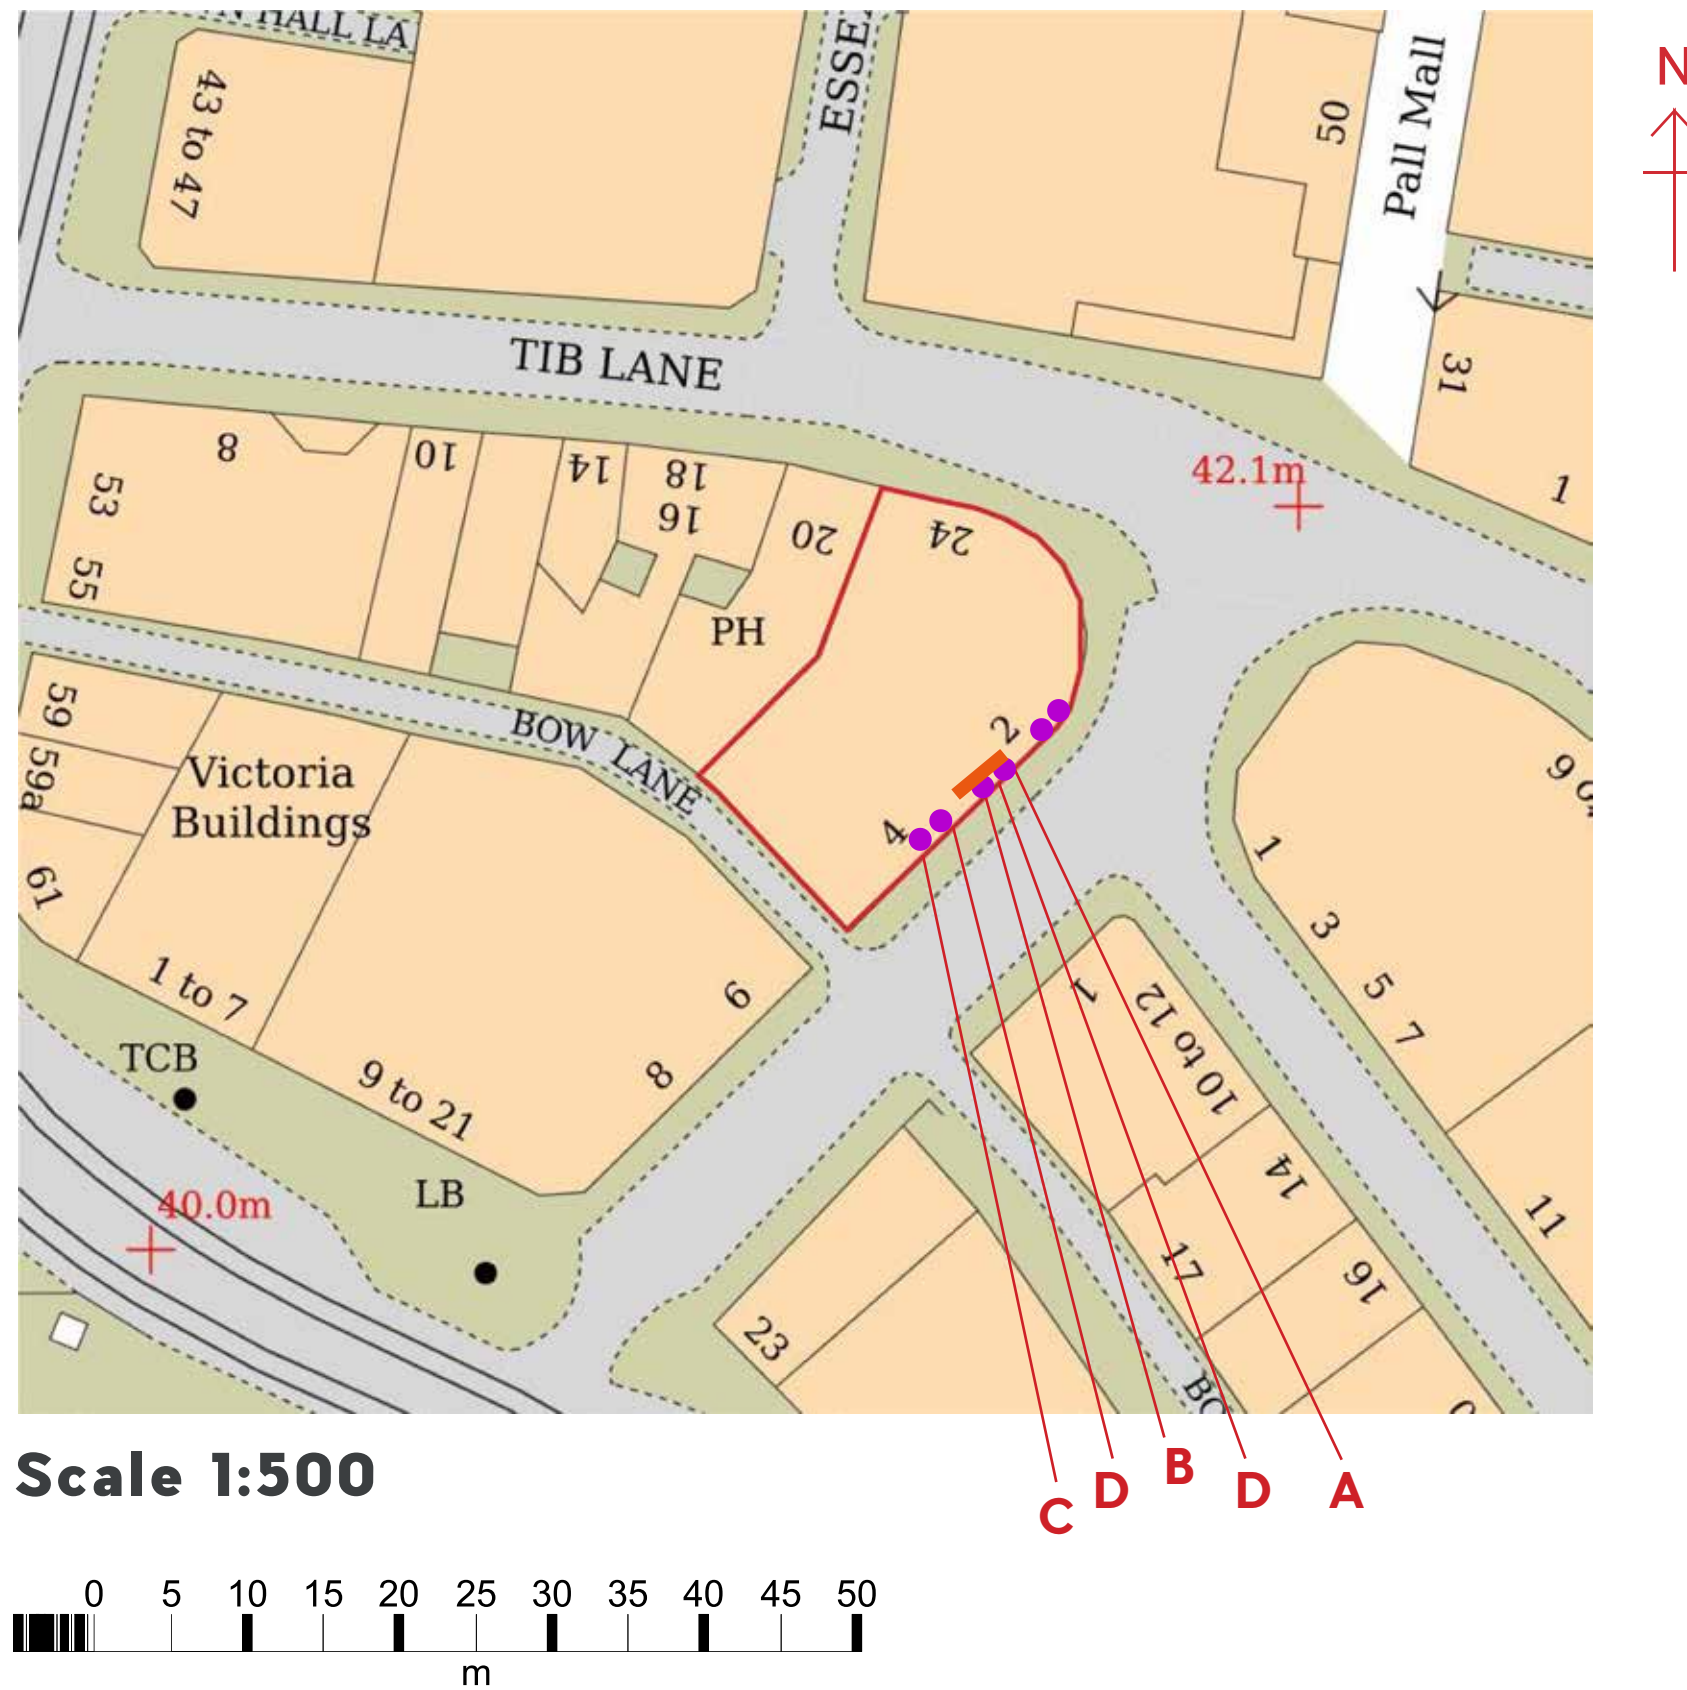

PLANNING LOCATION PLAN



THIS DOCUMENT IS THE PROPERTY OF
PROJECTS GROUP AND
MUST NOT BE COPIED OR REPRODUCED
WITH OUT EXPRESS CONSENT.