


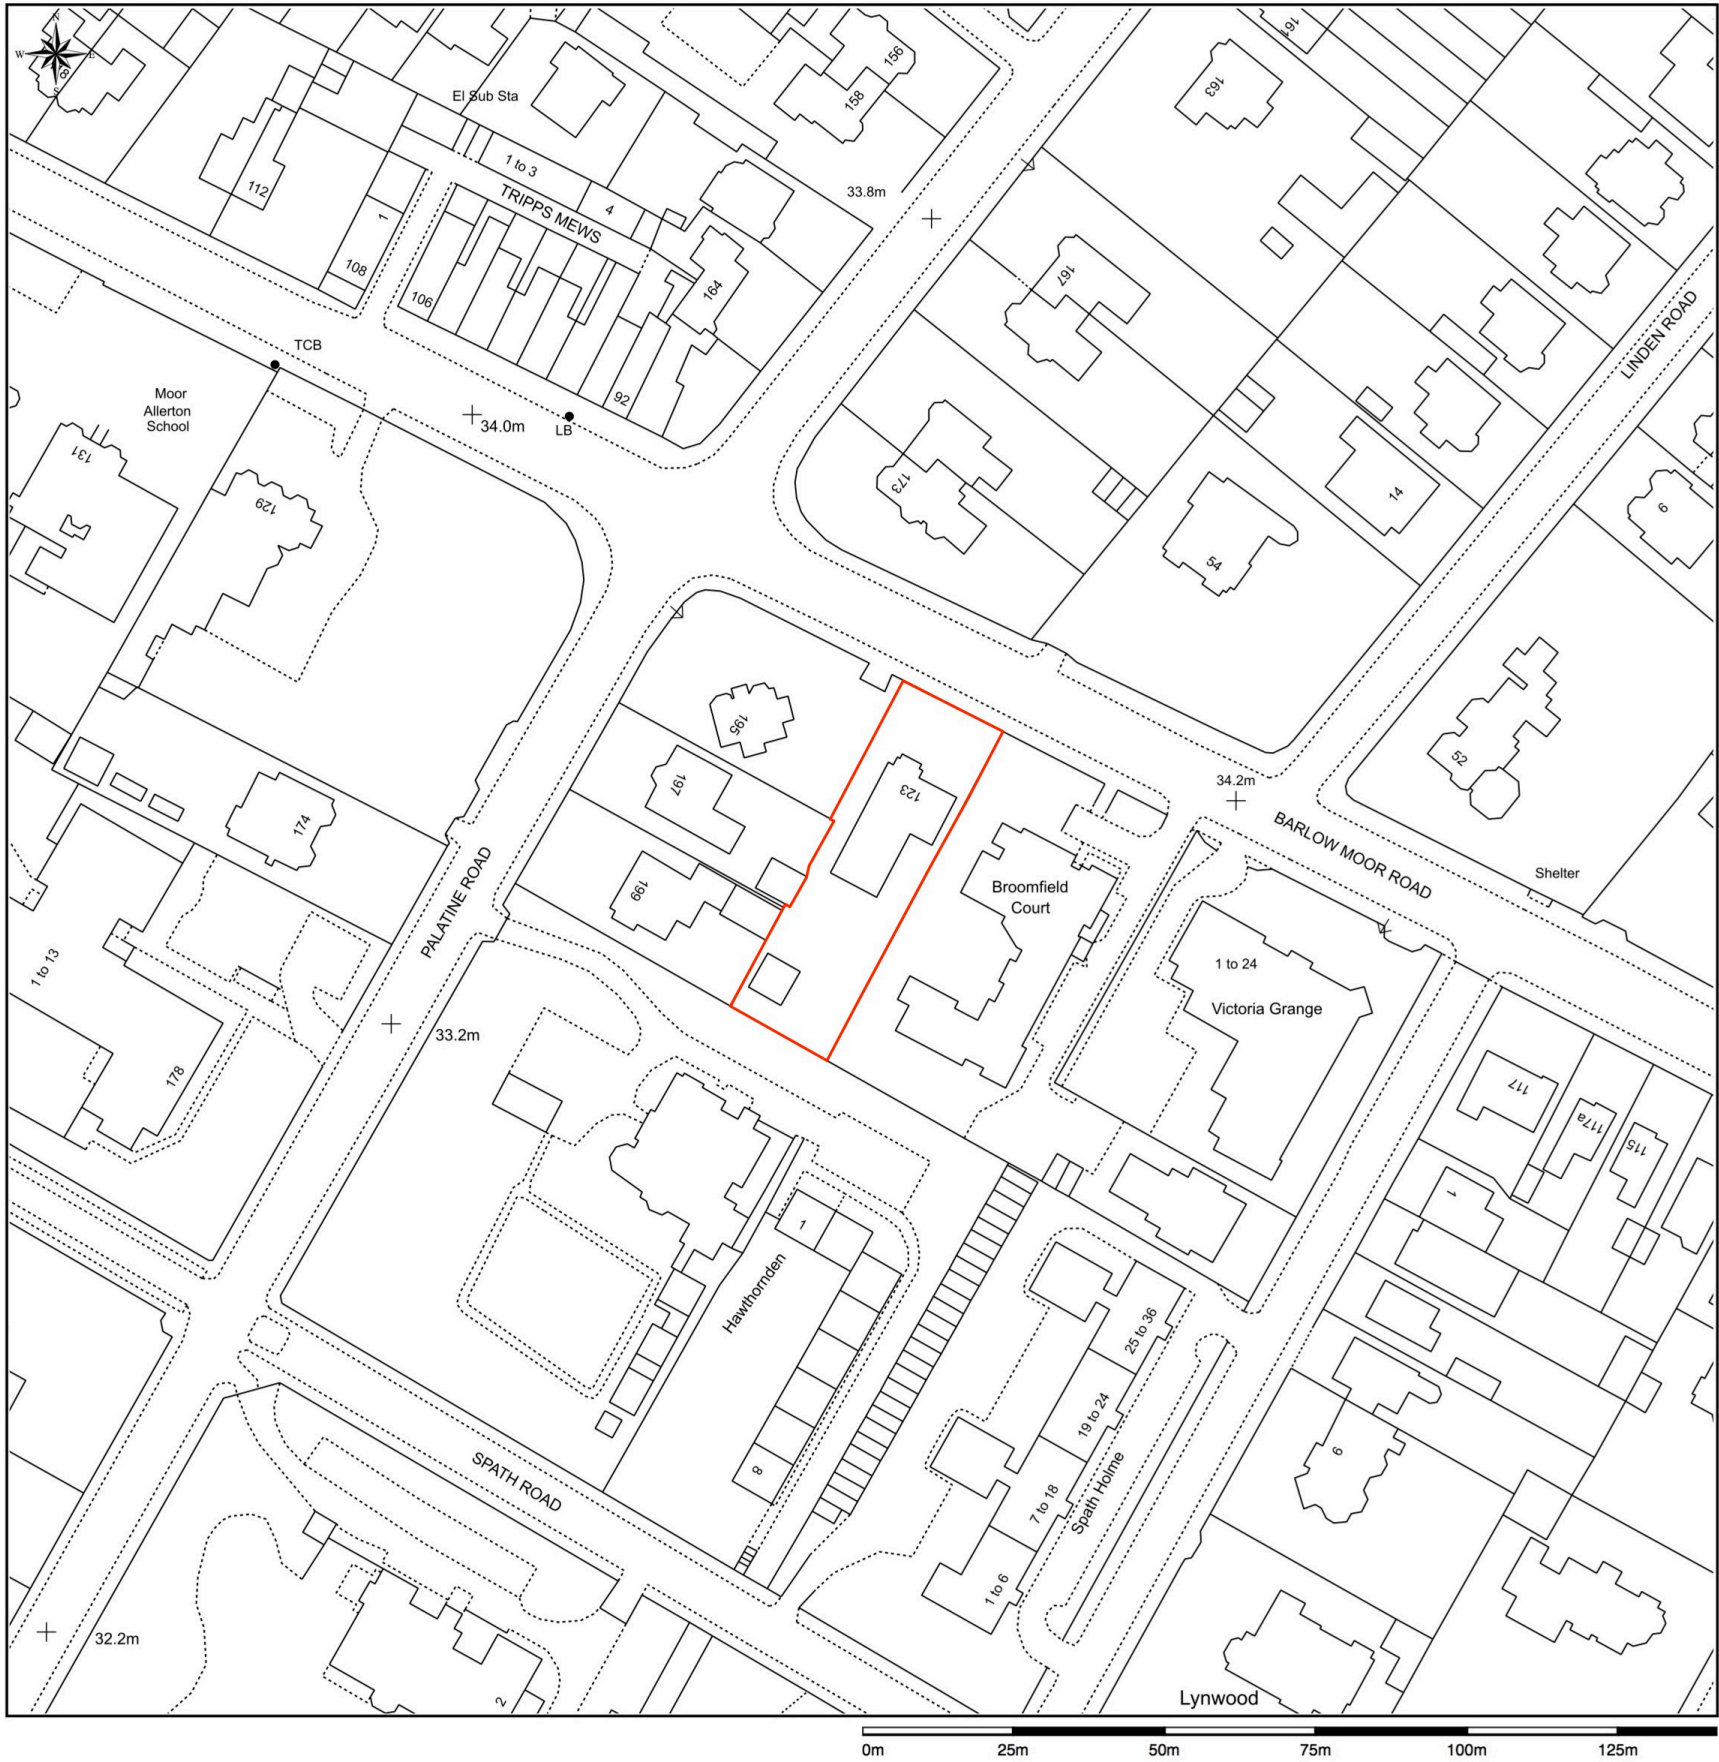

Jonathan Davidson Architects

Architecture & Industrial Design
47 Hilton Street
MANCHESTER
M1 2EF
t: 0161 711 0835
e: inbox@jddavidsonarchitects.com
w: www.jddavidsonarchitects.com

Client: Marco Investments

Project: **123 Barlow Moor Road
Didsbury**

Scale: 1:1250 @ A3

Date: Sept 2022

Document: **Planning Drawing
Location Plan**

Status: For information

Doc Ref	318	PD	0000	-
---------	-----	----	------	---