

SHIP CANAL HOUSE, 9TH FLOOR

WALL BEADING

This drawing is the property of **bluesky** Design and must not be copied or otherwise reproduced. All dimensions must be checked on site before commencing work. This drawing was produced using AutoCAD 2019.

NOTE: ALL DRAWING INFORMATION SUBJECT TO SITE SURVEY AND DRAWING UPDATES POST STRIP-OUT


NOTES
DRAWING INFORMATION IS DESIGN INTENT ONLY & CARCASS IS APPROXIMATE IN MANUFACTURE.

FINAL DETAILS ARE TO JOINERY MANUFACTURER'S RECOMMENDATIONS AND SHOP DRAWINGS WILL BE REQUIRED FOR SIGN-OFF BY THE DESIGN TEAM.


ALL SPECIFIED SURFACE FINISHES ARE TO BE RETAINED AND PRICED FOR AT TENDER STAGE.

ALLOW FOR ADEQUATE POWER SUPPLIES WHERE APPROPRIATE. ALL POWER TO CONFORM TO ALL UK LEGISLATION, INCLUDING POSITIONING.


ALL DIMENSIONS PRIOR TO MANUFACTURER MUST BE CHECKED ON SITE AND TEMPLATES USED IF REQUIRED.

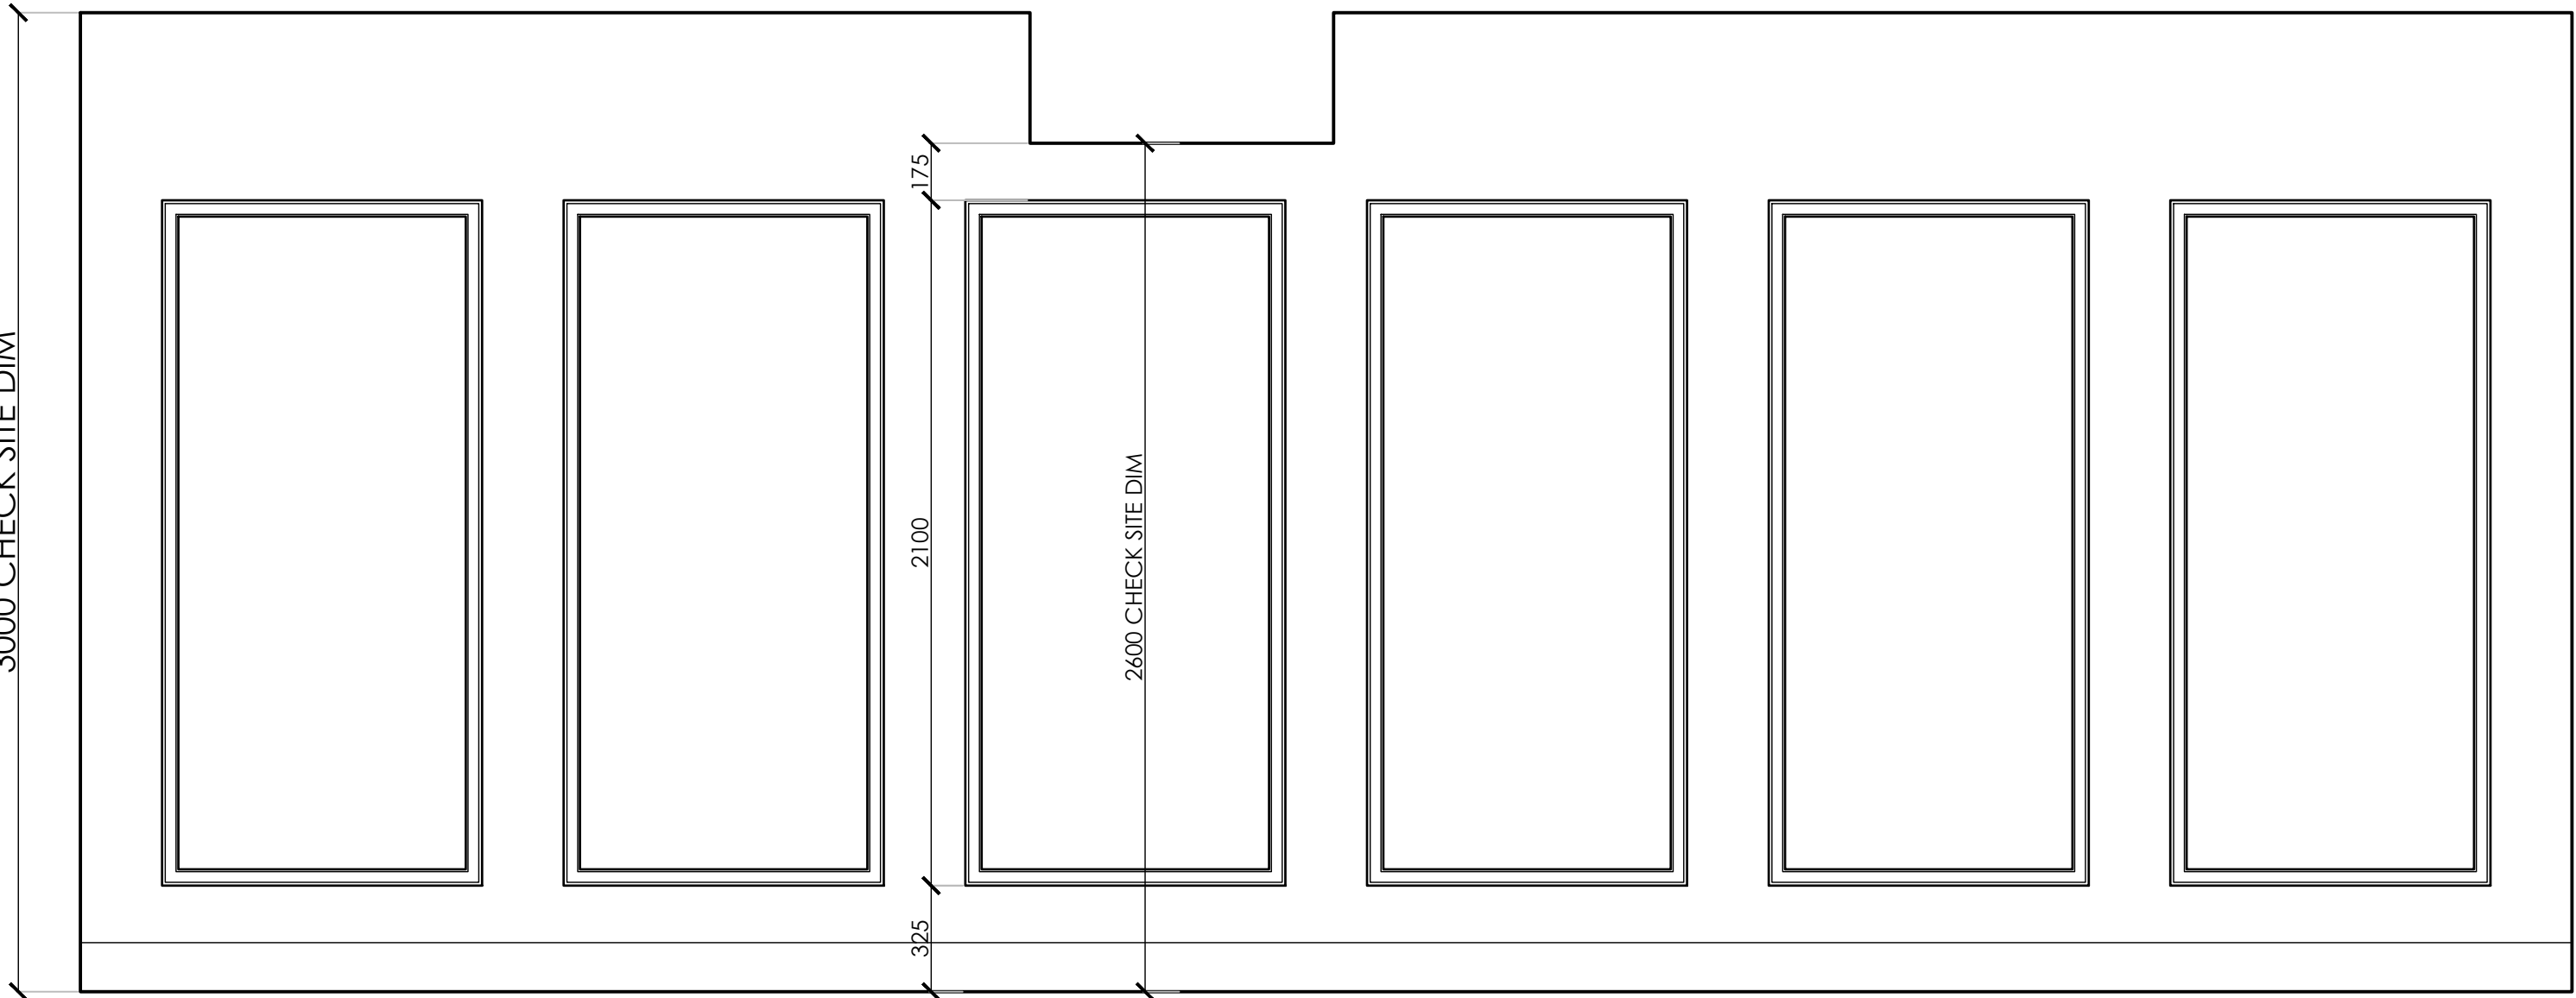

ELEVATION

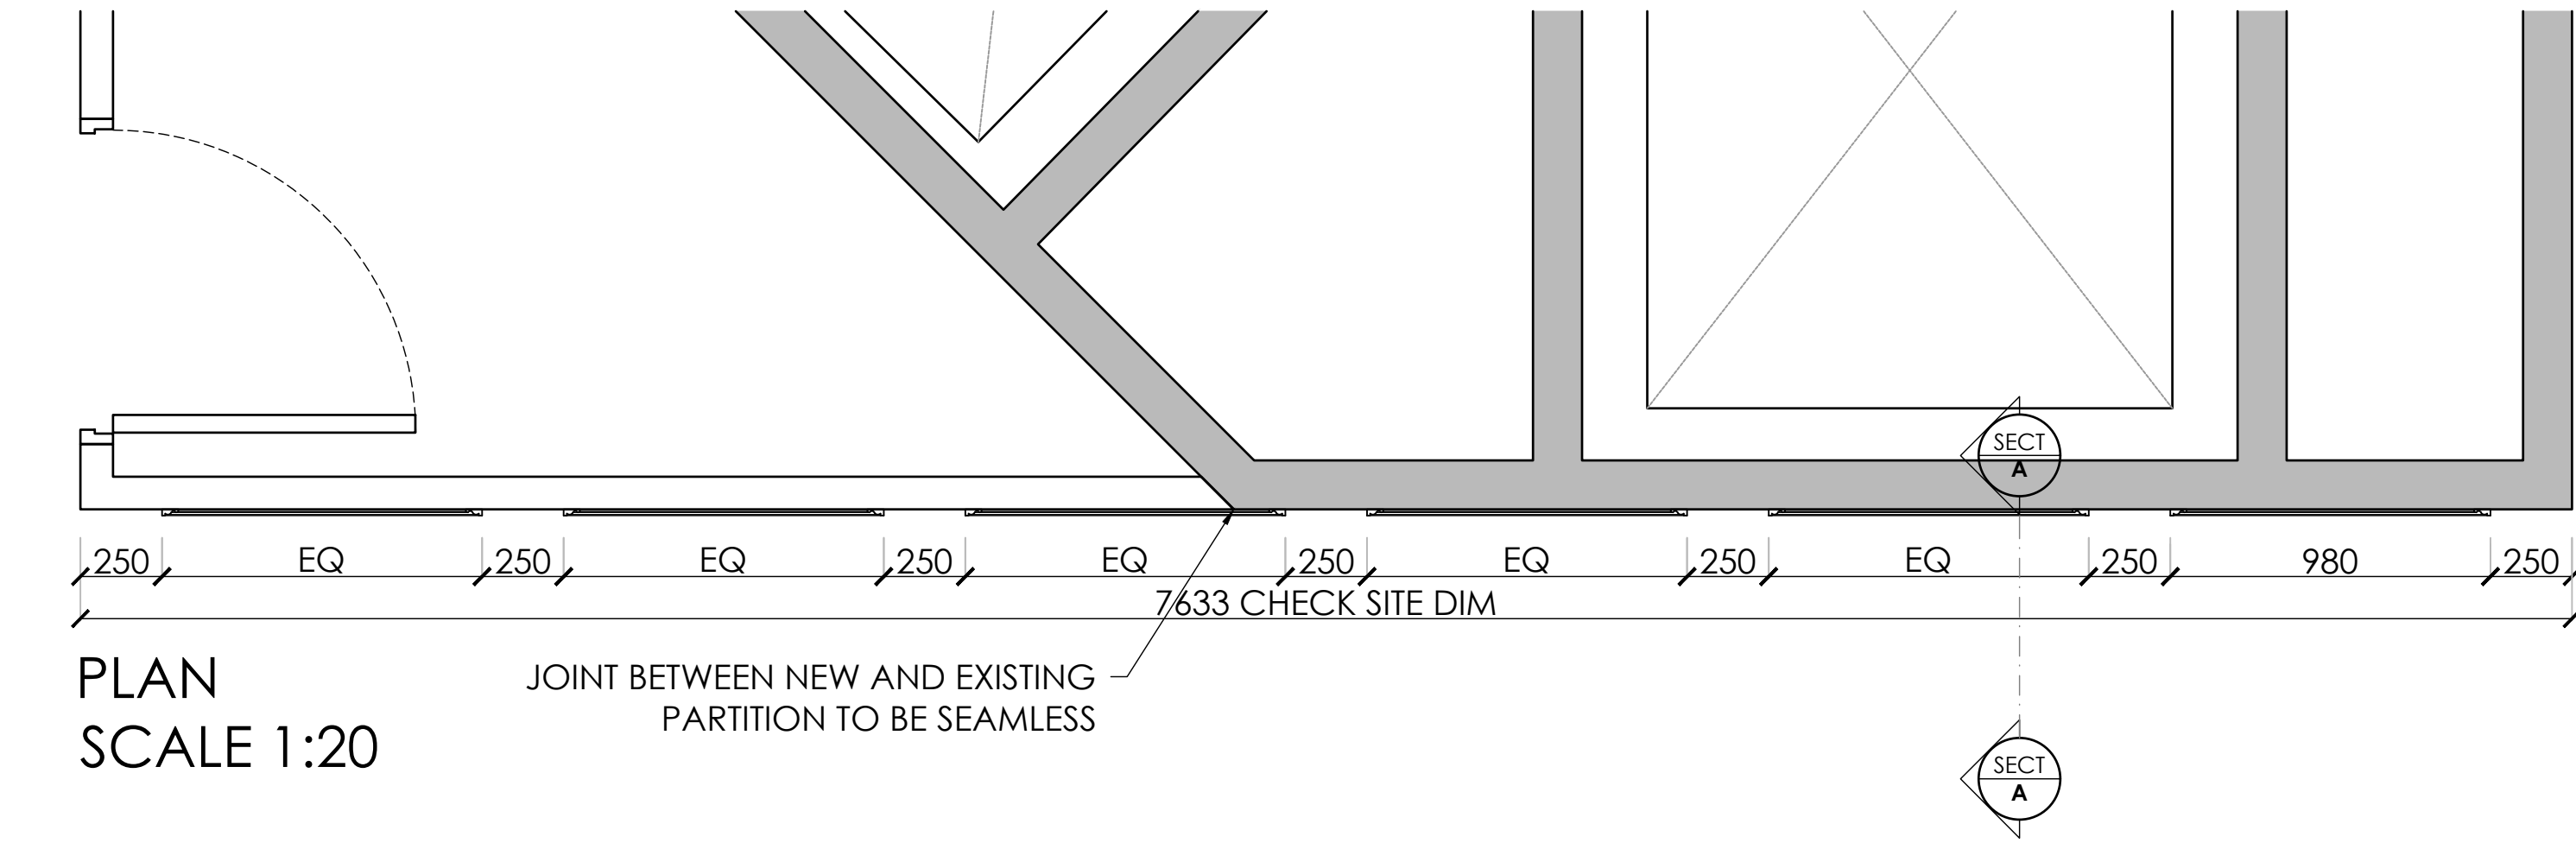

PLAN
SCALE 1:20

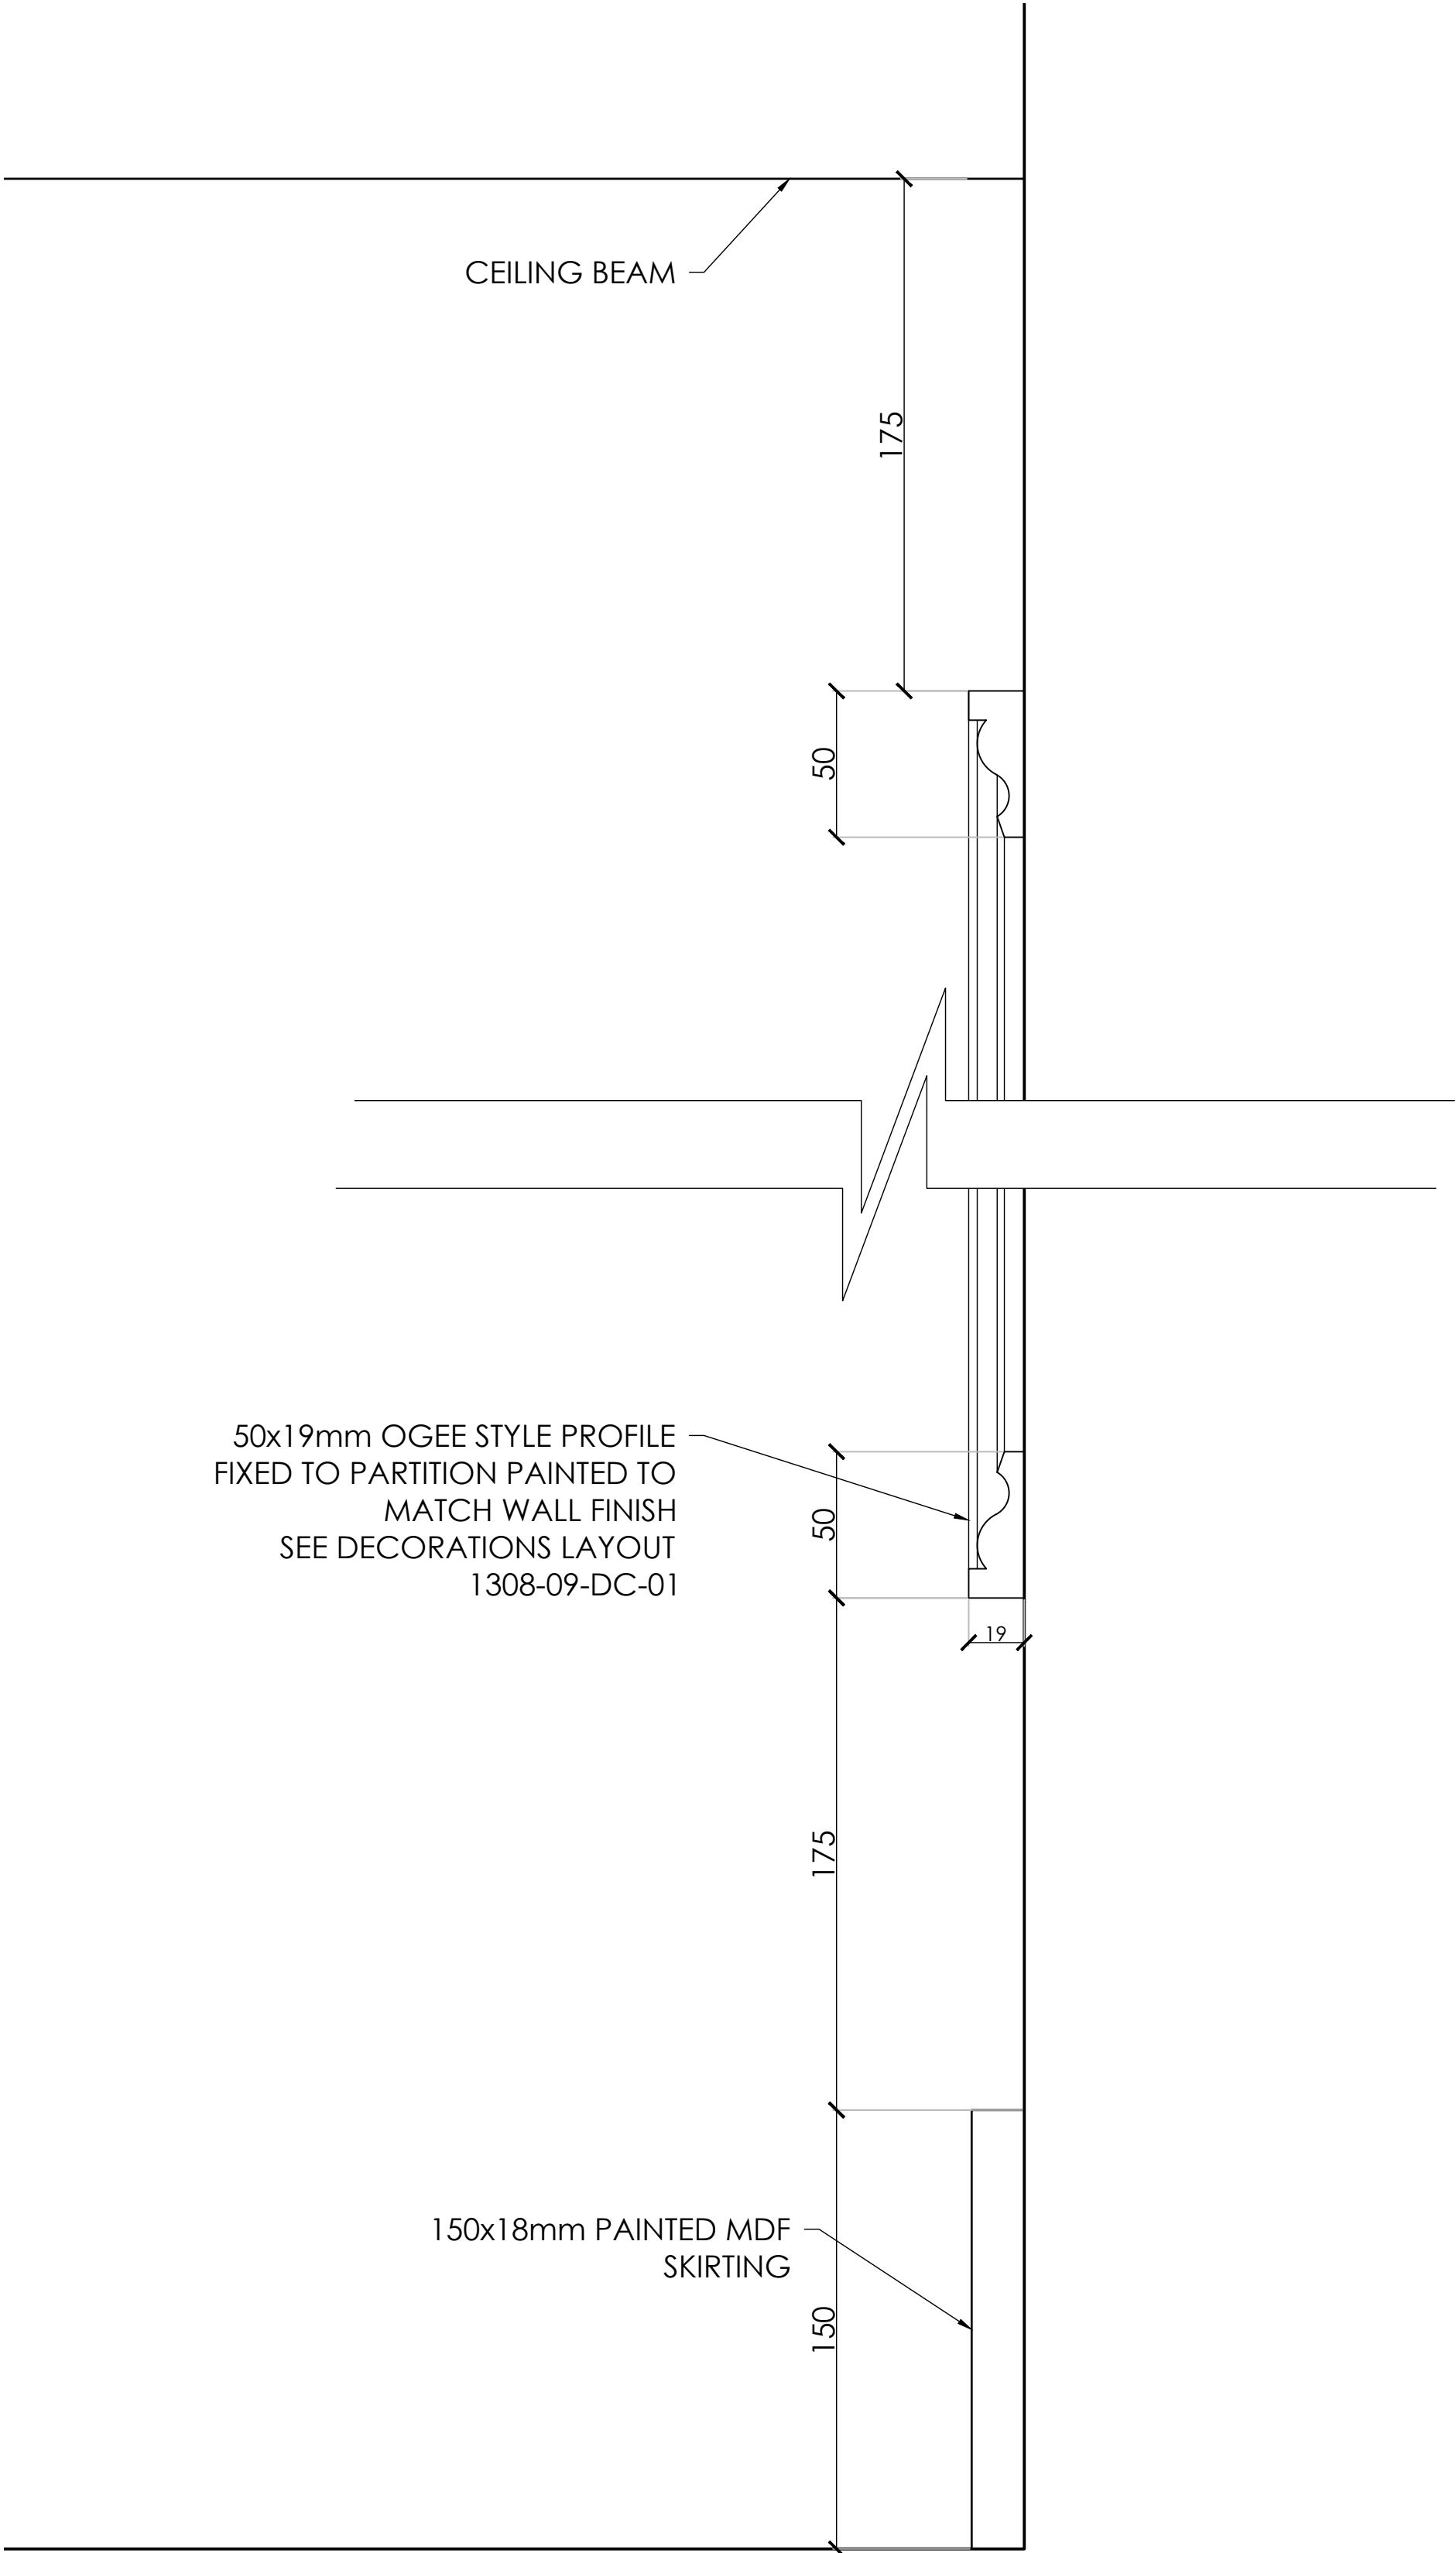

SECTION A-A
SCALE 1:2

Rev	Date	Description	Initials
B	13.11.22	Heritage issue	FLC
A	03.11.22	Issued for Tender	FLC

Client:	GROSVENOR
Project:	SHIP CANAL HOUSE
Address:	9TH FLOOR, SHIP CANAL HOUSE, KING STREET
Drawing Title:	WALL BEADING
Date:	21.10.2022
Project Number:	1308
Scale:	1:20/1:2@A1
Drawn by:	CB
Drawing Number:	1308-09-JN-03B