


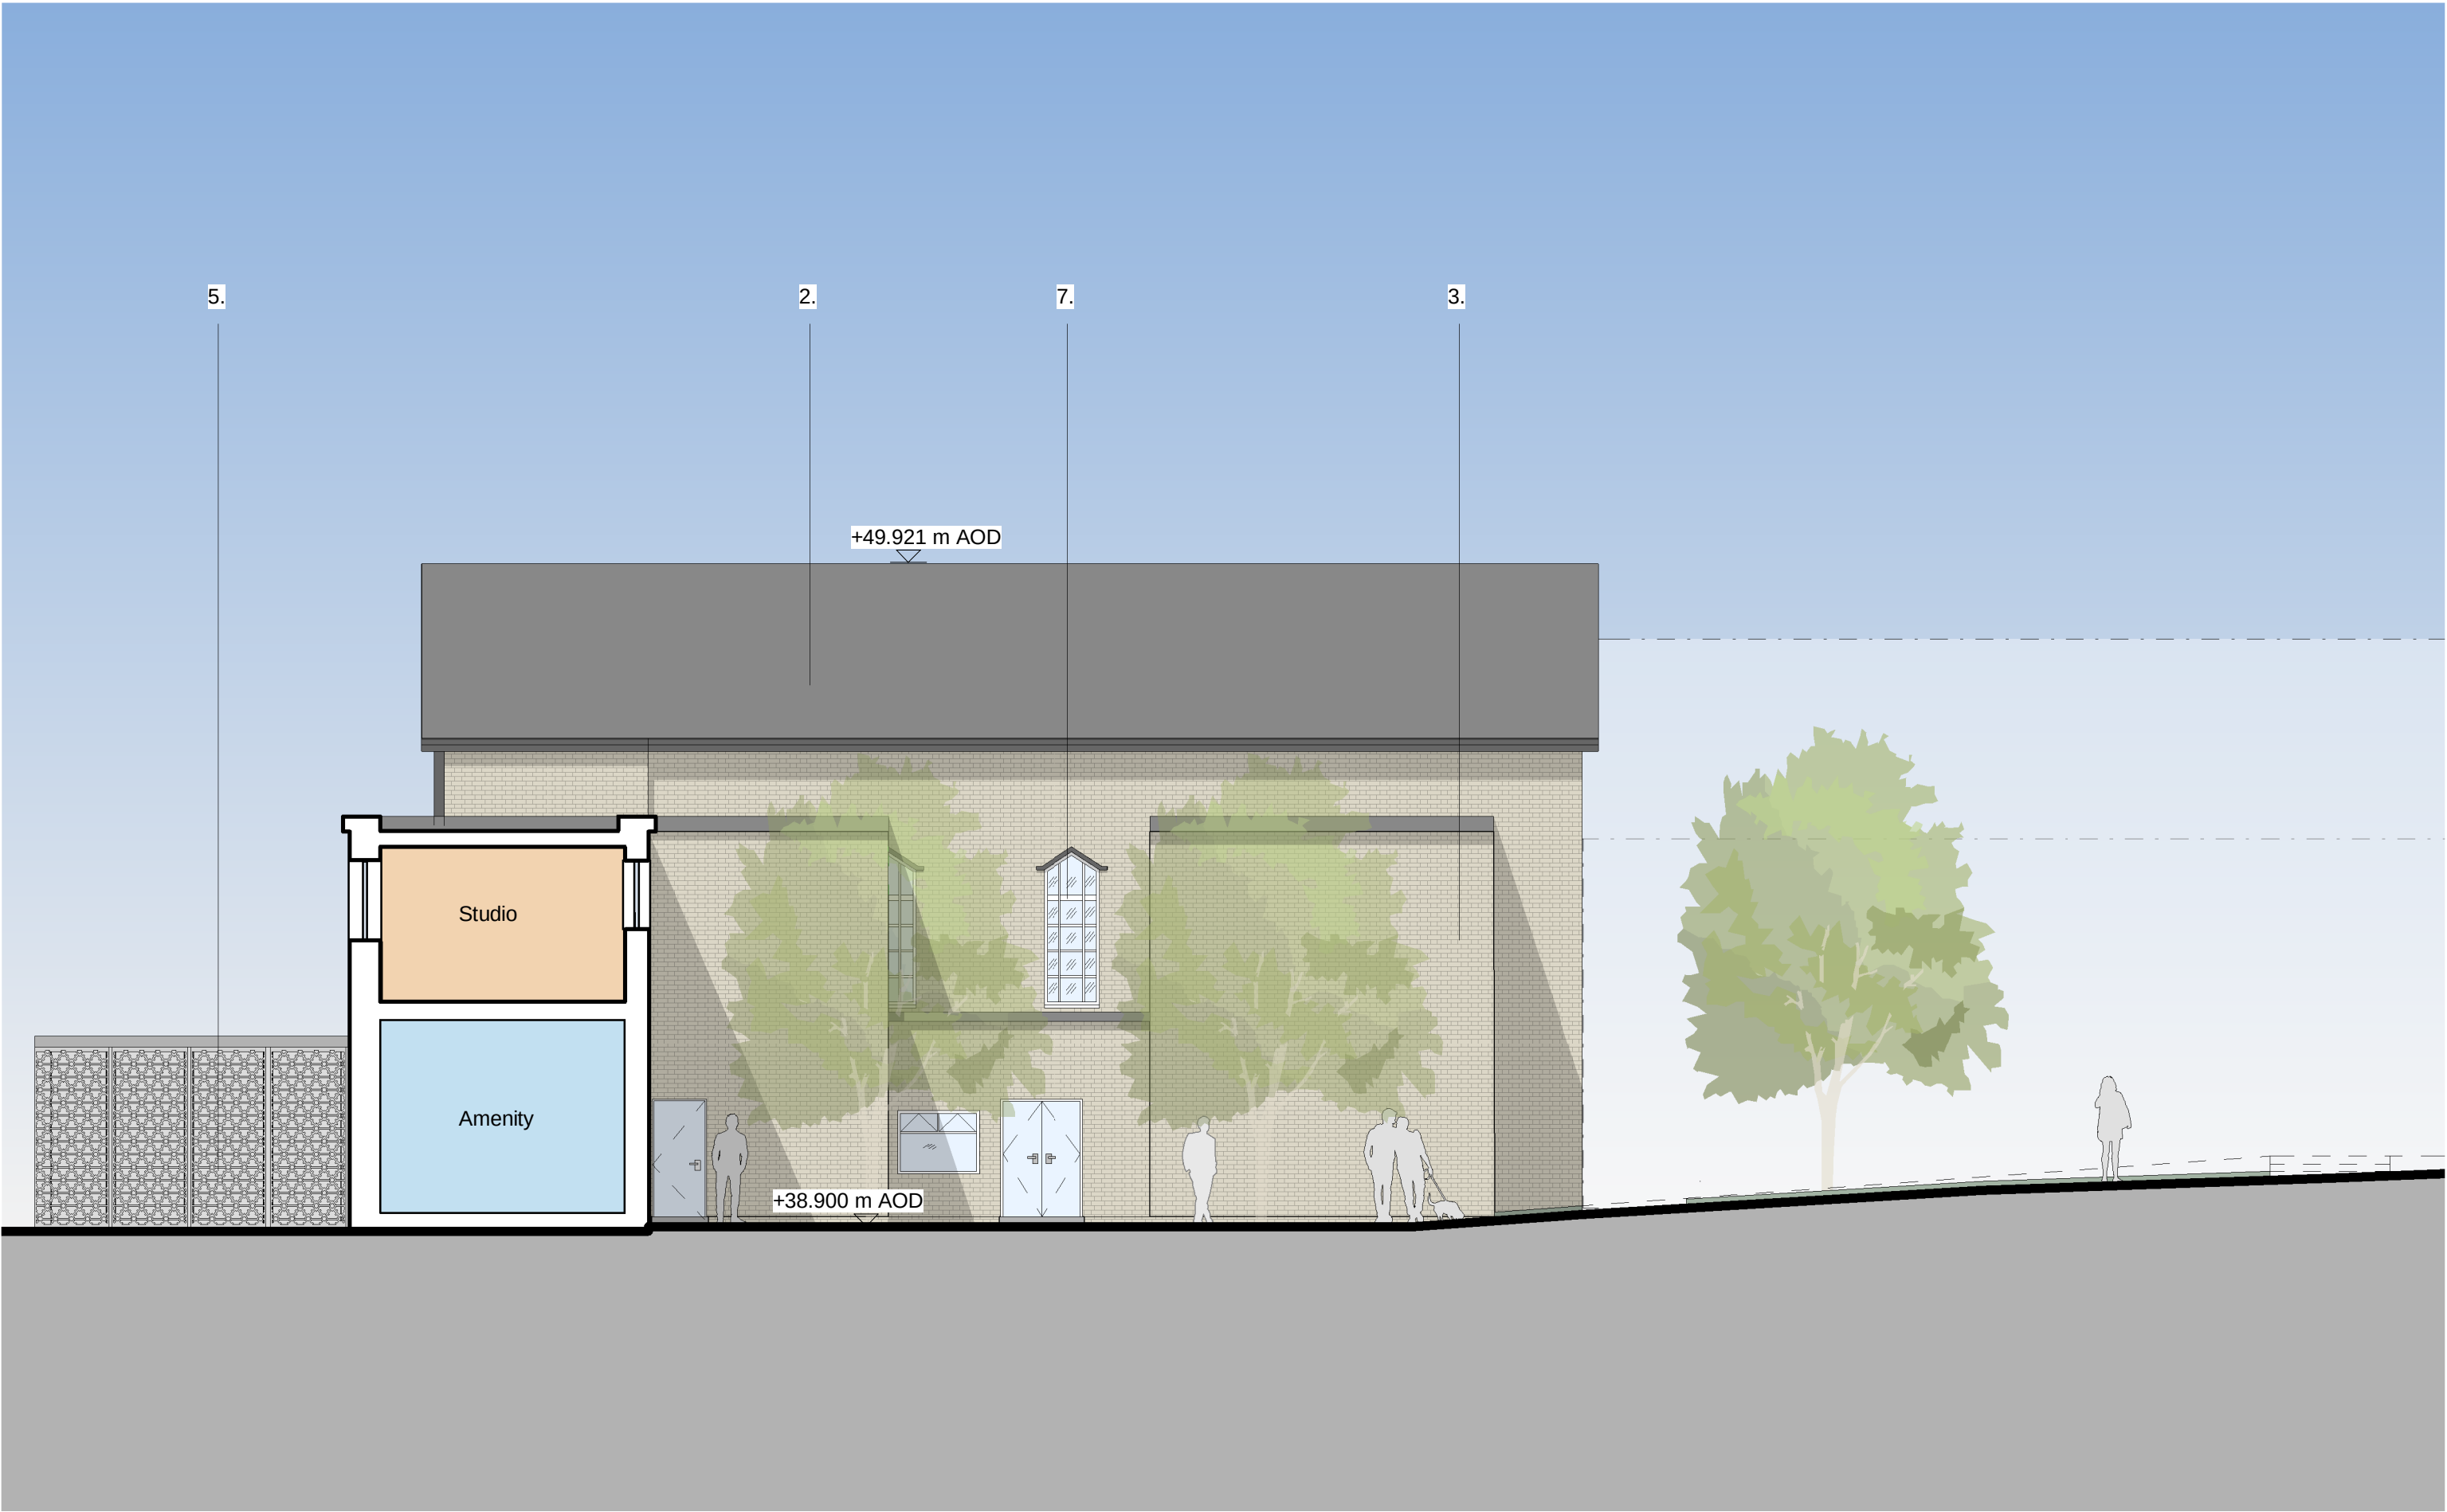

Proposed Inside East Elevation  
1 : 100



Proposed Inside West Elevation  
1 : 100