


THE BUILDER MUST CHECK THE SITE AND THE APPROVED DRAWINGS BEFORE COMMENCING THE WORKS AND MUST TAKE ANY WORKING MEASUREMENTS AS NECESSARY. ANY DISCREPANCY IN THE DRAWING MUST BE REPORTED TO THE CLIENT .

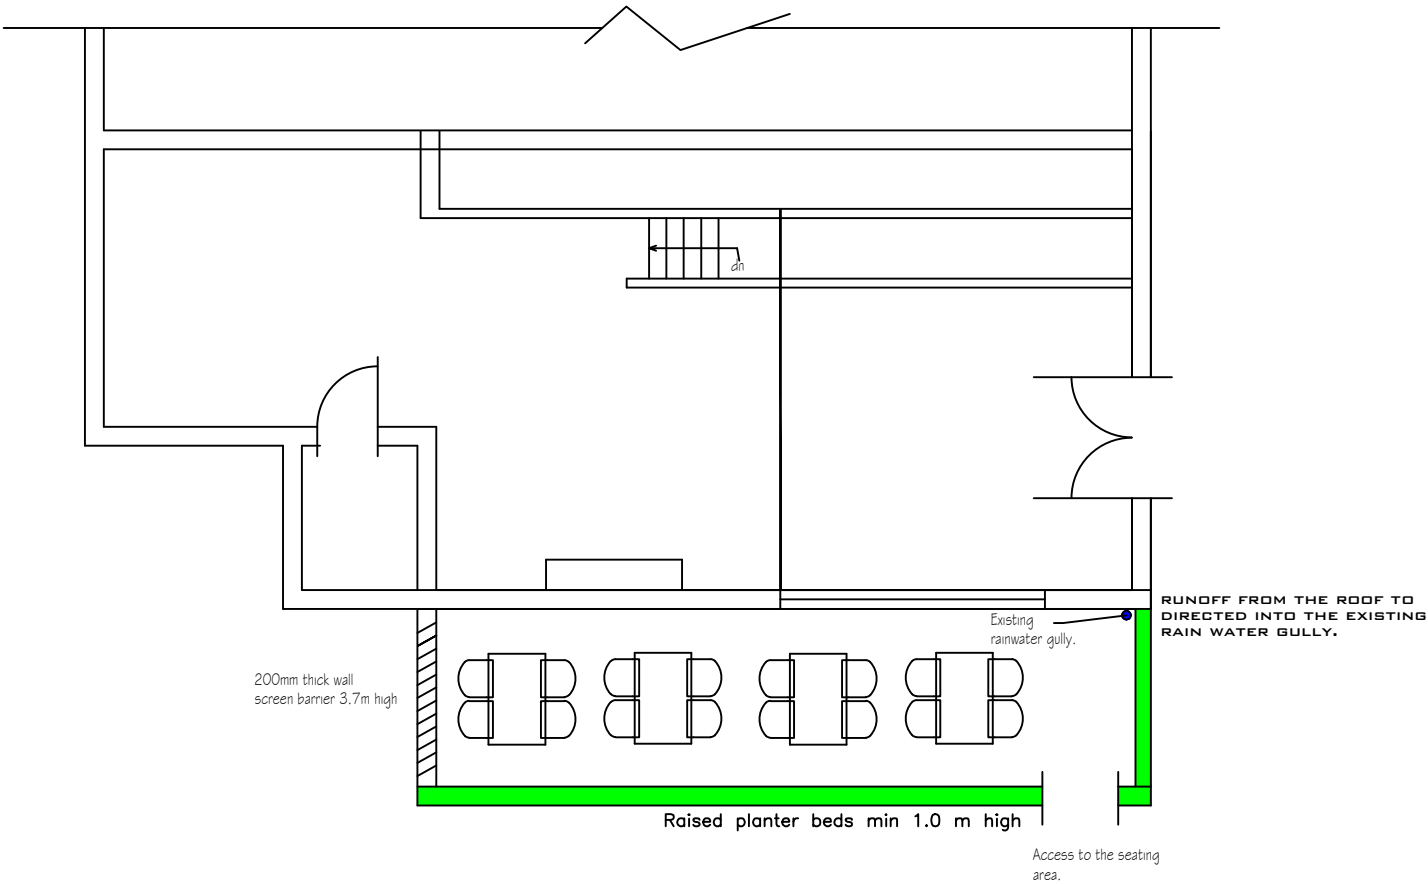

Date	Revision	Description	
08/08/22	A	Planning	
10/08/22	B	Planning	
H S H Engineering Design Services Ltd 428 Cheetham Hill Road Cheetham Manchester M8 9LE, UK 01617956385,07940197 333			
project title	Proposed out door seating including retractable canopy at the gable end.		
client	Mr Deen S Star		
dwg. title	Proposed Plan		
dwg. no.	sheet no.	scale.	job no.
048		1:200 @ A3	
463 Cheetham Hill Road M8 9LR			
drawn by.	checked by.	approved by.	date
TZ		-	March 22