



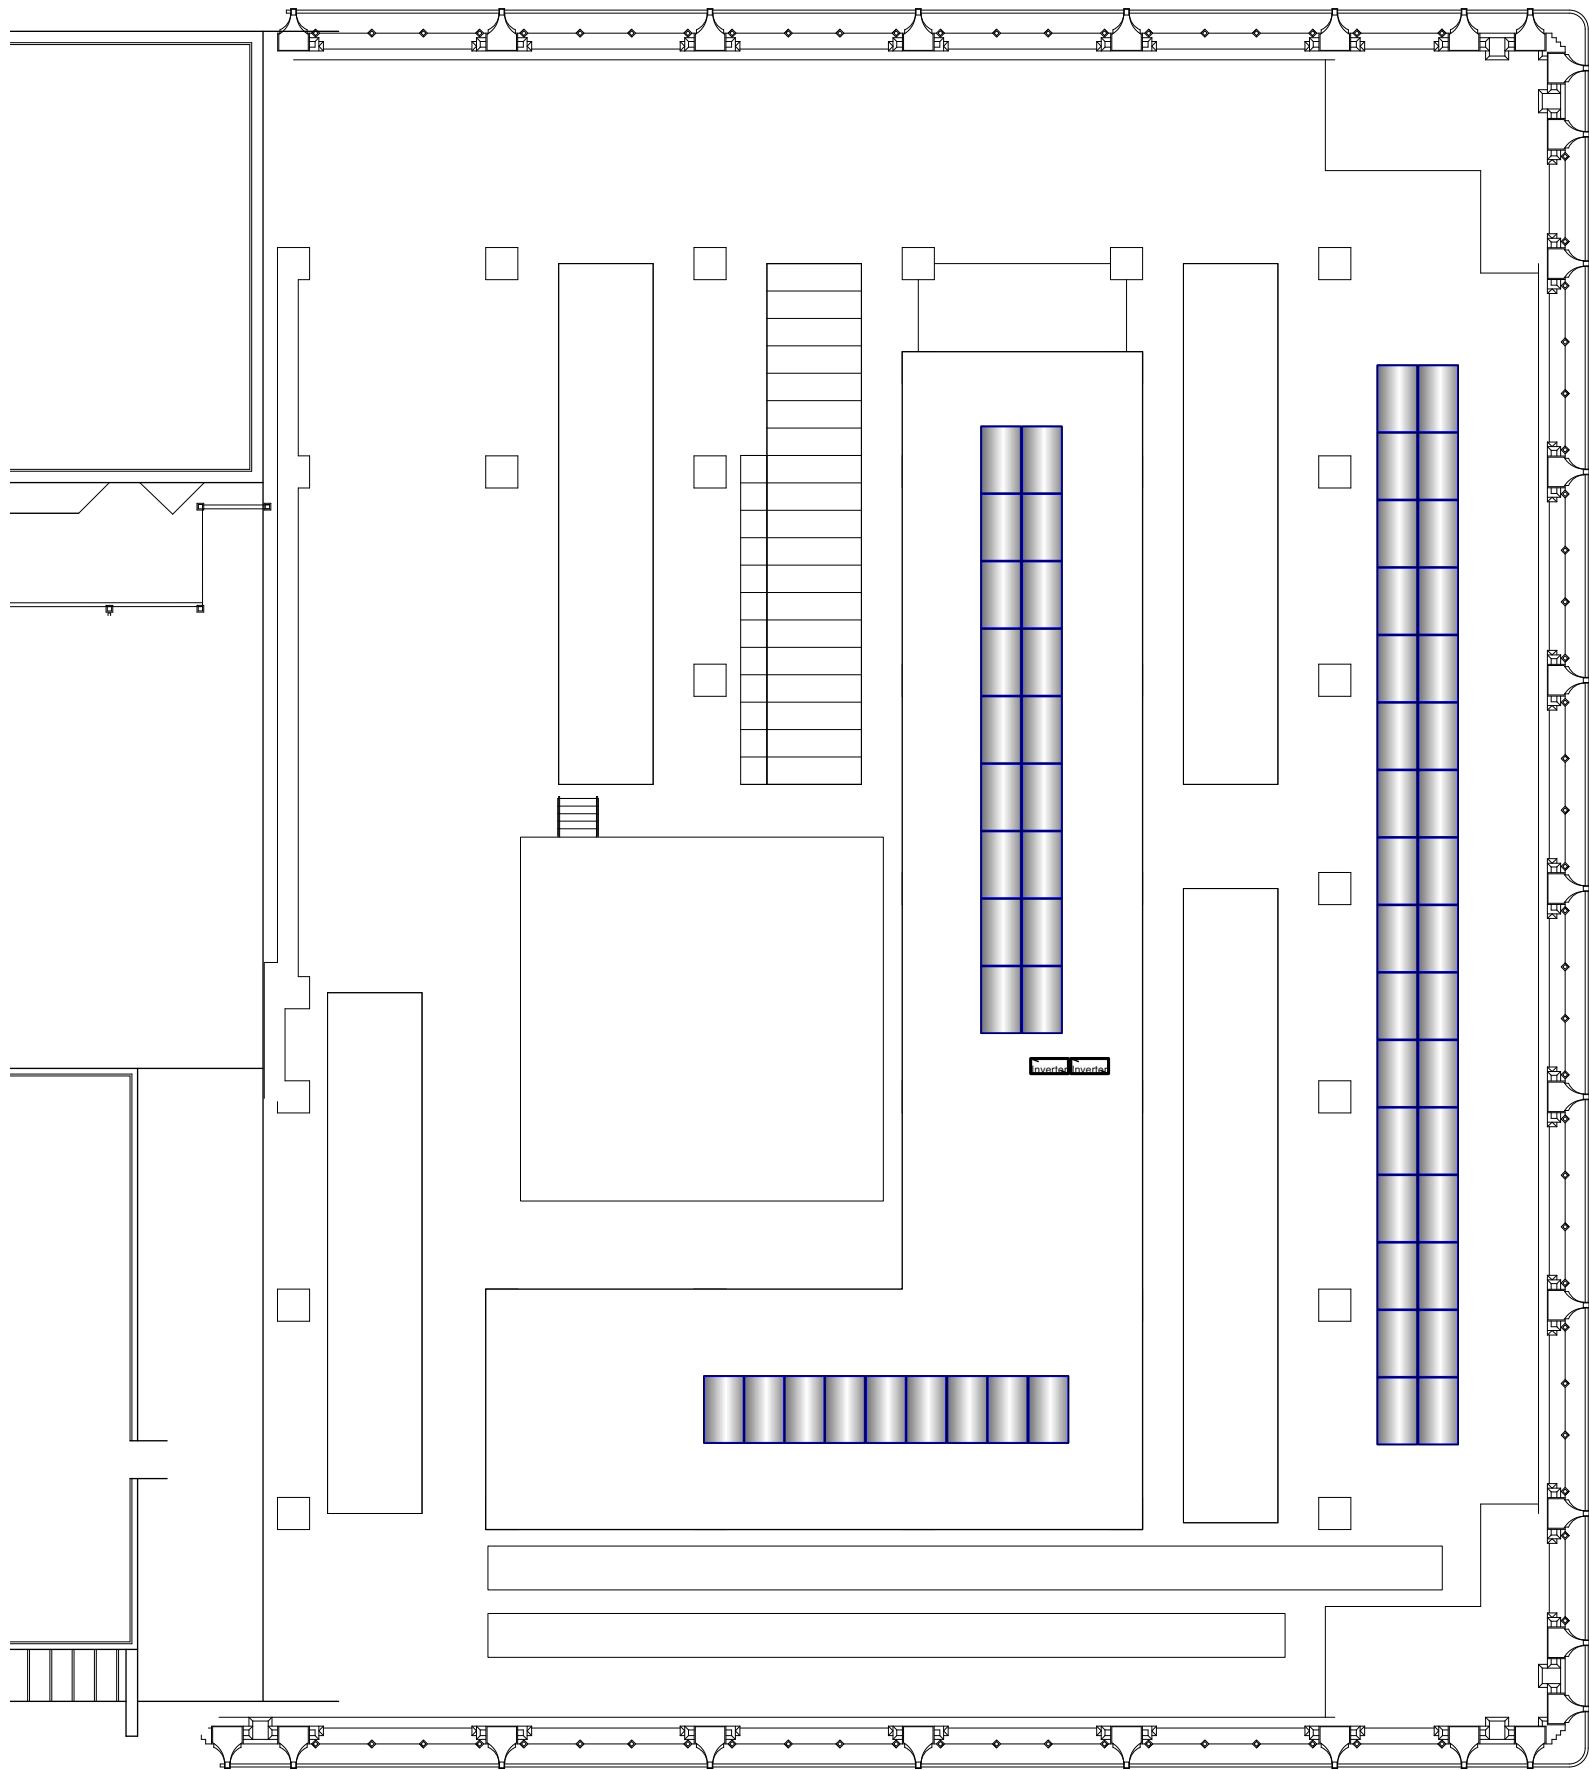

LEE HOUSE FLAT ROOF

COPYRIGHT OF ATELIER MB LTD
DO NOT SCALE FROM THIS DRAWING
DIMENSIONS TO BE CHECKED ON SITE

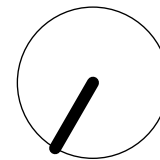

KEY



Rev	Note	DRN	CHK
-----	------	-----	-----

Tootal Building PV Panels

Roof Plan Lee - Proposed

scheme	1966
drwg no.	P(182)
revision	

scale	1:500 @ A3
date first drawn	August 2022
drawn	HW

SK sketch E existing P proposed T tender C construction FI final issue

www.ateliermb.co.uk
t 0161 236 0051
e architect@ateliermb.co.uk