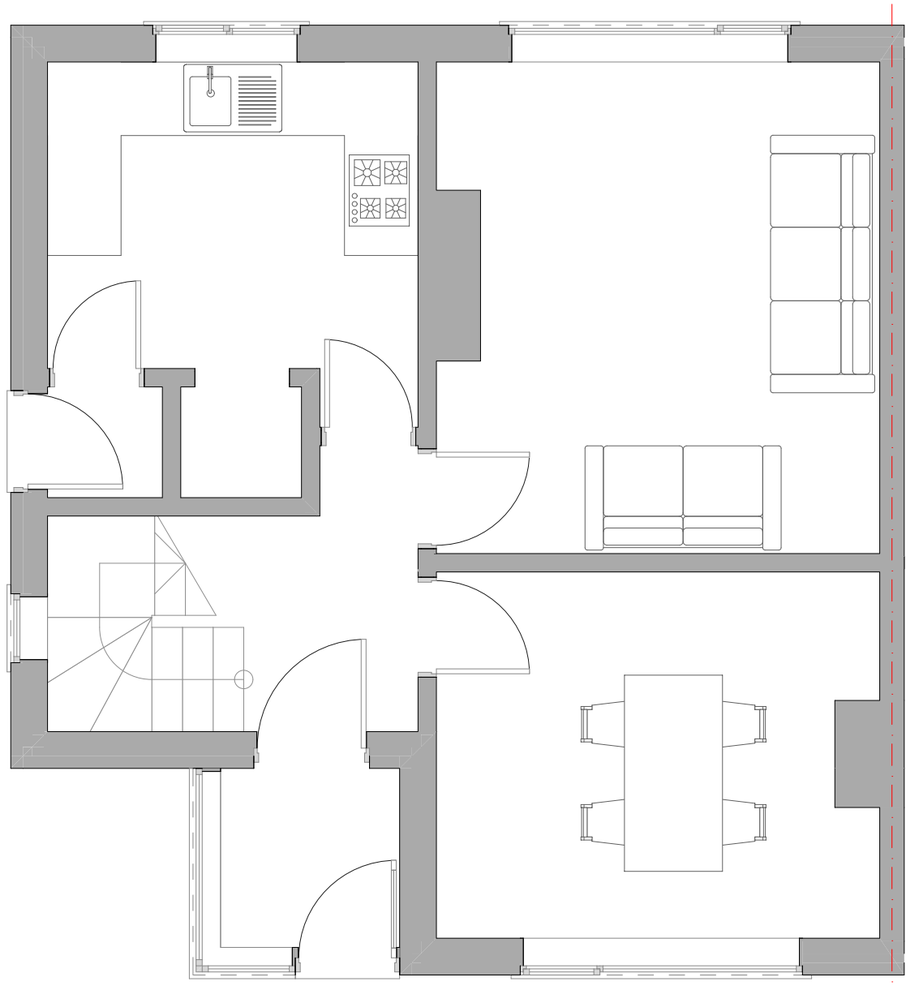

Ground floor

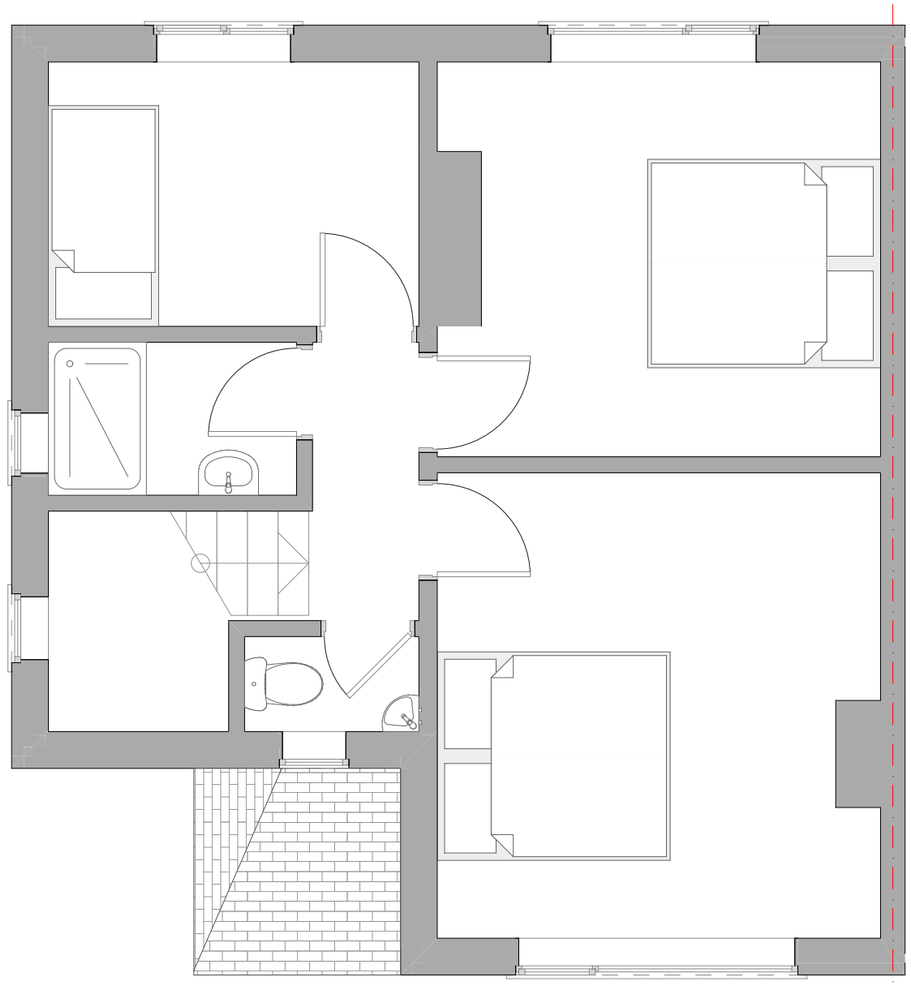

First floor

0 1 2 3 4 5

ebrdesigns.com
design • build • manage

250 Church Road
Urmston
Manchester
M41 6HD

t: 0161 641 2533
e: info@ebrdesigns.com
w: www.ebrdesigns.com

Client
The Message Trust

Job Title
proposed front ecxtension
72 Gladeside Road
Wythenshaawe
Manchester
M22 9GG

Drawing Title
Existing floor plans

Drawing Status
planning

Drawn by	Date
JMR	October 2022

Scale
1:50 @ A3

Job Number	Drawing Number
ebr/00770	**A0.1**

Revision	Description	Date

Do not scale. All dimensions to be checked on site prior to fabrication of components or execution of works. This drawing, the design and information contained within are copyright of ebrdesigns.com ltd and must not be used or reproduced without express permission. ebrdesigns.com ltd shall not be liable if used or reproduced without authorisation.

Front elevation

Side elevation

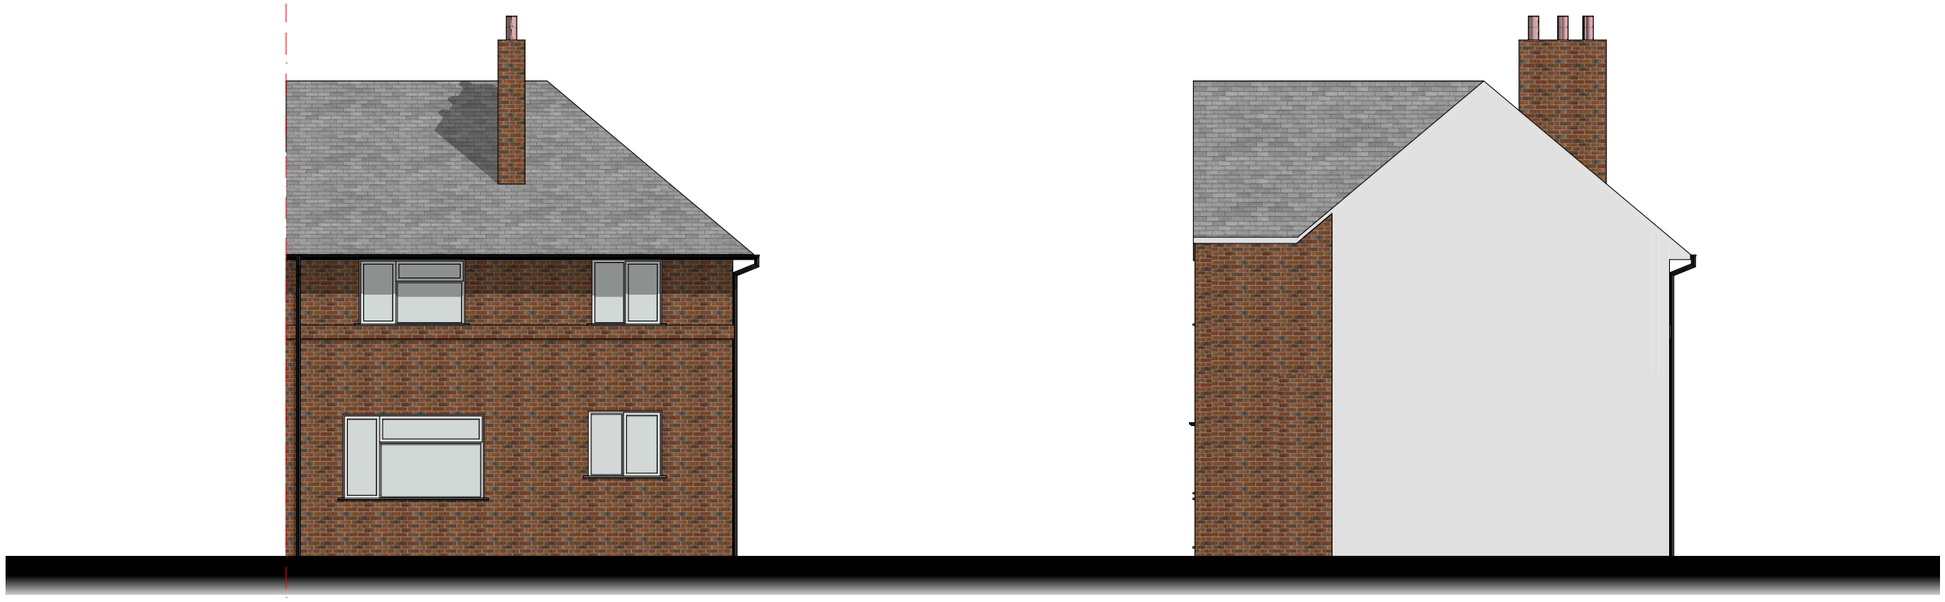

Rear elevation

Side_2 elevation

0 1 2 3 4 5

ebrdesigns.com
design • build • manage

250 Church Road
Urmston
Manchester
M41 6HD

t: 0161 641 2533
e: info@ebrdesigns.com
w: www.ebrdesigns.com

Client
The Message Trust

Job Title
proposed front ecxtension
72 Gladeside Road
Wythenshaawe
Manchester
M22 9GG

Drawing Title
Existing elevations

Drawing Status
planning

Drawn by	Date
JMR	October 2022

Scale
1:100 @ A3

Job Number	Drawing Number
ebr/00770	**A0.2**

Revision	Description	Date

Do not scale. All dimensions to be checked on site prior to fabrication of components or execution of works. This drawing, the design and information contained within are copyright of ebrdesigns.com ltd and must not be used or reproduced without express permission. ebrdesigns.com ltd shall not be liable if used or reproduced without authorisation.

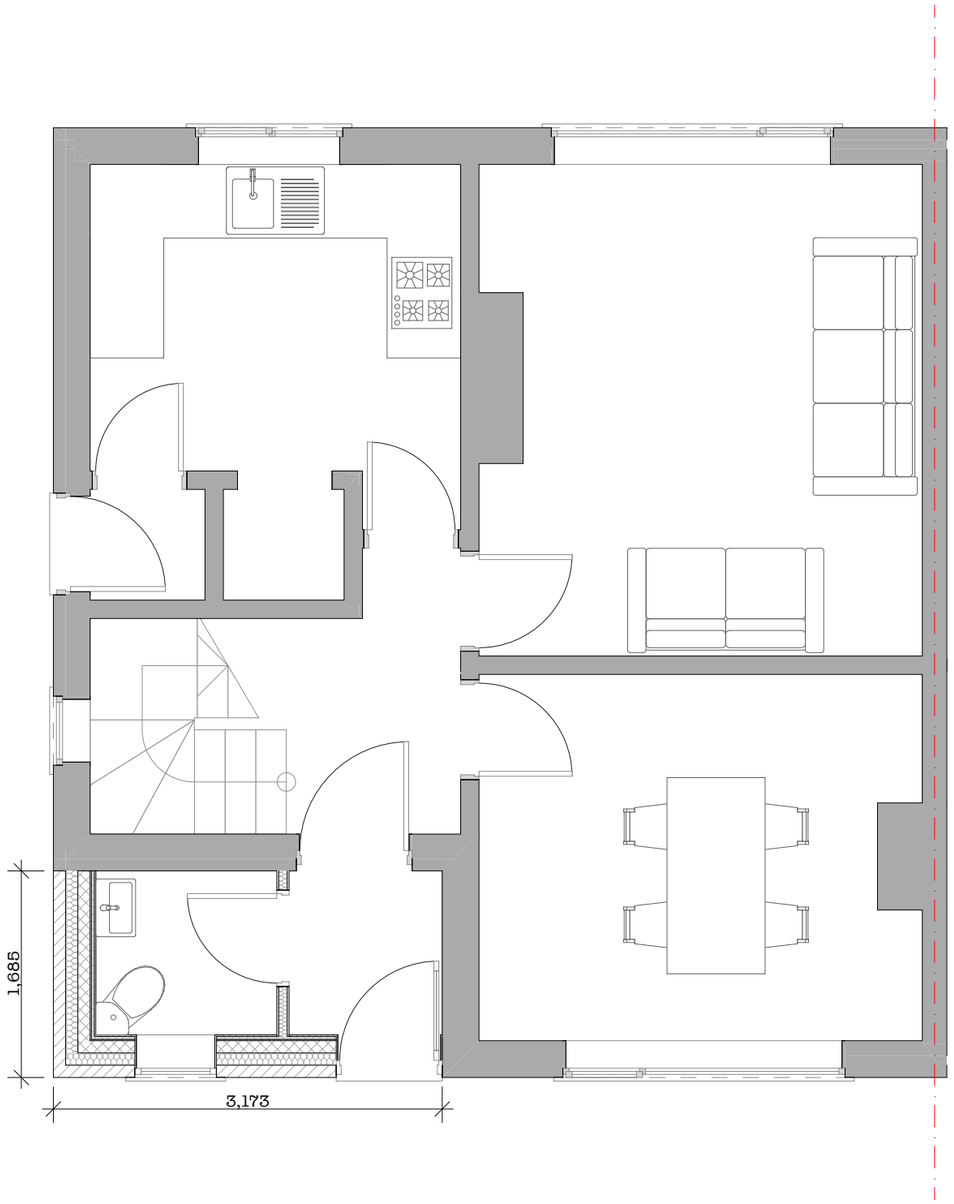

Ground floor

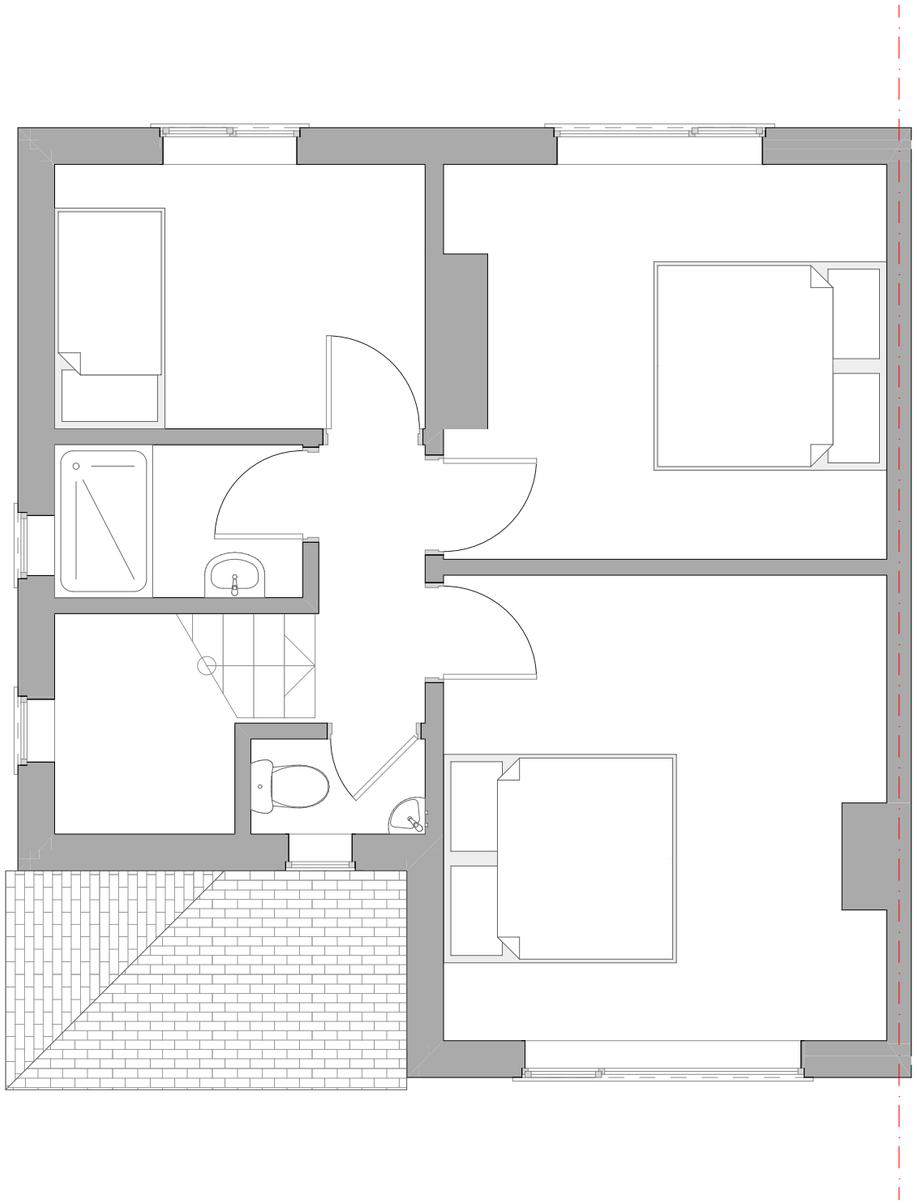

First floor

ebrdesigns.com
design • build • manage

250 Church Road
Urmston
Manchester
M41 6HD

t: 0161 641 2533
e: info@ebrdesigns.com
w: www.ebrdesigns.com

Client
The Message Trust

Job Title
proposed front ecxtension
72 Gladeside Road
Wythenshaawe
Manchester
M22 9GG

Drawing Title
Proposed floor plans

Drawing Status
planning

Drawn by	Date
JMR	October 2022

Scale
1:50 @ A3

Job Number	Drawing Number
ebr/00770	**A0.3**

Revision	Description	Date

Do not scale. All dimensions to be checked on site prior to fabrication of components or execution of works. This drawing, the design and information contained within are copyright of ebrdesigns.com ltd and must not be used or reproduced without express permission. ebrdesigns.com ltd shall not be liable if used or reproduced without authorisation.

Front elevation

Side elevation

Rear elevation

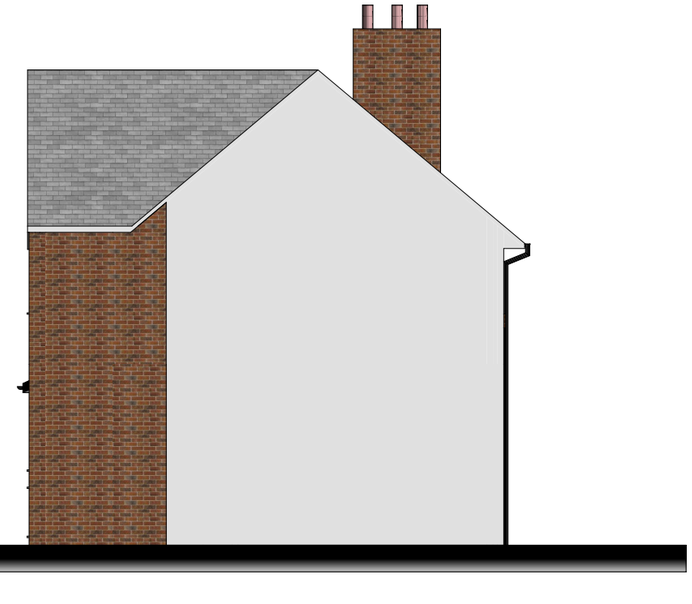

Side_2 elevation

0 1 2 3 4 5

ebrdesigns.com
design • build • manage

250 Church Road
Urmston
Manchester
M41 6HD

t: 0161 641 2533
e: info@ebrdesigns.com
w: www.ebrdesigns.com

Client
The Message Trust

Job Title
proposed front ecxtension
72 Gladeside Road
Wythenshaawe
Manchester
M22 9GG

Drawing Title
Proposed elevations

Drawing Status
planning

Drawn by	Date
JMR	October 2022

Scale
1:100 @ A3

Job Number	Drawing Number
ebr/00770	**A0.4**

Revision	Description	Date

Do not scale. All dimensions to be checked on site prior to fabrication of components or execution of works. This drawing, the design and information contained within are copyright of ebrdesigns.com ltd and must not be used or reproduced without express permission. ebrdesigns.com ltd shall not be liable if used or reproduced without authorisation.