

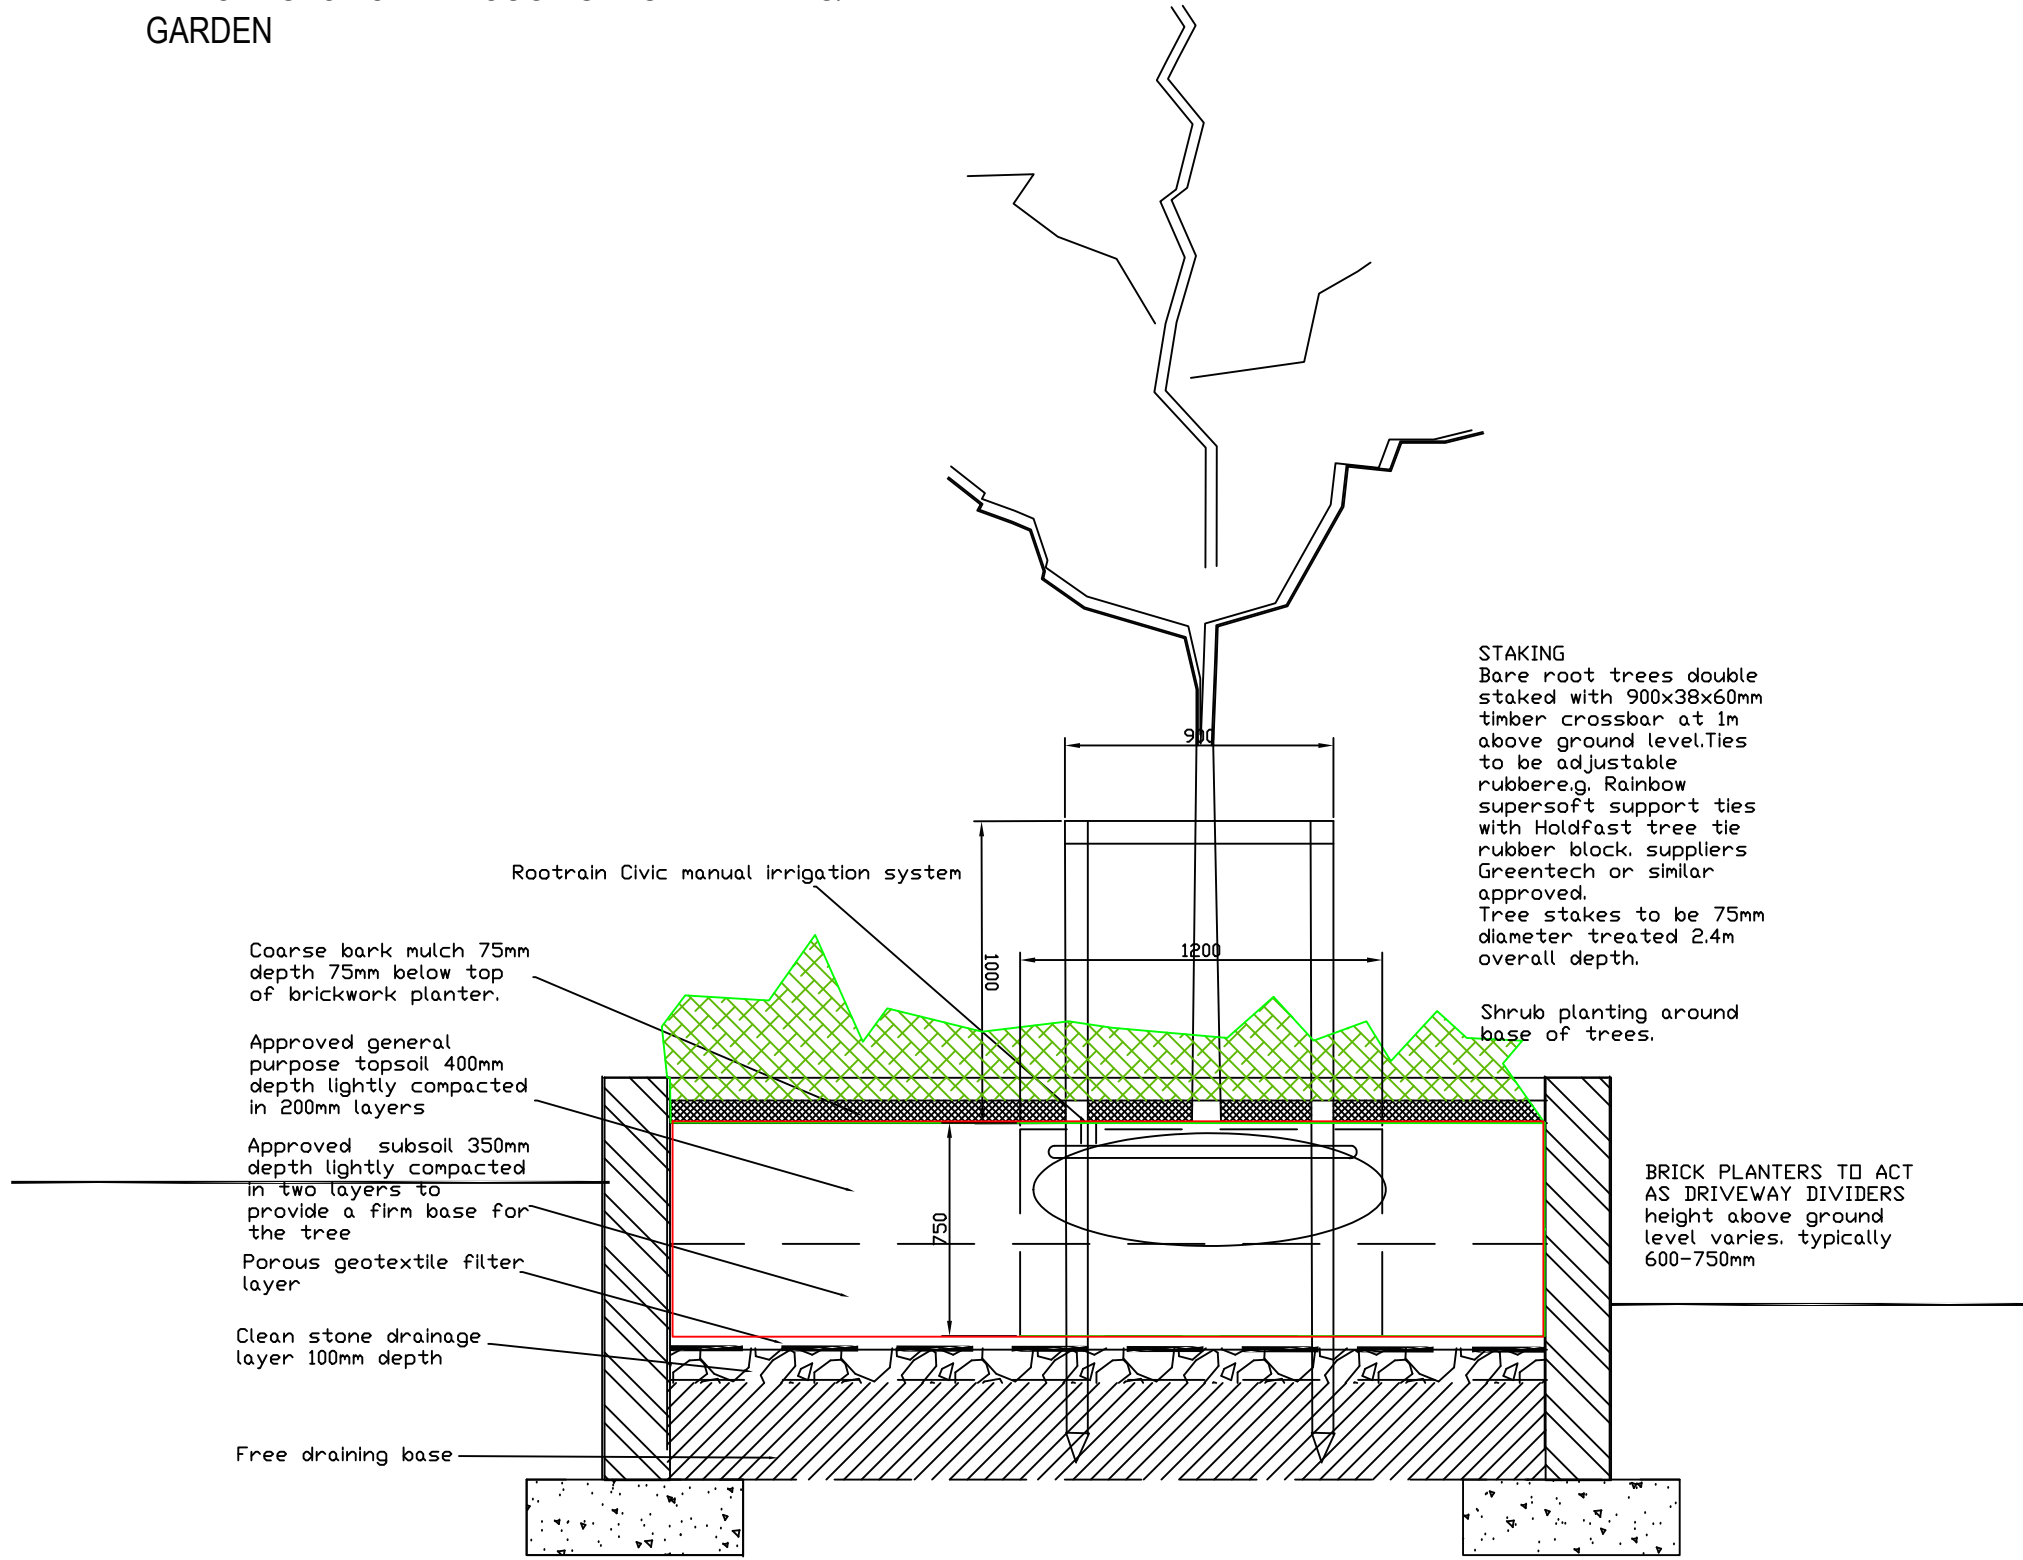
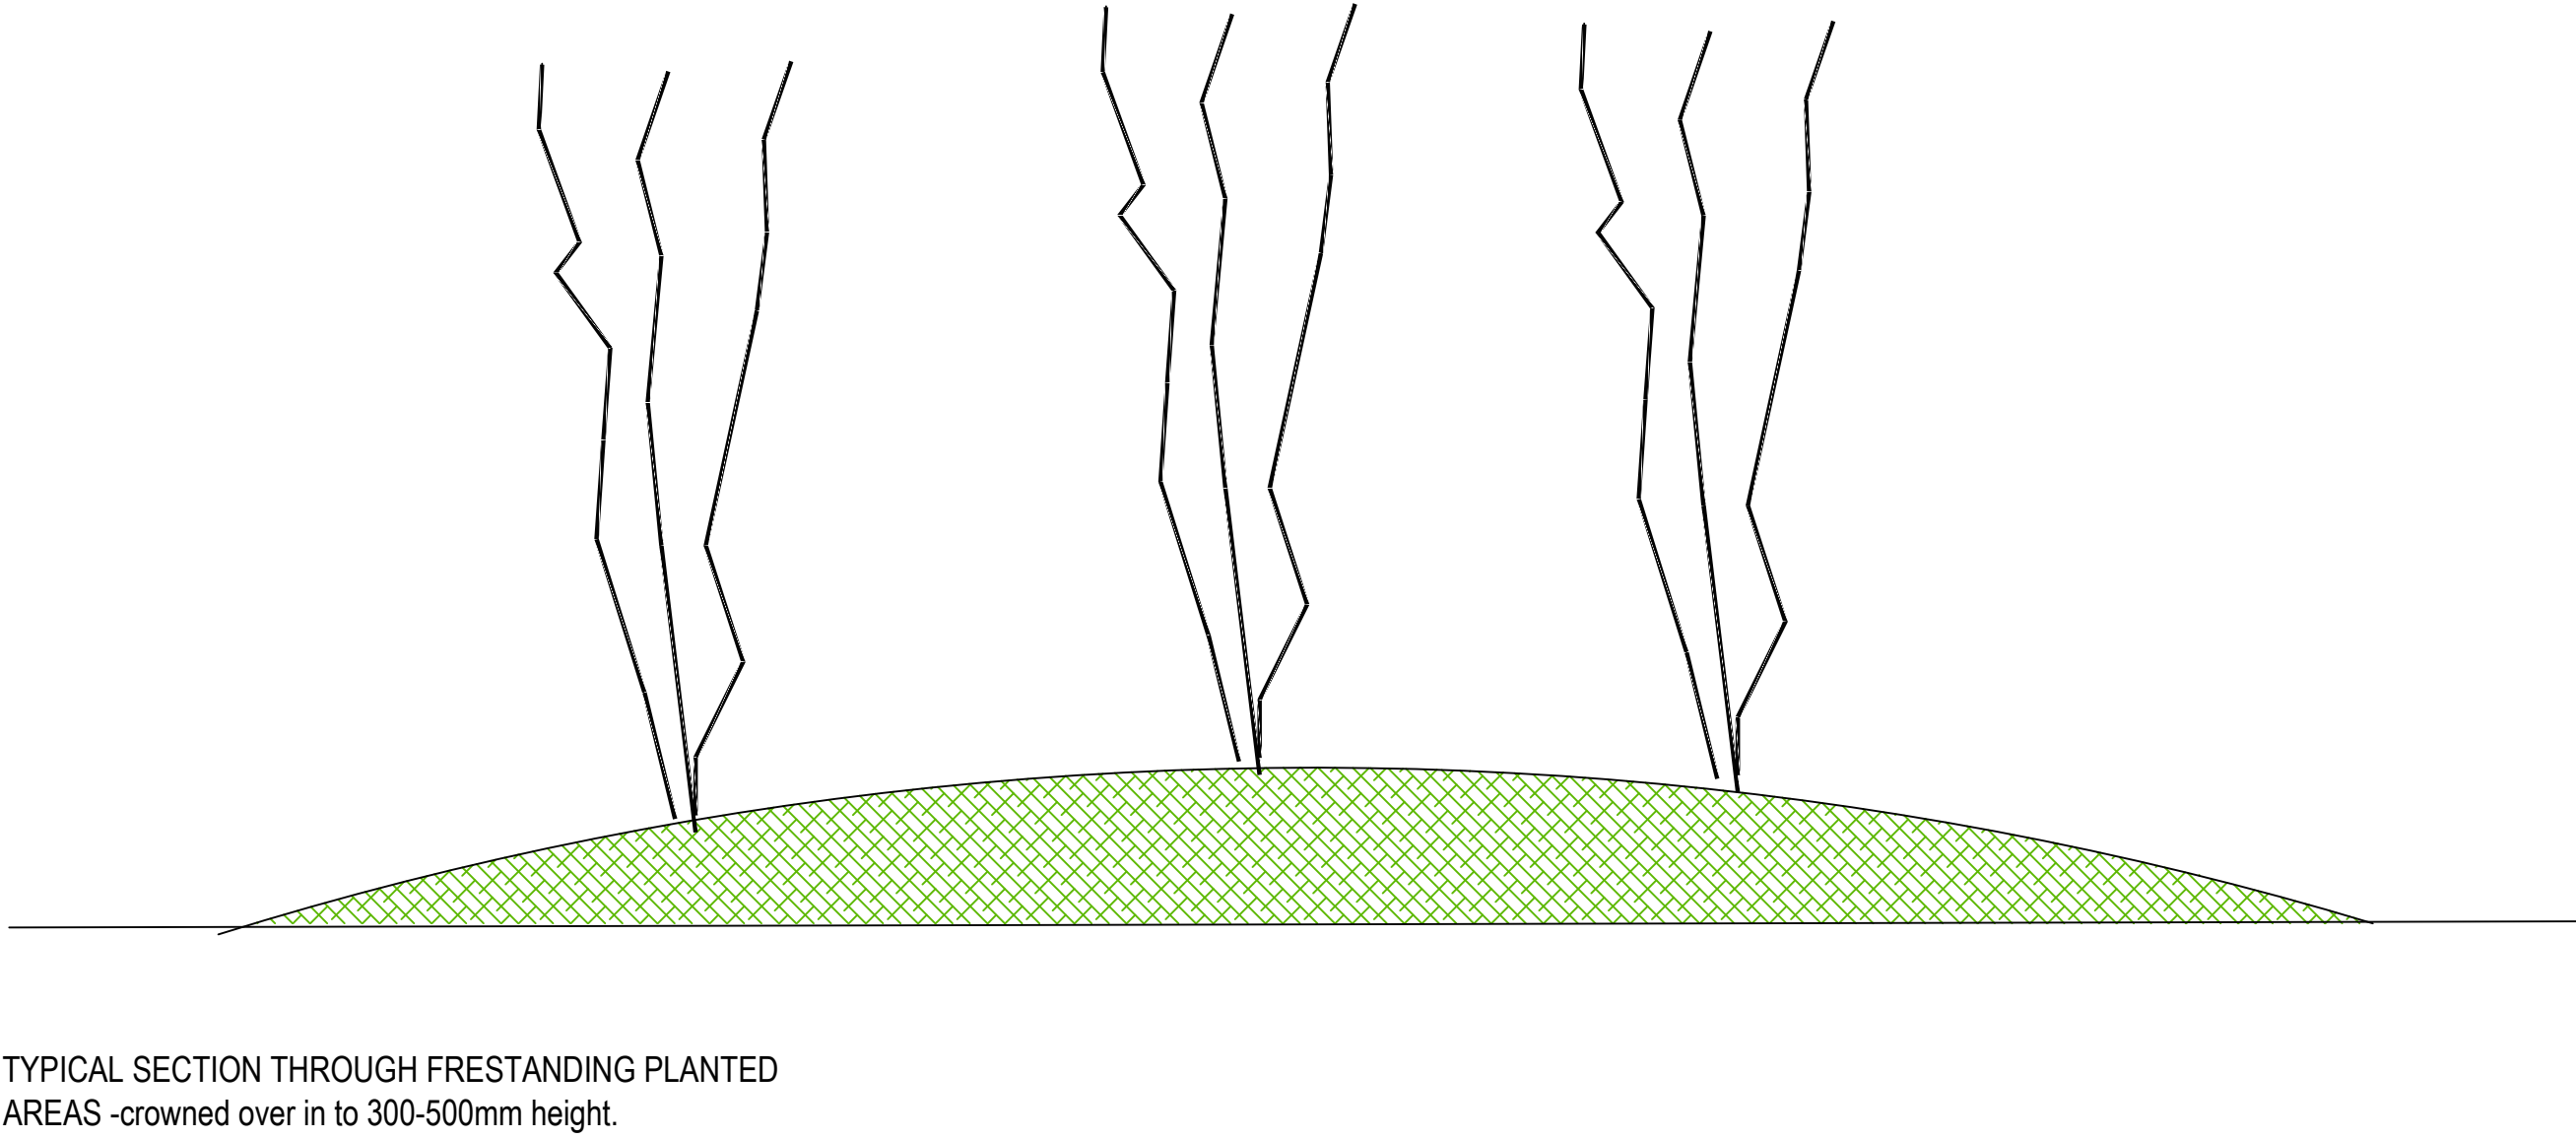


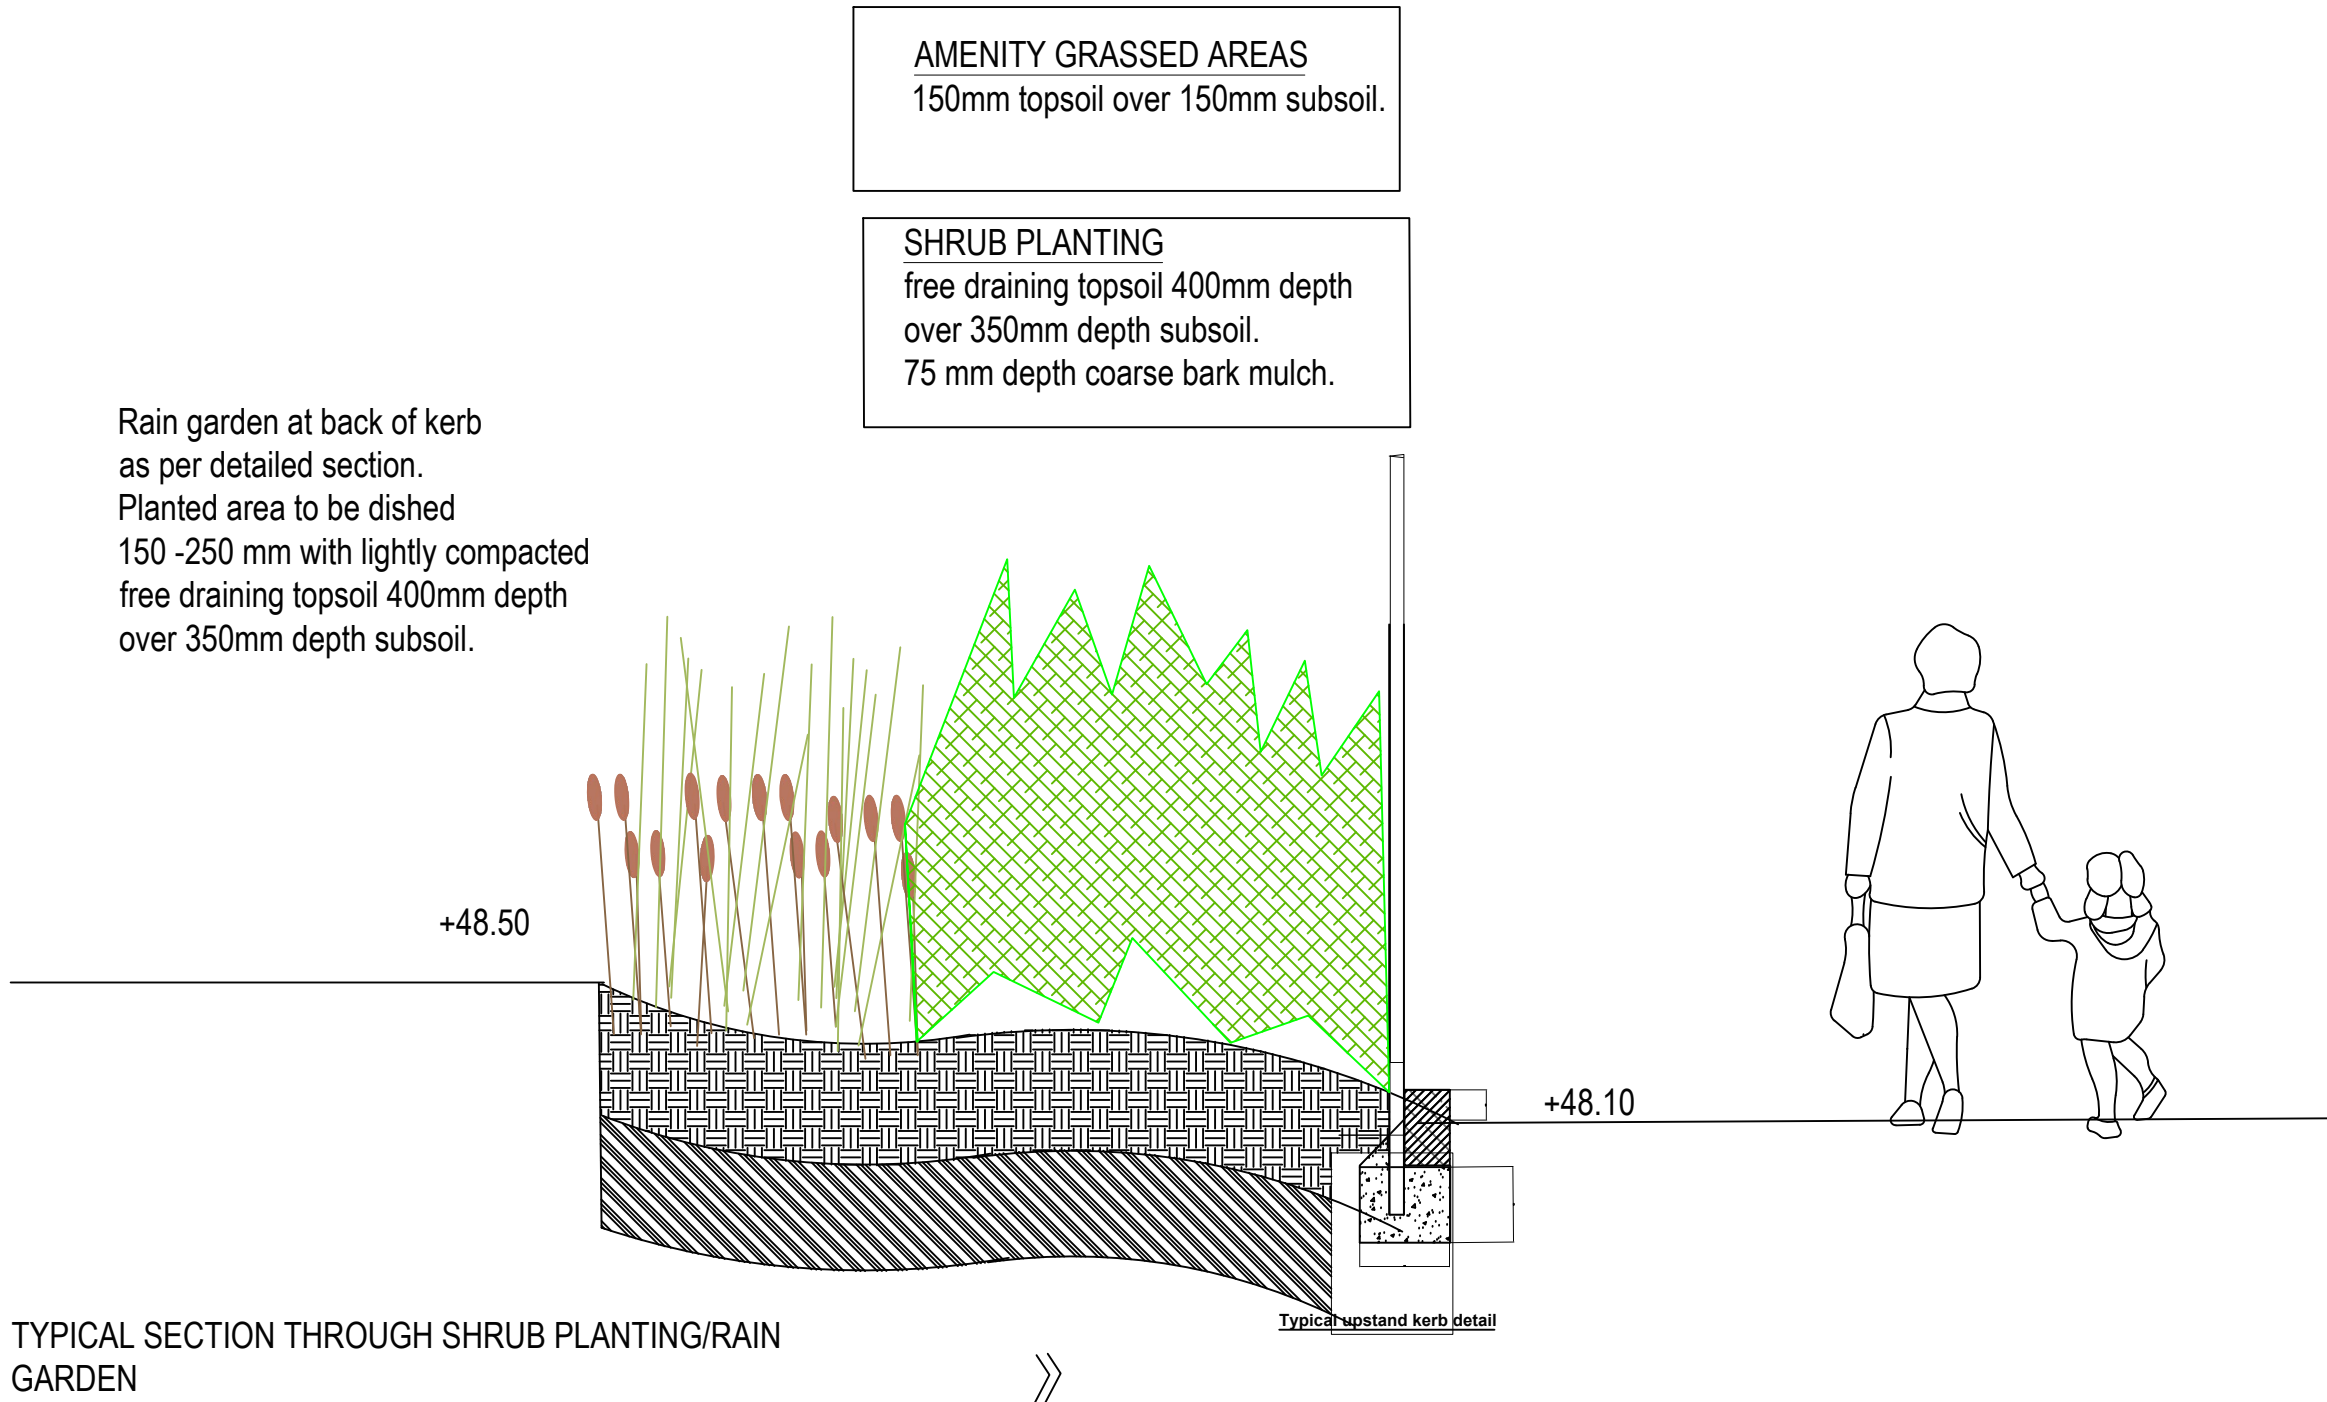

STANDARD TREE PIT DETAIL
In Planter or open ground

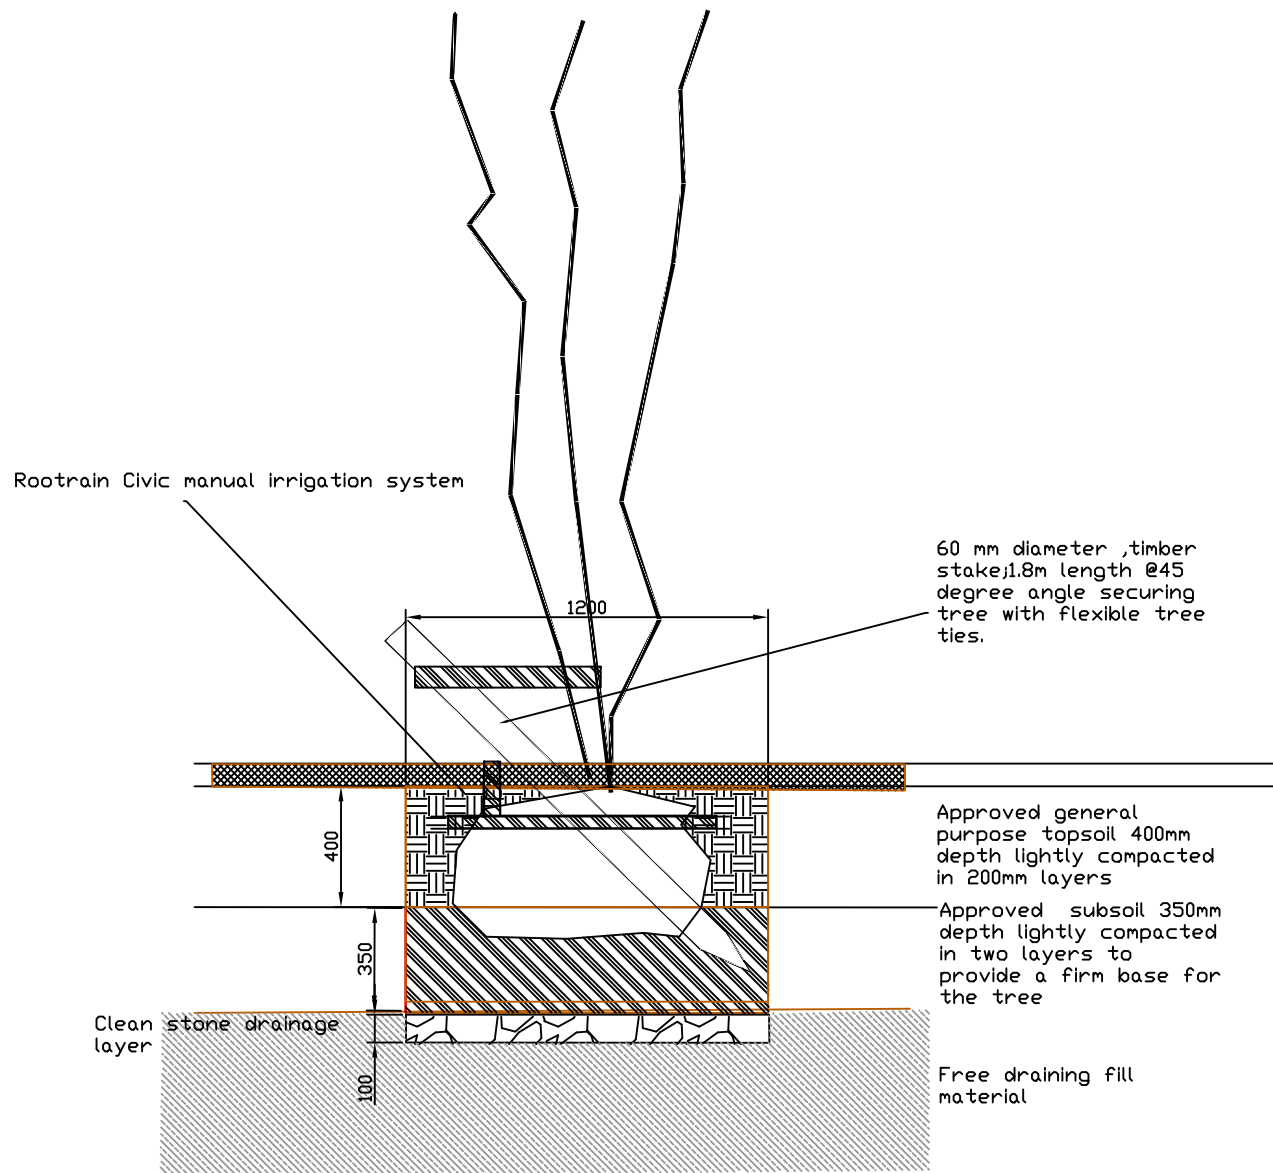

MULTI STEMMED TREE PIT DETAIL
In open ground

CONSTRUCTION ISSUE

REVISIONS

Stephen Martlew Landscape Architecture

Unit 2 8a Loom Street Manchester M4 6AN
TELEPHONE 0161 907 3226

DRAWING	TITLE	TREE PLANTING DETAILS AND TOPSOILING
DRAWING No	1907/C/108	
PROJECT	DOWNLEY DRIVE	
CLIENT	Great Places /Buttress/Rowlinson	
SCALE	1:25 @ A 1	REVISION
DATE	March 2022	REVISED
DRAWN	PG	CHECKED SM