


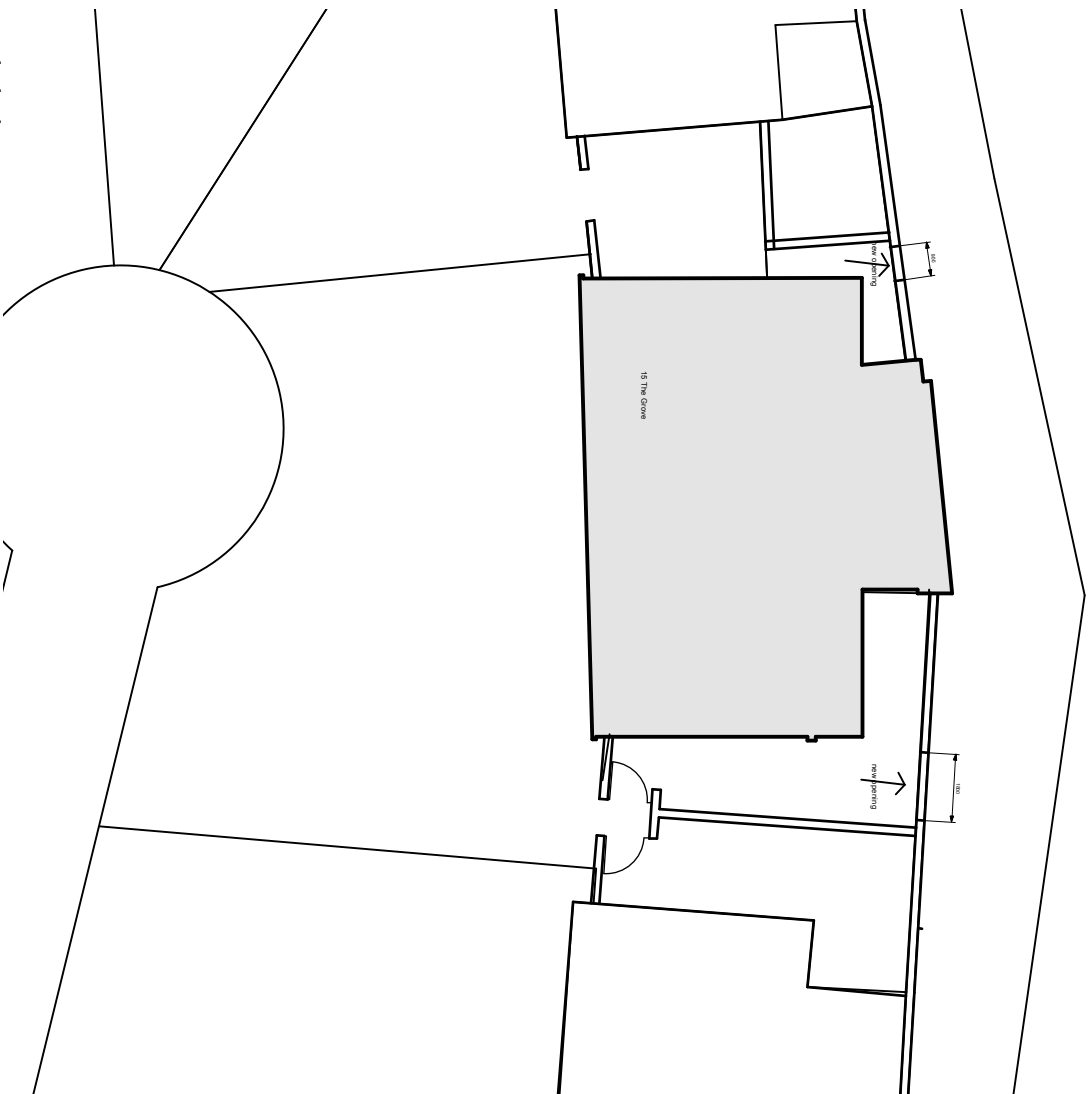

Block Plan 1:200

rev	description	Date	By
-----	-------------	------	----

Date:
September 2022

Drawing No:
22139/P/01

Project:
**15 The Grove
Manchester**
Drawing:
Proposed Block Plan
Proposed Elevations

SCALE 1:200

leighton architects
21 chandos Road
Manchester M21 0ss
Tel/ 07747111159
www.leightonarchitects.com

