


DO NOT SCALE FROM THIS DRAWING.
ALL DIMENSIONS TO BE CHECKED ON SITE.
(DRAWINGS MAYBE SCALED FOR LOCAL AUTHORITY & PLANNING PURPOSE ONLY)
COPYRIGHT PROTECTED.

FOR TENDER
DO NOT USE FOR CONSTRUCTION


GENERAL TENDER NOTES:

ALL DIMENSIONS TO BE CHECKED ON SITE PRIOR TO ANY MANUFACTURE OR CONSTRUCTION OF EQUIPMENT, FINISH, SIGNAGE ETC.


- DRAWINGS TO BE READ IN CONJUNCTION WITH THE FOLLOWING STAGE 4 INFORMATION:
- STRUCTURAL ENGINEER'S DESIGN & RECOMMENDATIONS (DWLP)
 - HERITAGE REPORT (PAUL BUTLER ASSOCIATES)
 - M&E AND FIRE STRATEGY (HILSON MORAN)

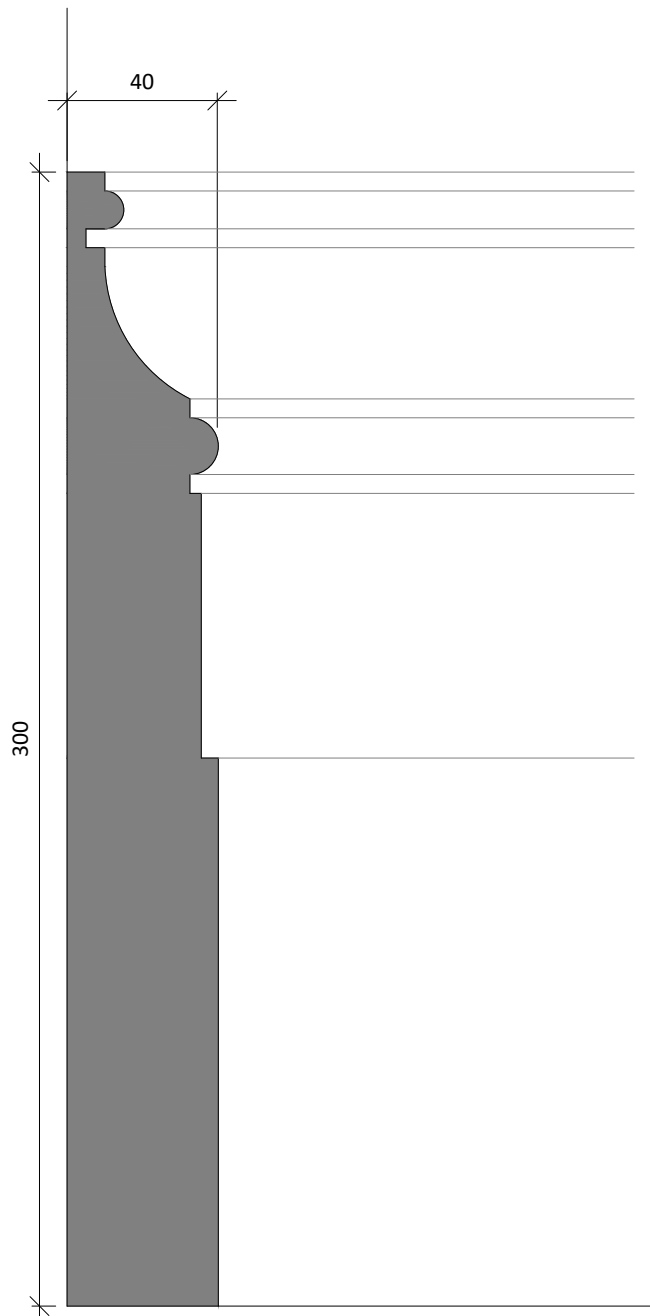


SKIRTING PROFILE TYPE 1

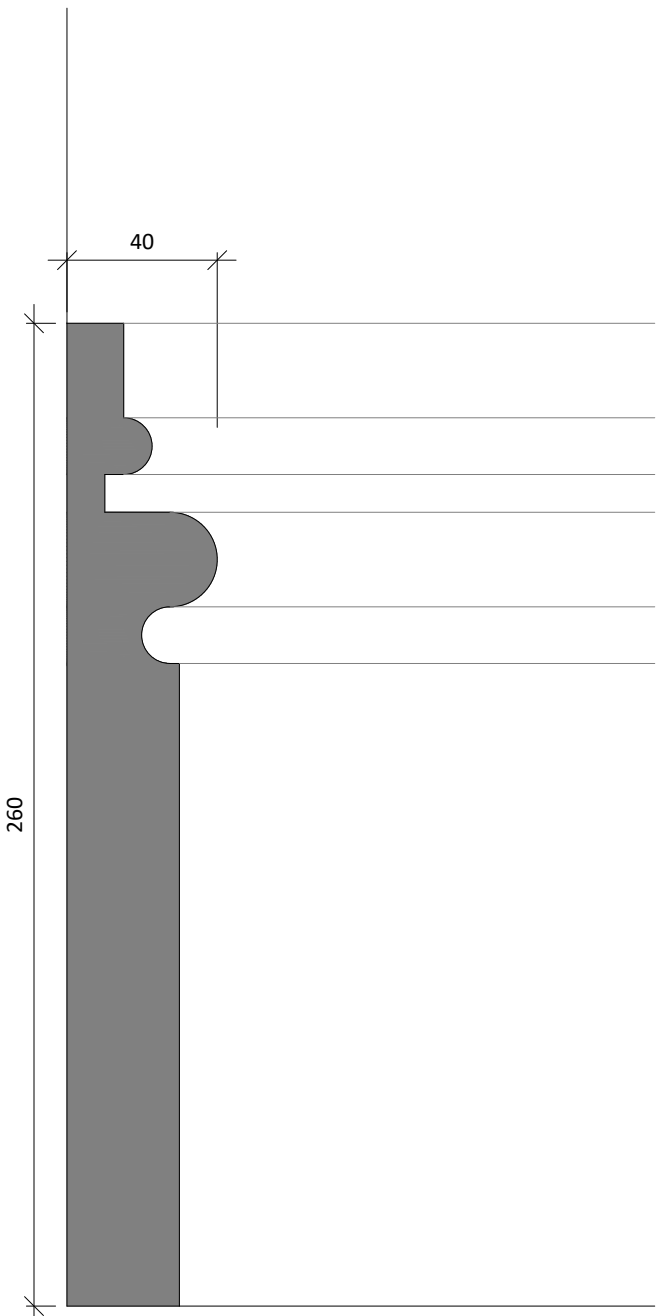

SKIRTING PROFILE TYPE 2

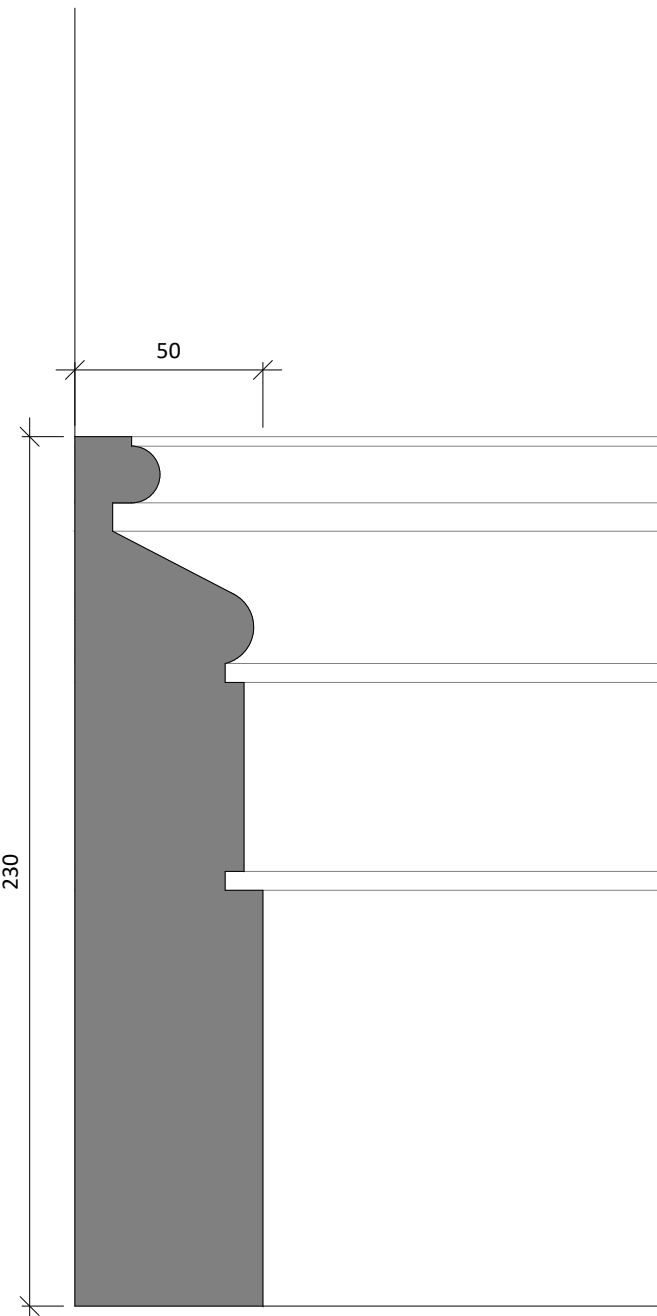

SKIRTING PROFILE TYPE 3

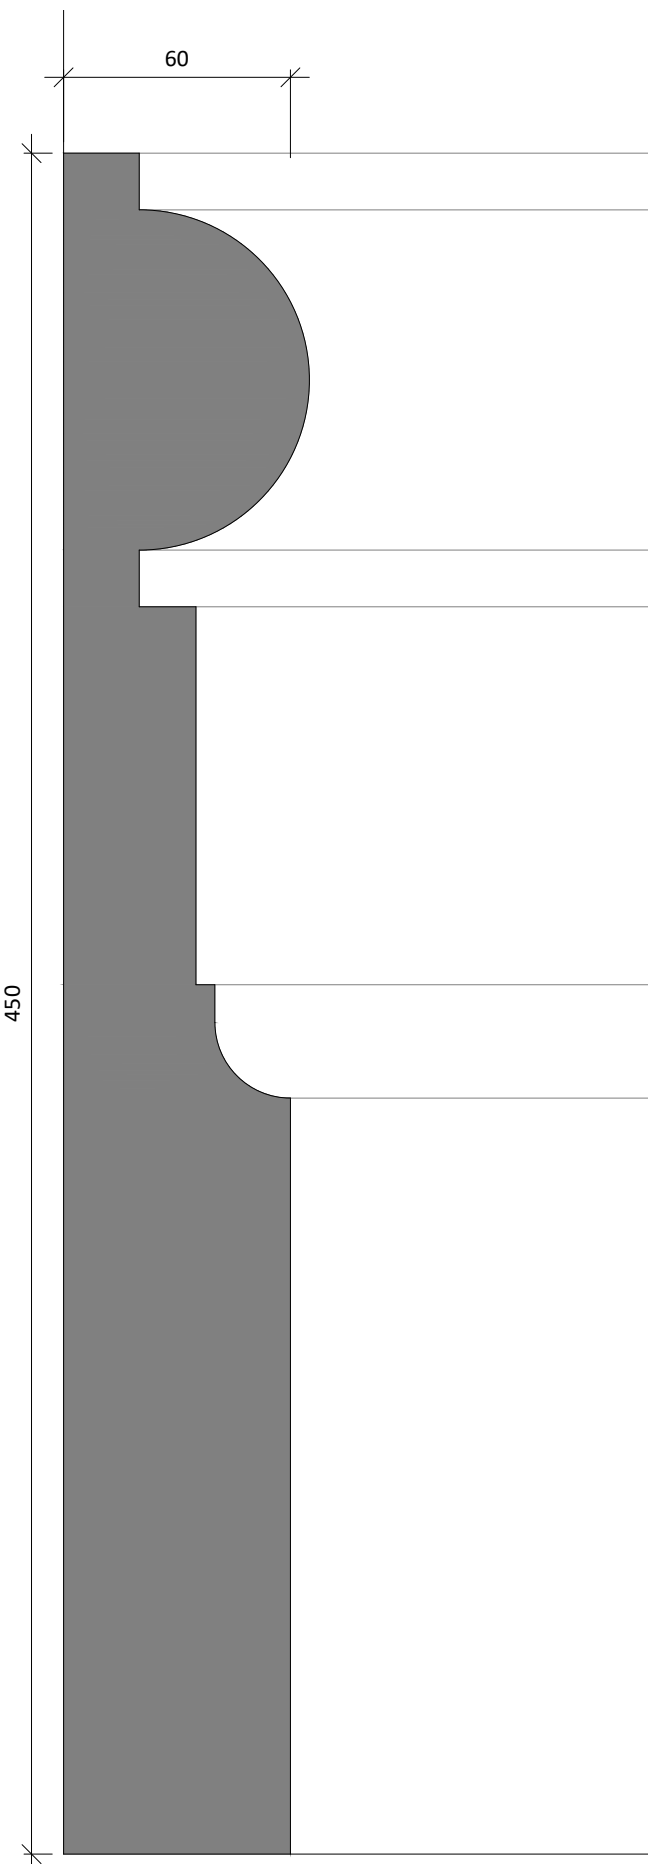

SKIRTING PROFILE TYPE 4 - BANKING HALL


01

TYPICAL HERITAGE RESTORATION SKIRTING DETAILS



070

SCALE - 1:100 @ A1

PLAN

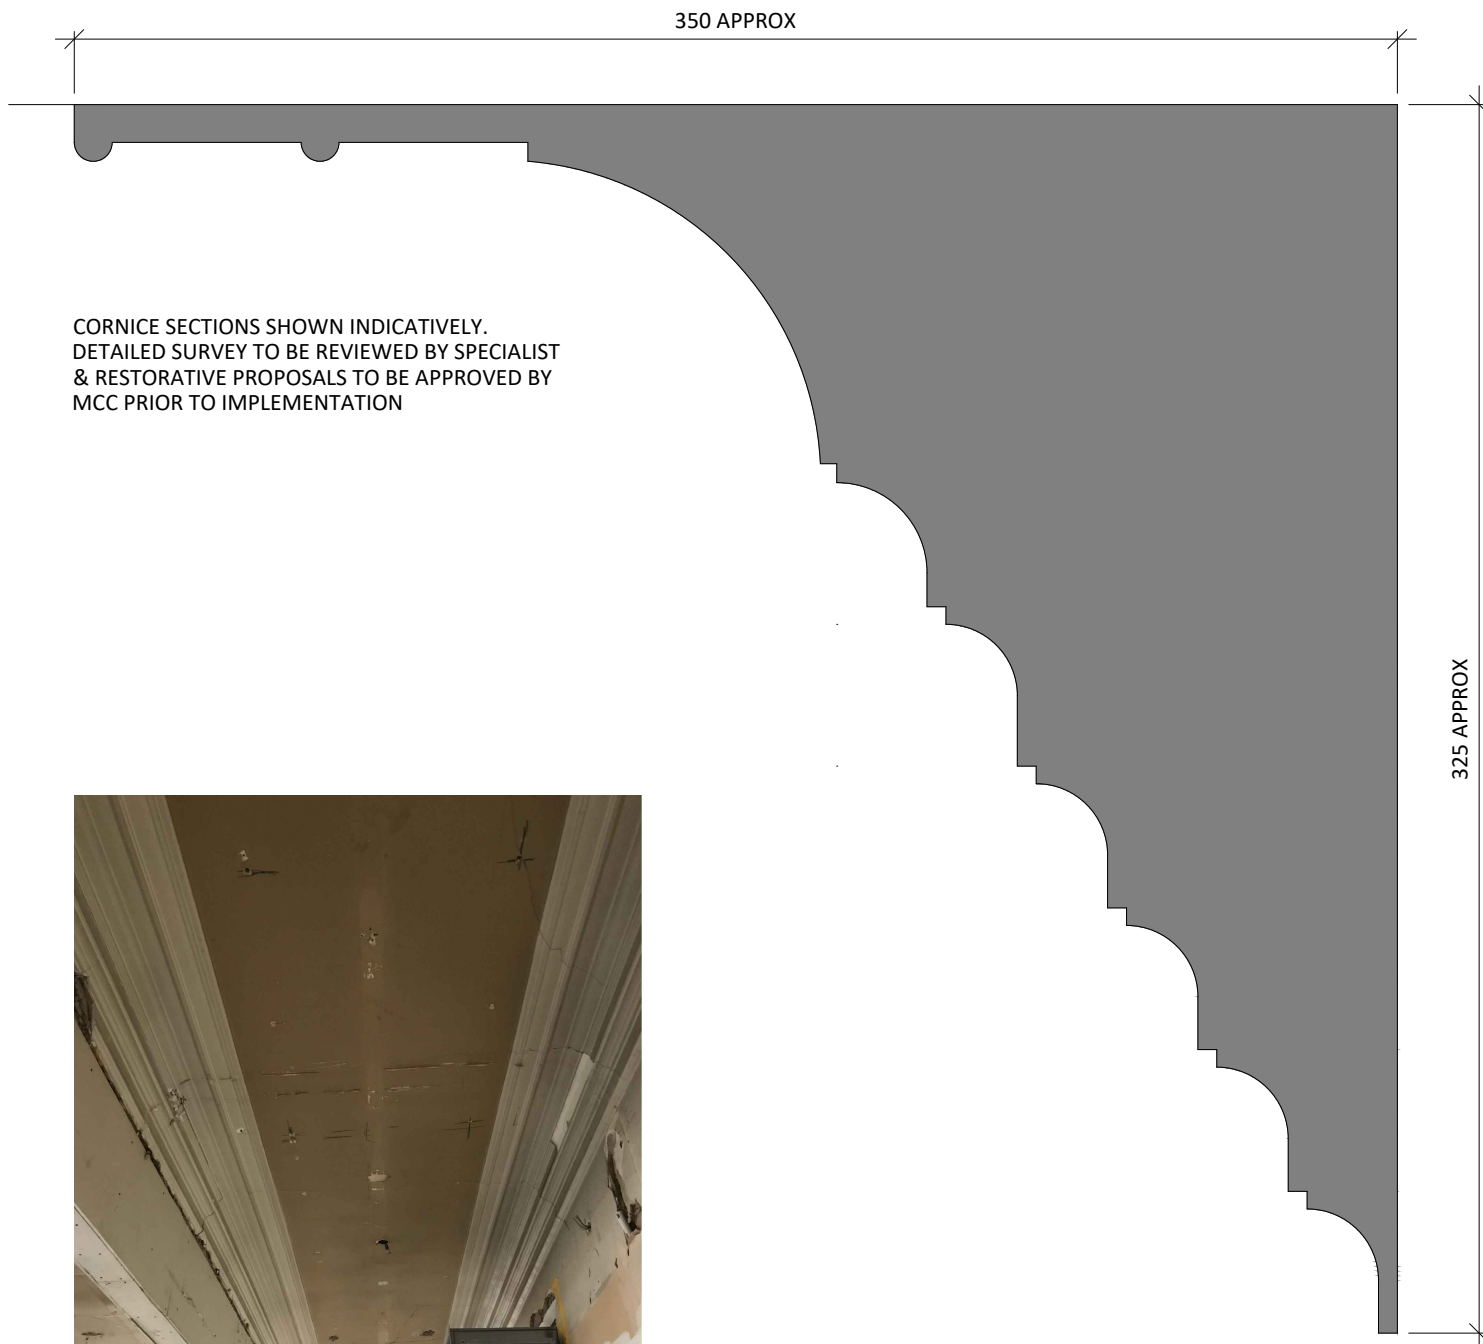

CORNICE SECTIONS SHOWN INDICATIVELY.
DETAILED SURVEY TO BE REVIEWED BY SPECIALIST
& RESTORATIVE PROPOSALS TO BE APPROVED BY
MCC PRIOR TO IMPLEMENTATION

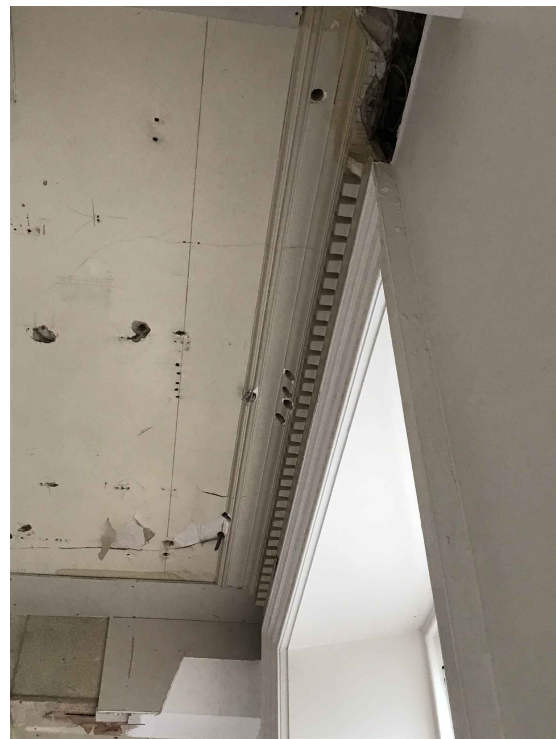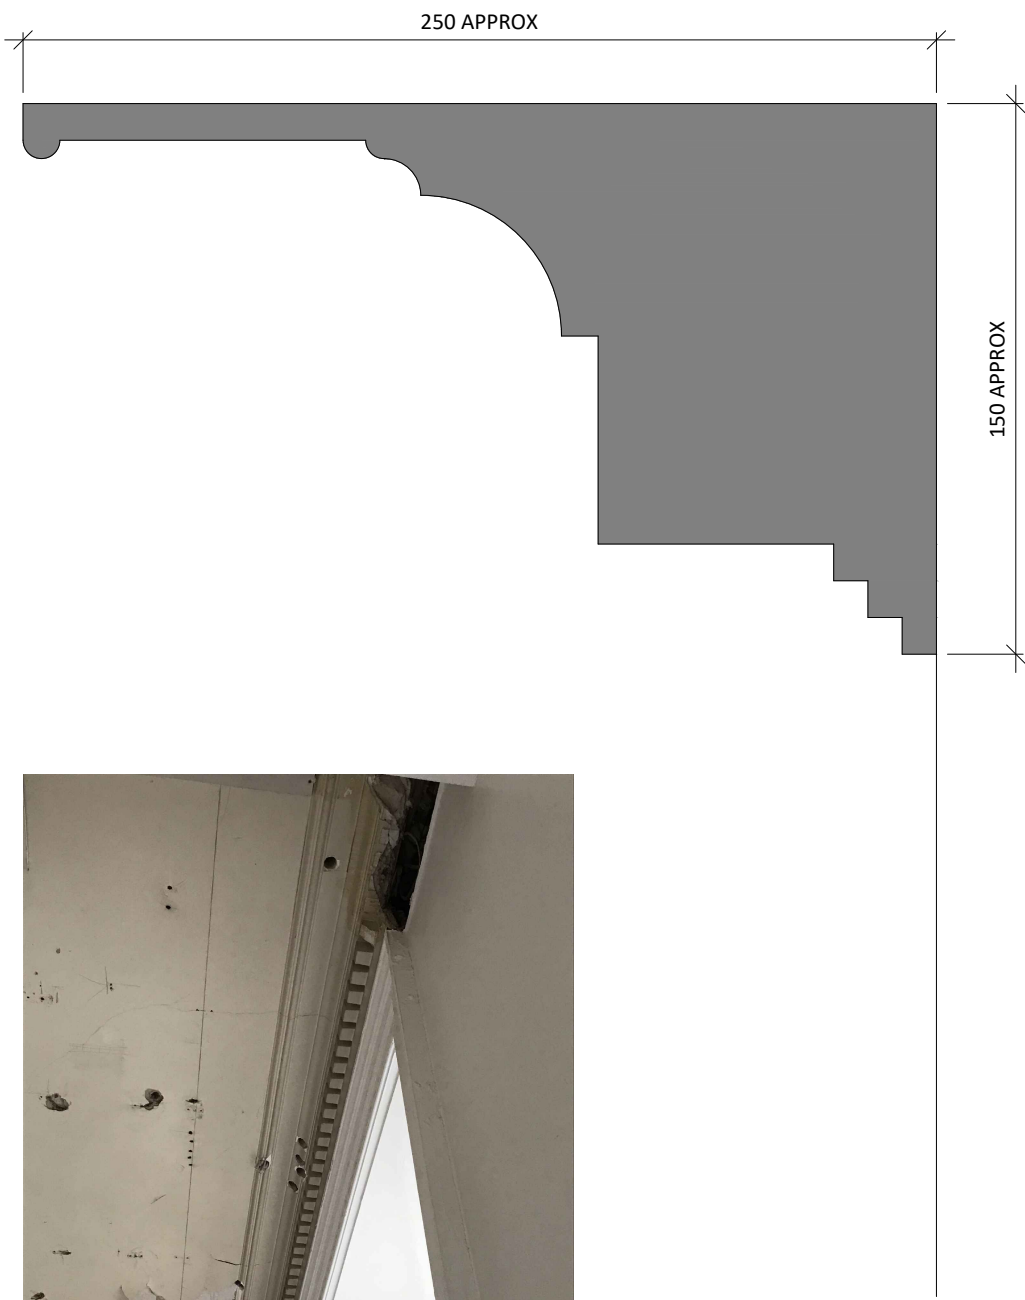

02

TYPICAL HERITAGE RESTORATION CORNICE DETAILS

070

SCALE - 1:100 @ A1

PLAN

4.00	06/04/22	ISSUED FOR TENDER	SO	ARB
REV	DATE	DESCRIPTION	DRAWN	CHECKED
AXI ADDRESS : 41 SOUTH KING STREET, MANCHESTER, M2 6DE TELEPHONE : +44 (0)161 879 7357 EMAIL : www.axi.studio COMPANY No : 11847325 CLIENT bruntwood PROJECT BRUNTWOOD 38 MOSLEY STREET MANCHESTER M2 3AZ DRAWING REFERENCE TYPICAL HERITAGE SKIRTING AND CORNICE RESTORATION DETAILS				
JOB REFERENCE	DRAWING SCALE	DATE	DRAWN	CHECKED
20 - 059	1:100@A1	14.01.22	ARB	FWE
DRAWING No			STAGE	REV
AXI - 070			4	00