



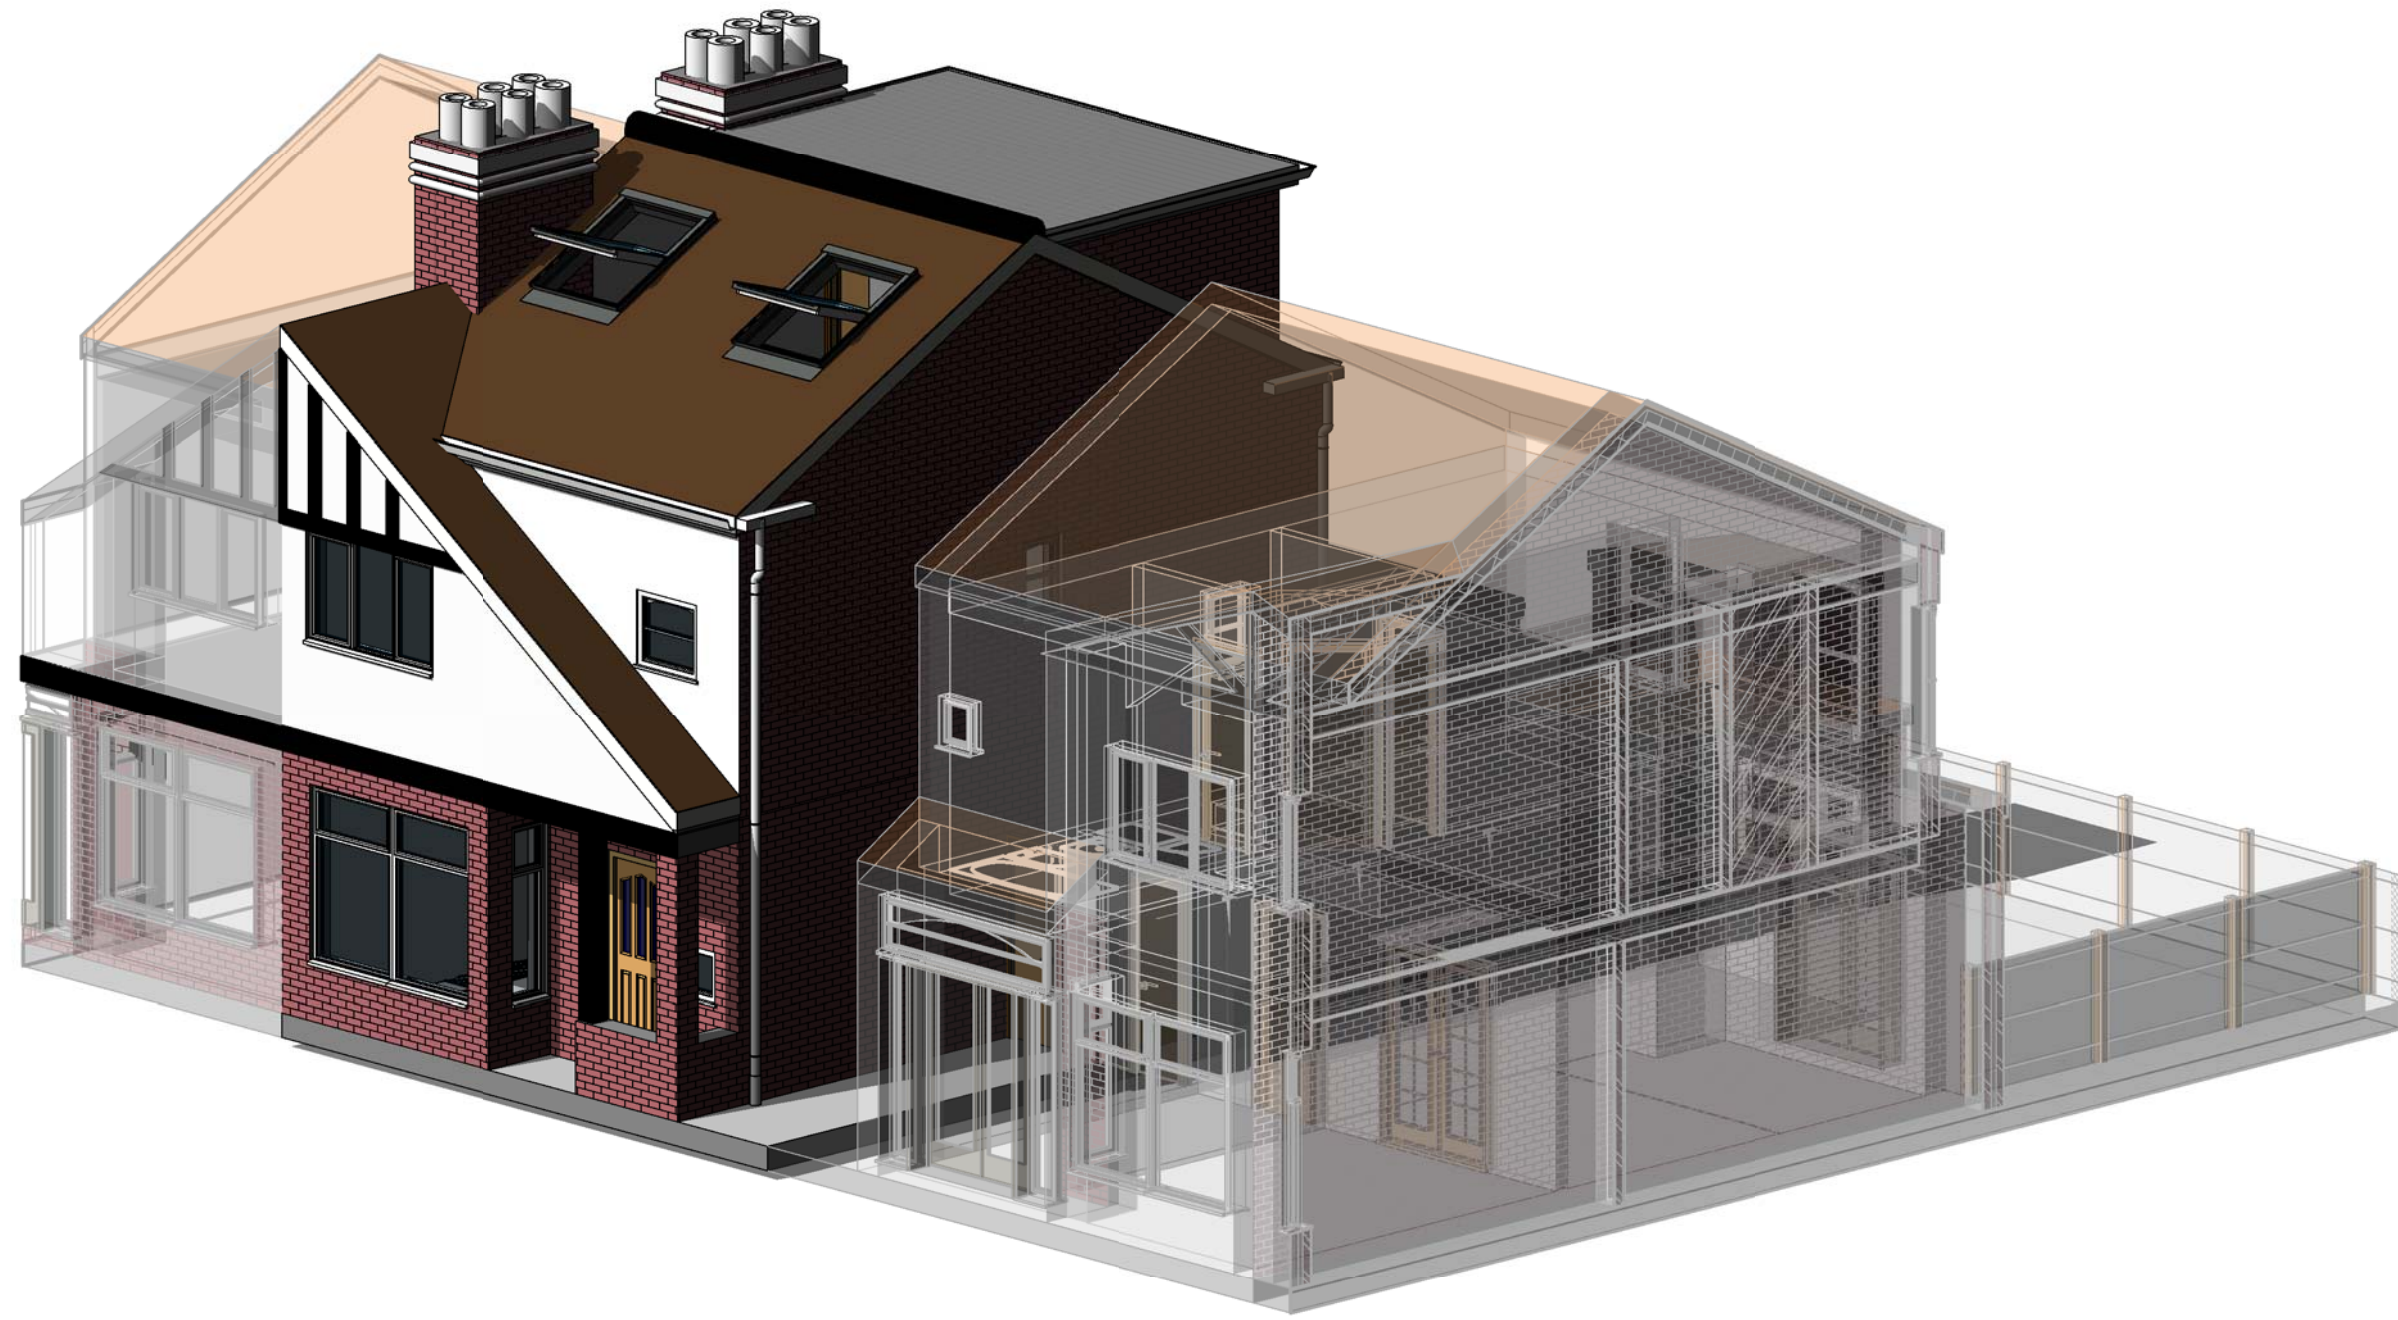


Proposed External View 1

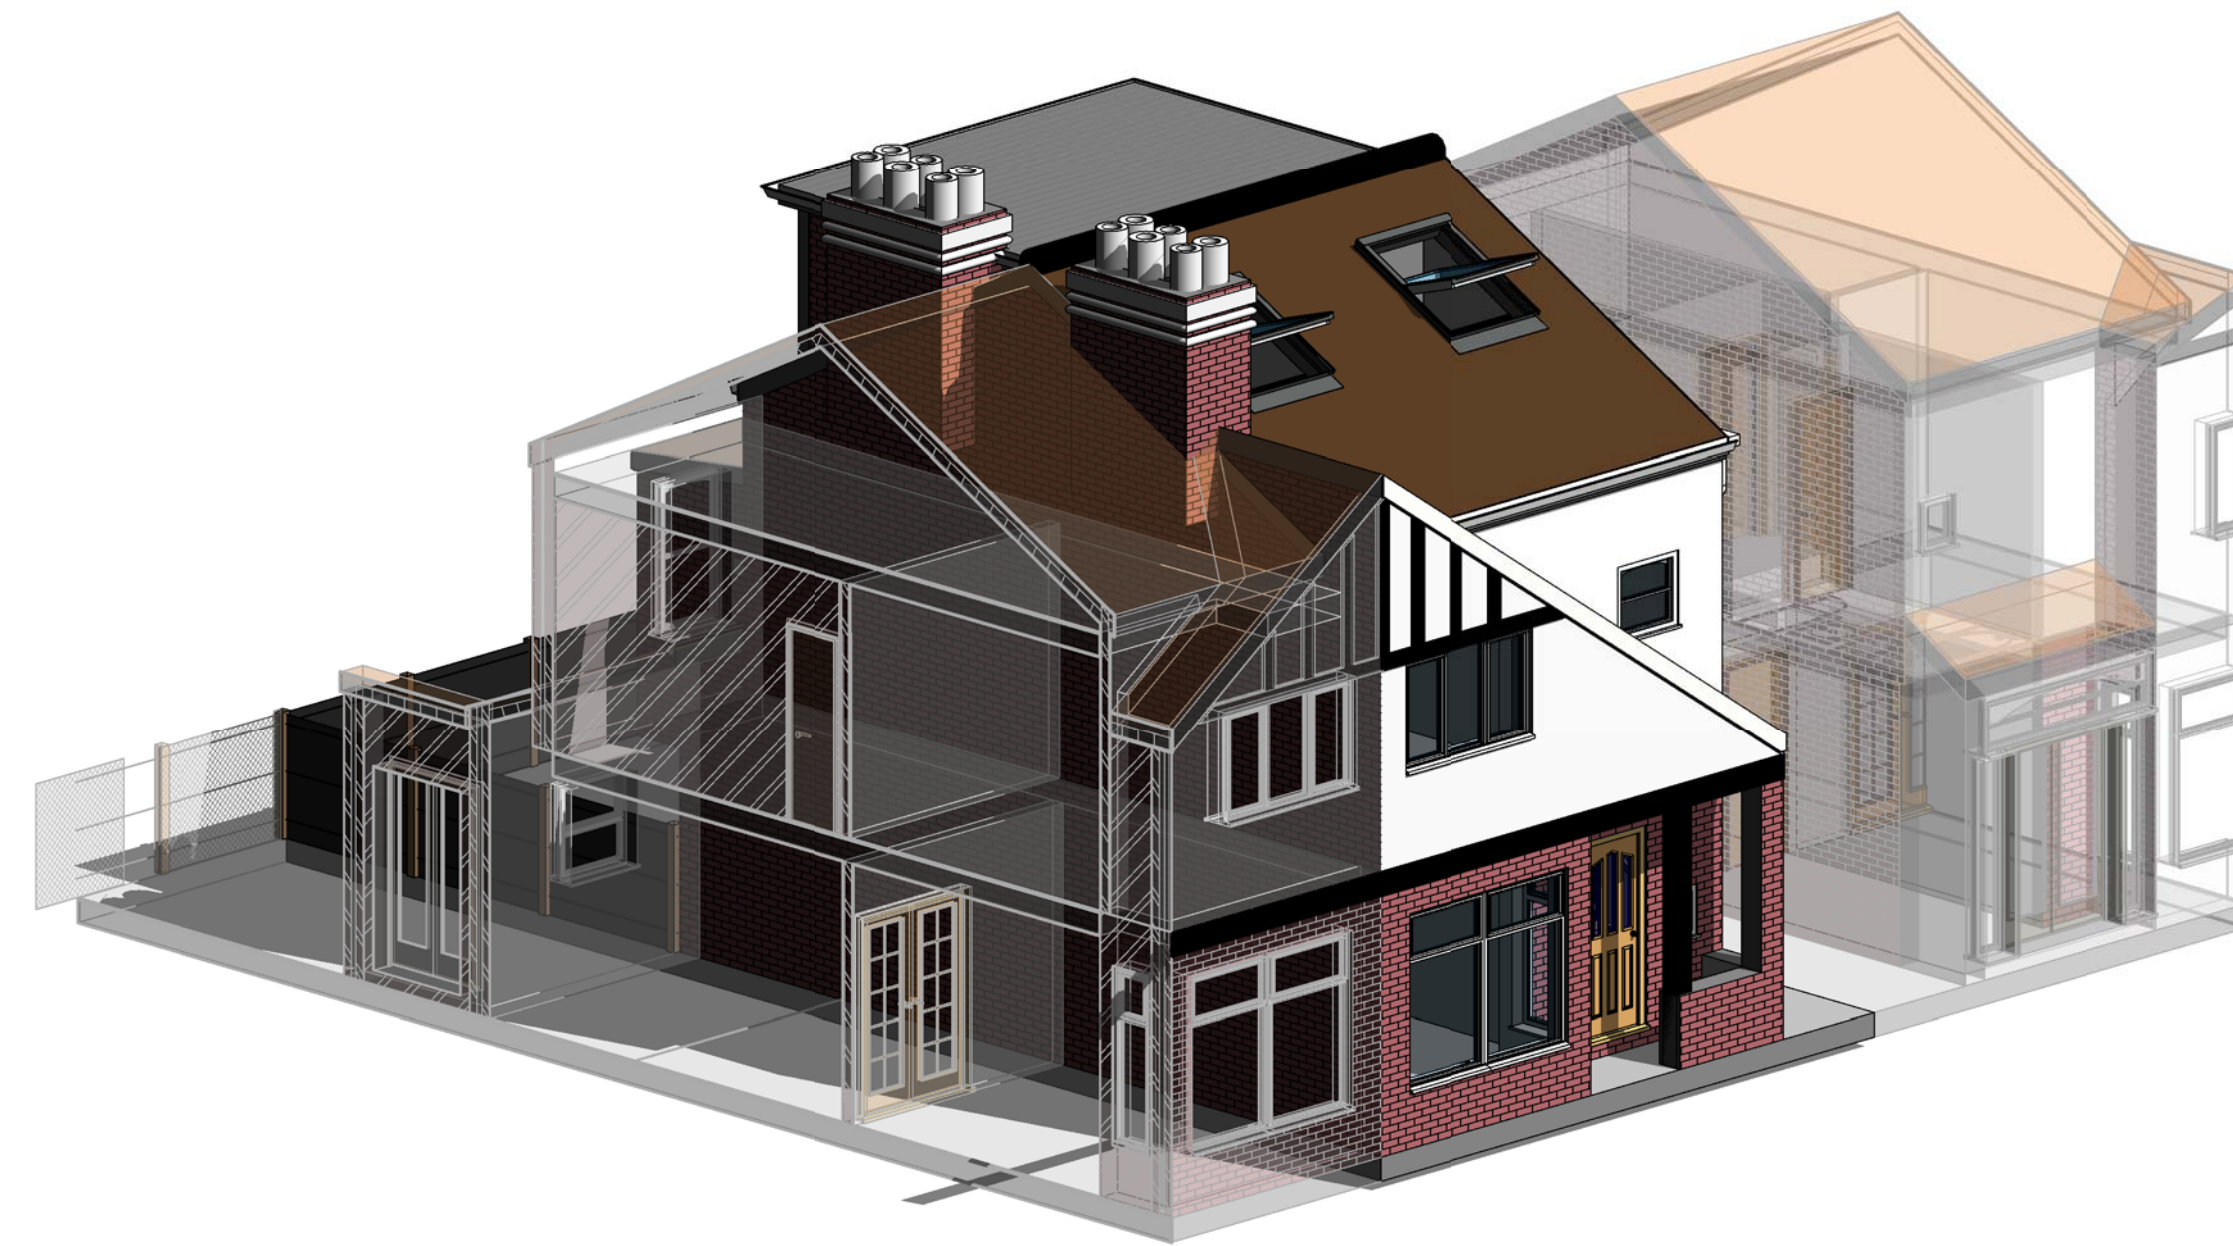


Proposed External View 2

Loft Conversion with dormer and roof lights

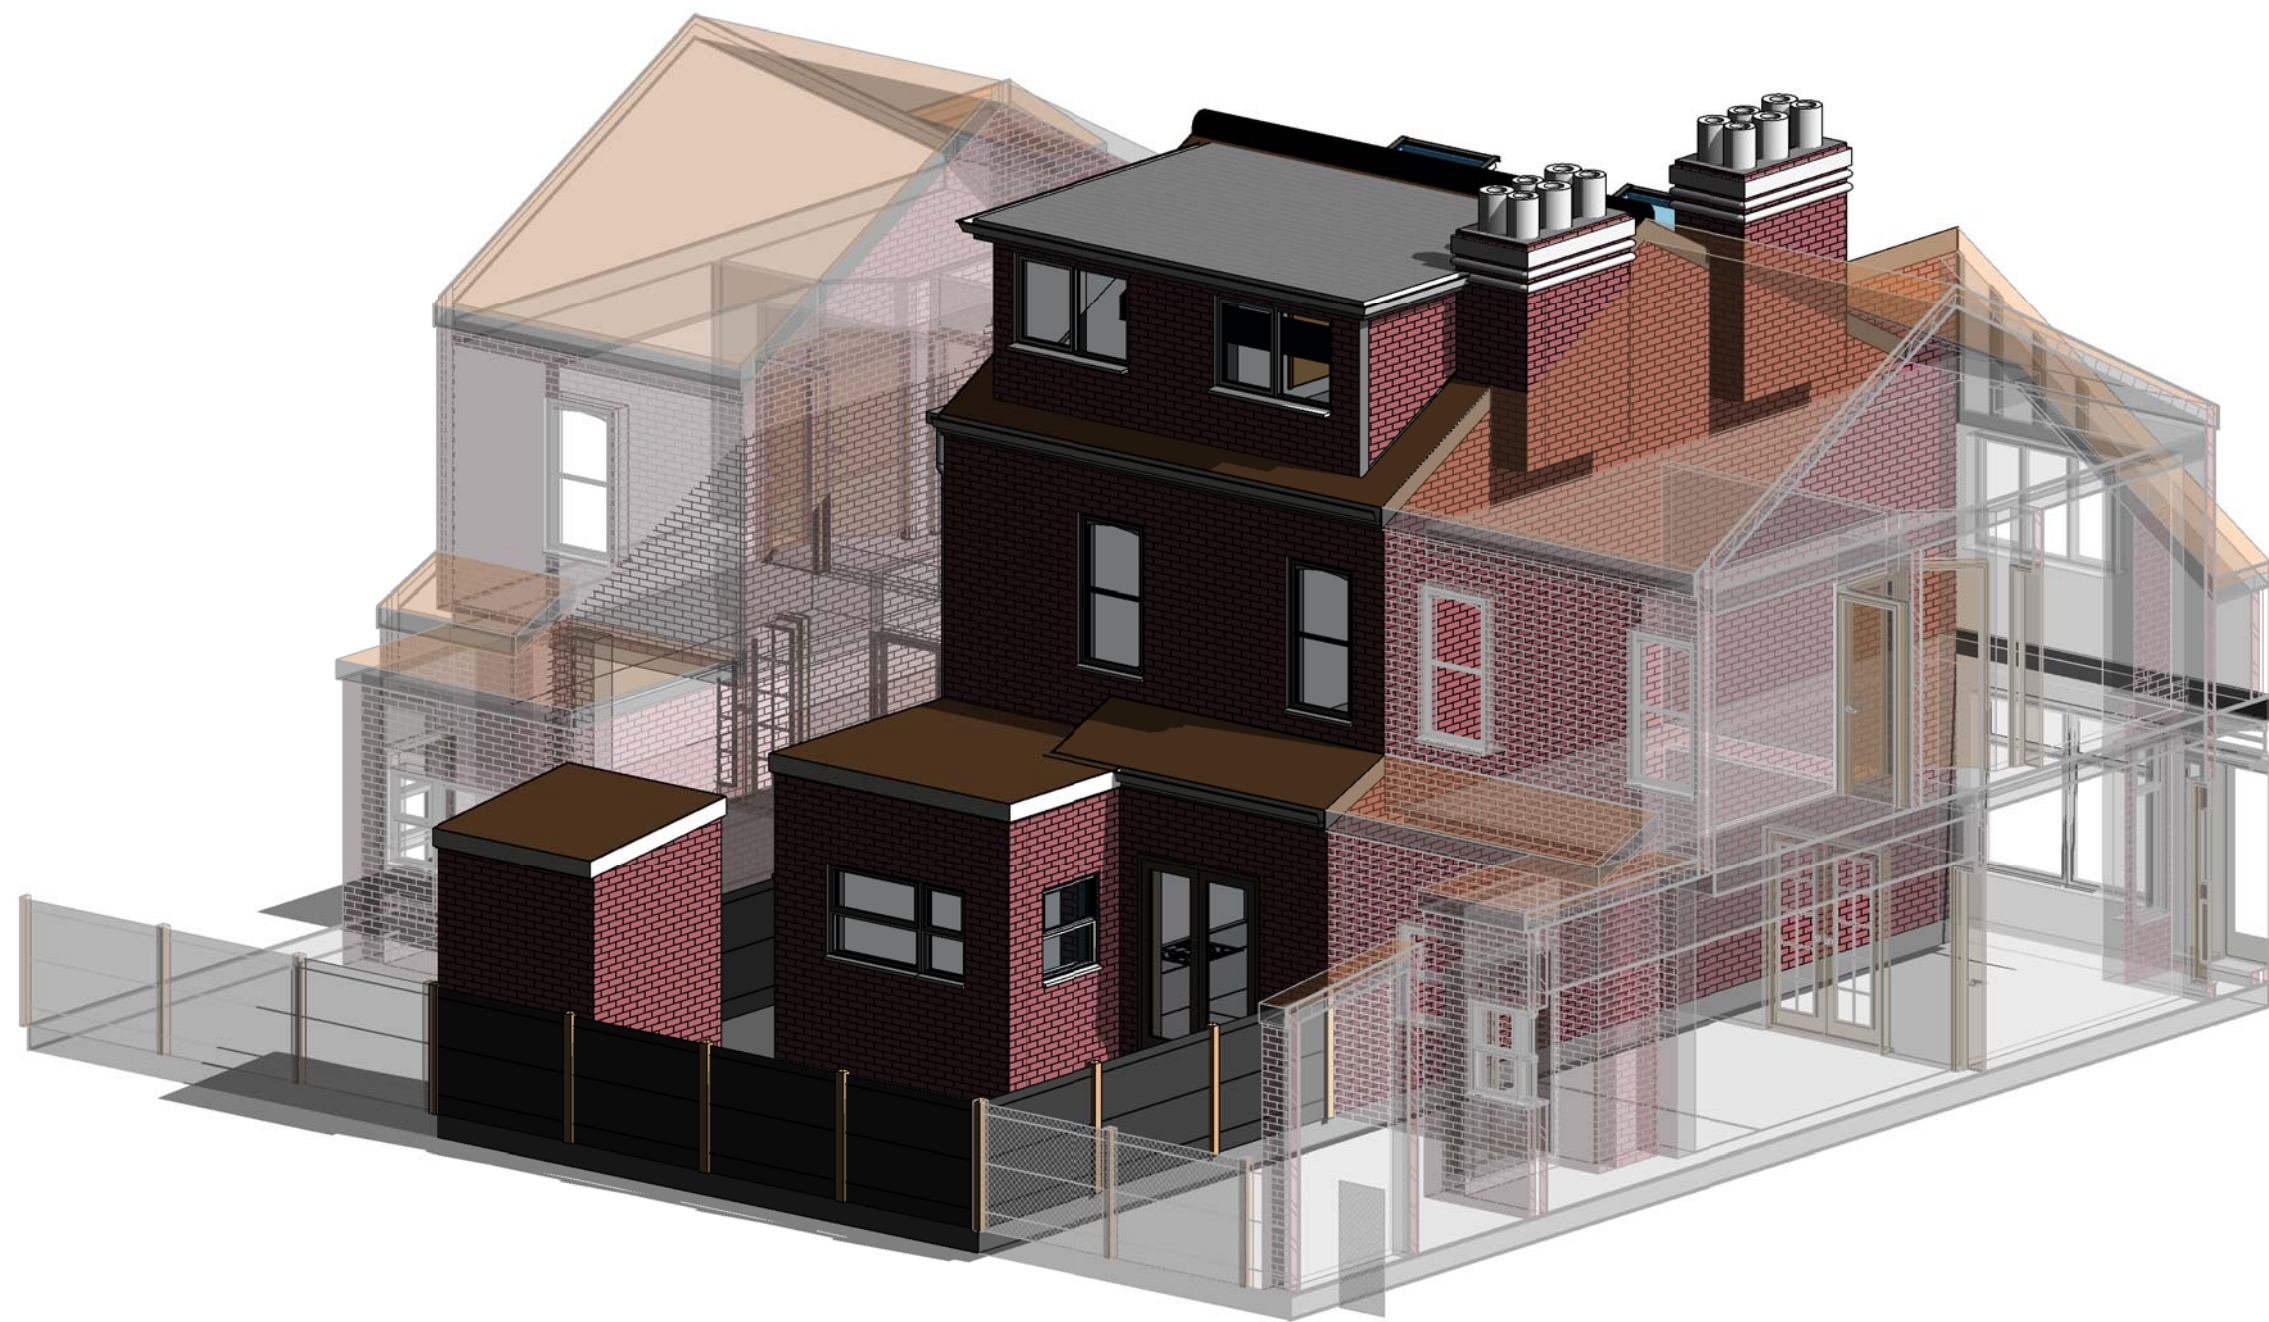

Proposed External View 3

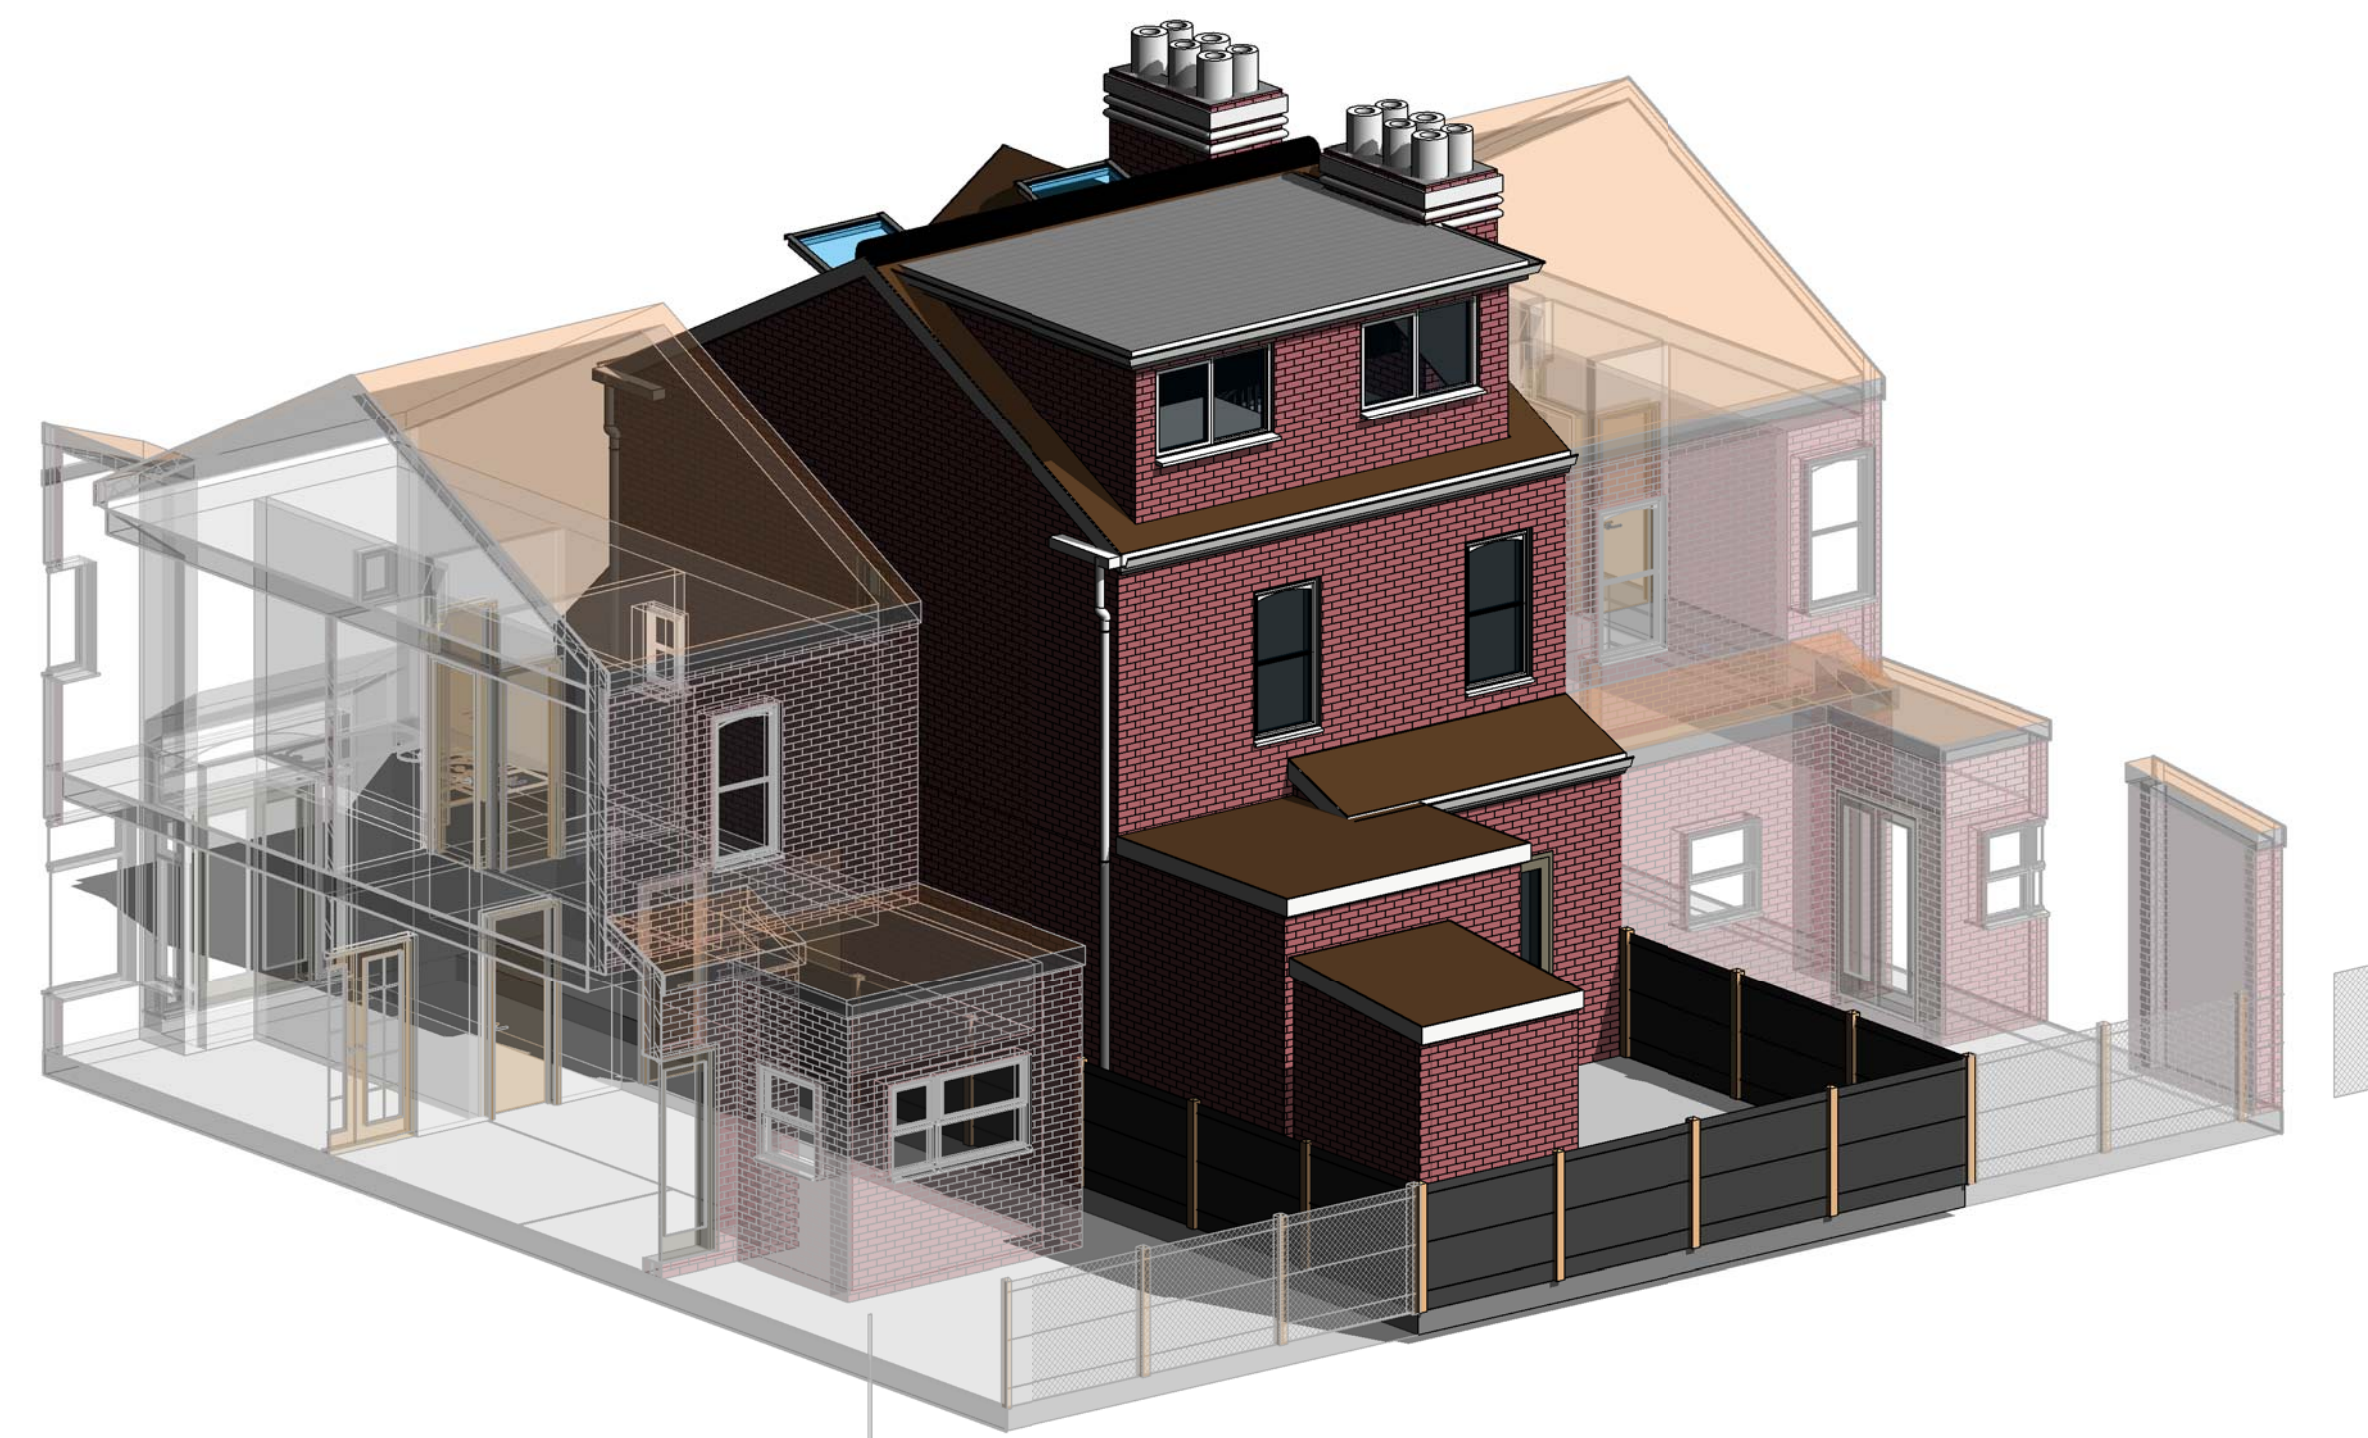

Proposed External View 4

PLANNING

[illegible]

Joanne Pattinson

Project
10 Lancing Avenue Didsbury
M20 6ET, Loft Conversion

Drawing

Proposed External Views

Scale	Date	US	US
@A1	July '22	US	US



Home Extension Advisory Service
Suite 318, Broadstone Mill, Broadstone Road, Stockport SK5 7DL
Email: info@heas.co.uk
Tel: 0161 443 4117