
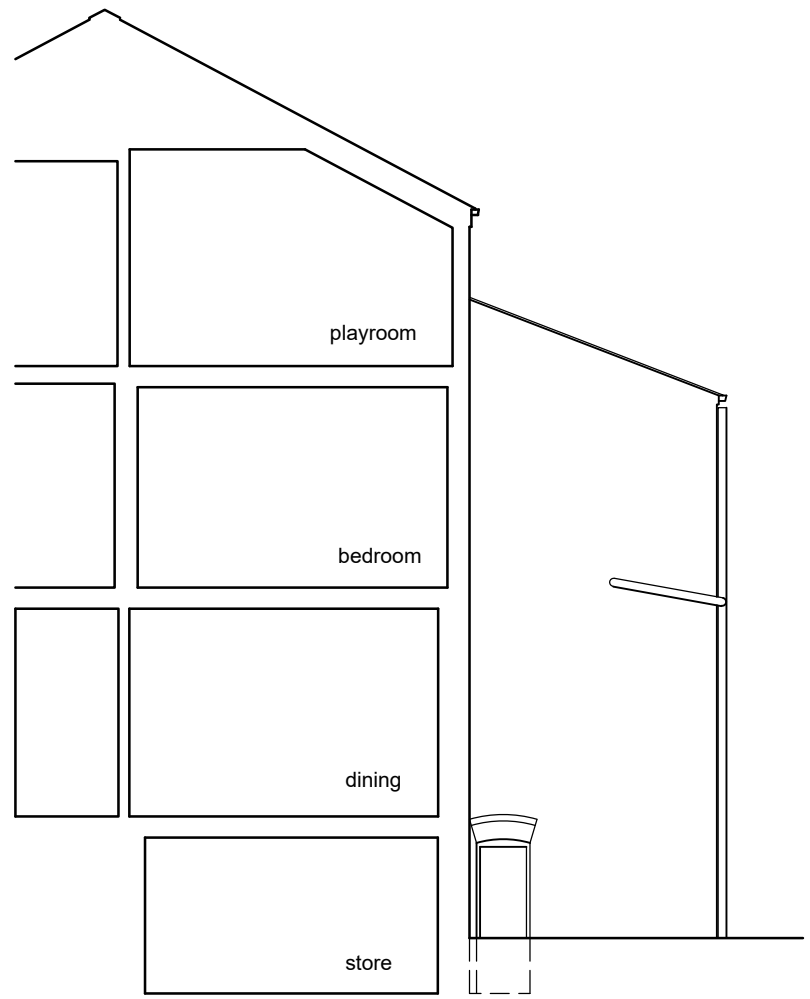
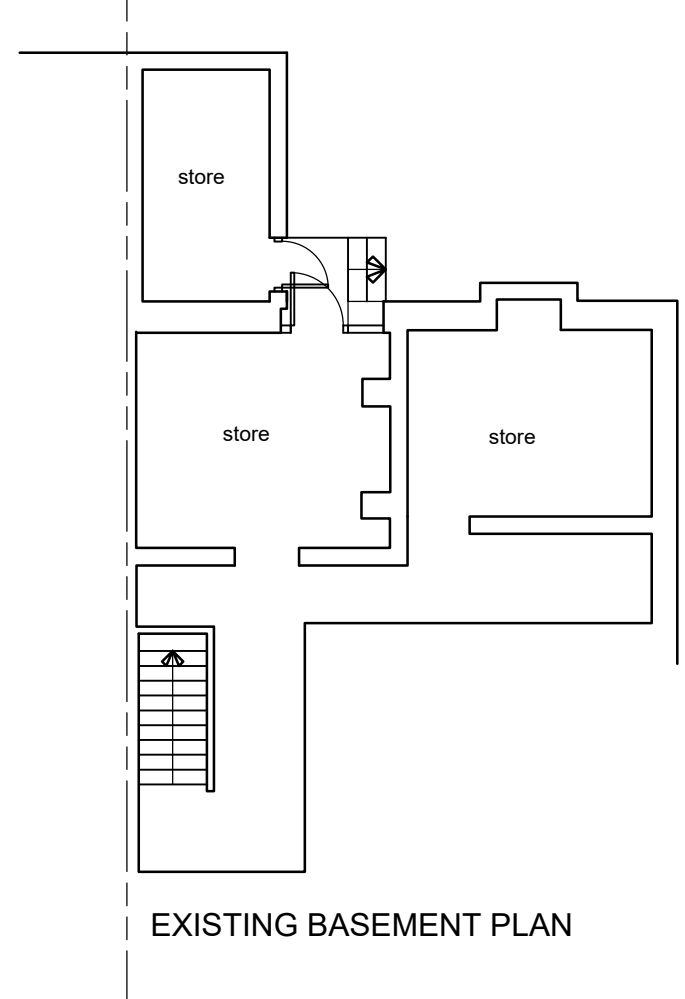
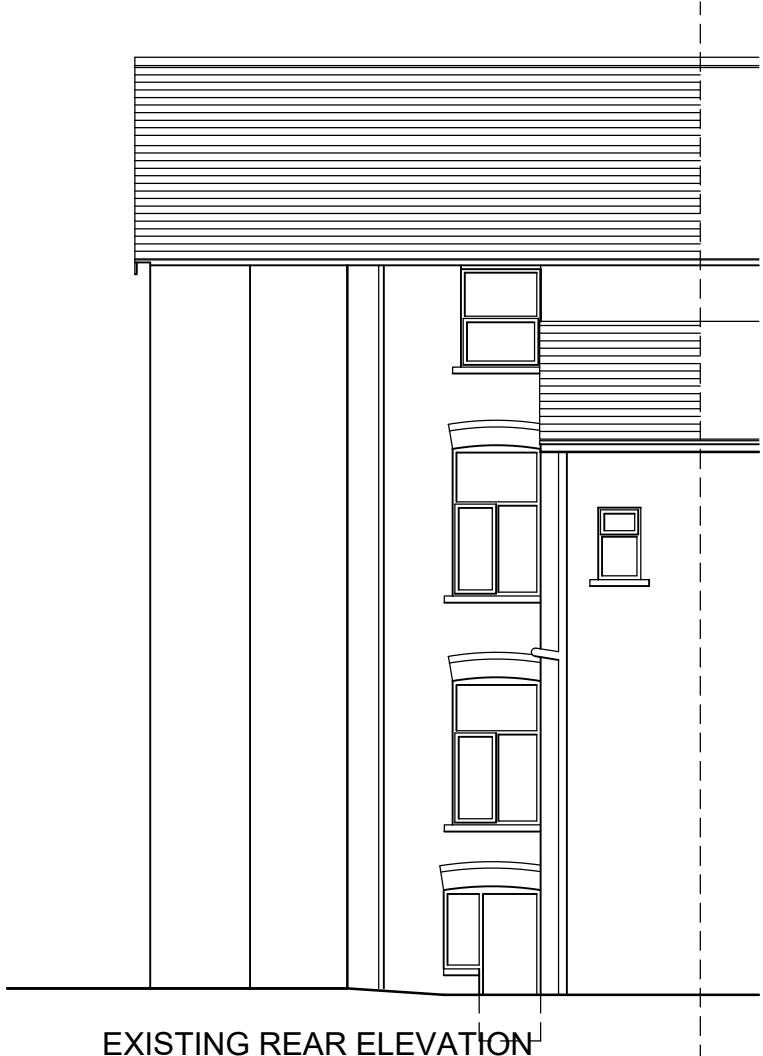


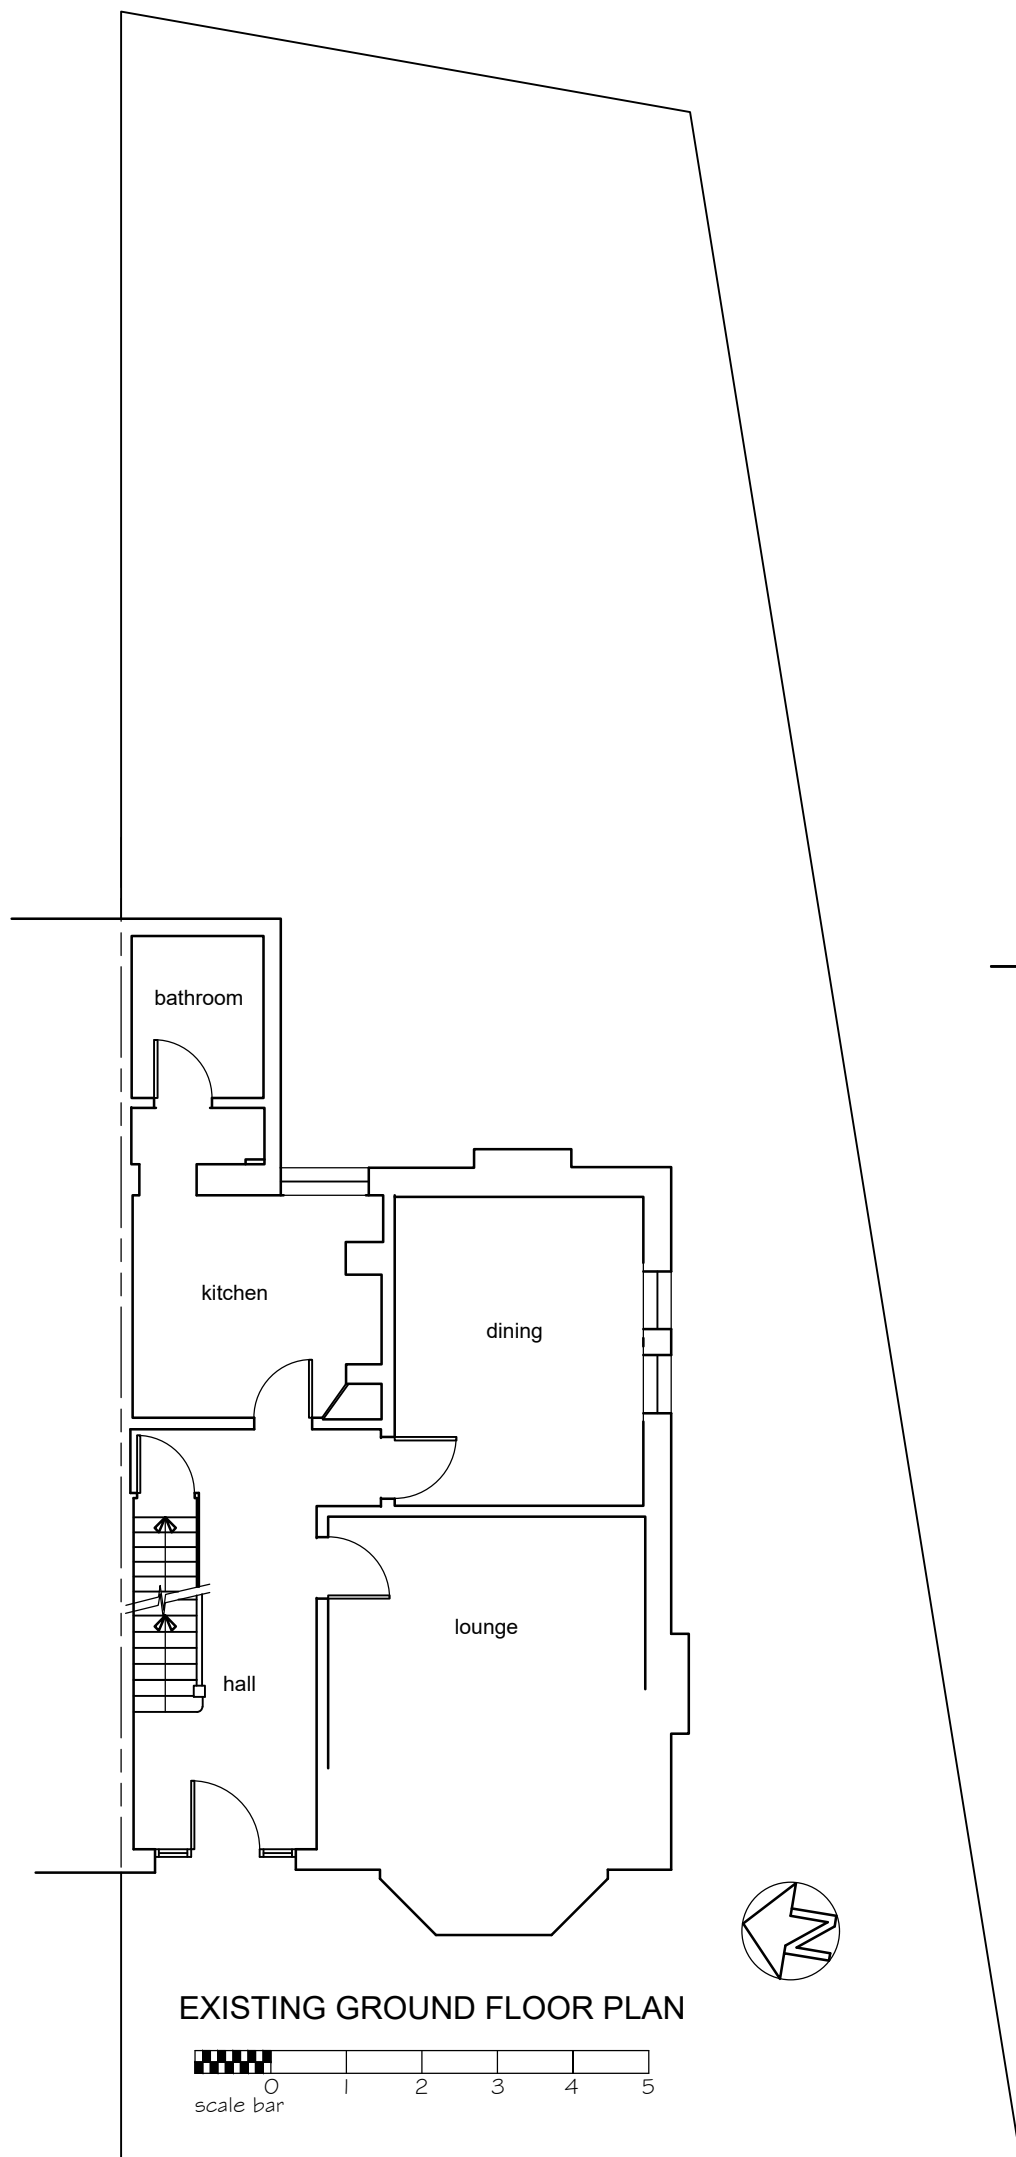

Drawing Number, 2210.EX2		Date 18.10.22	
Revision,		Scale, 1/100 © A3	Drawn, SR
Project Title, 2 Errwood Road Levenshulme MANCHESTER M 19 2PA			
Drawing Title, EXISTING PLANS, ELEVATIONS and SECTION			
SUE RUSSELL ARCHITECTURE 49 ALNESS ROAD WHALLEY RANGE MANCHESTER, M16 8HW TEL 0161 200 8150 EMAIL suerussell.a@gmail.com			