


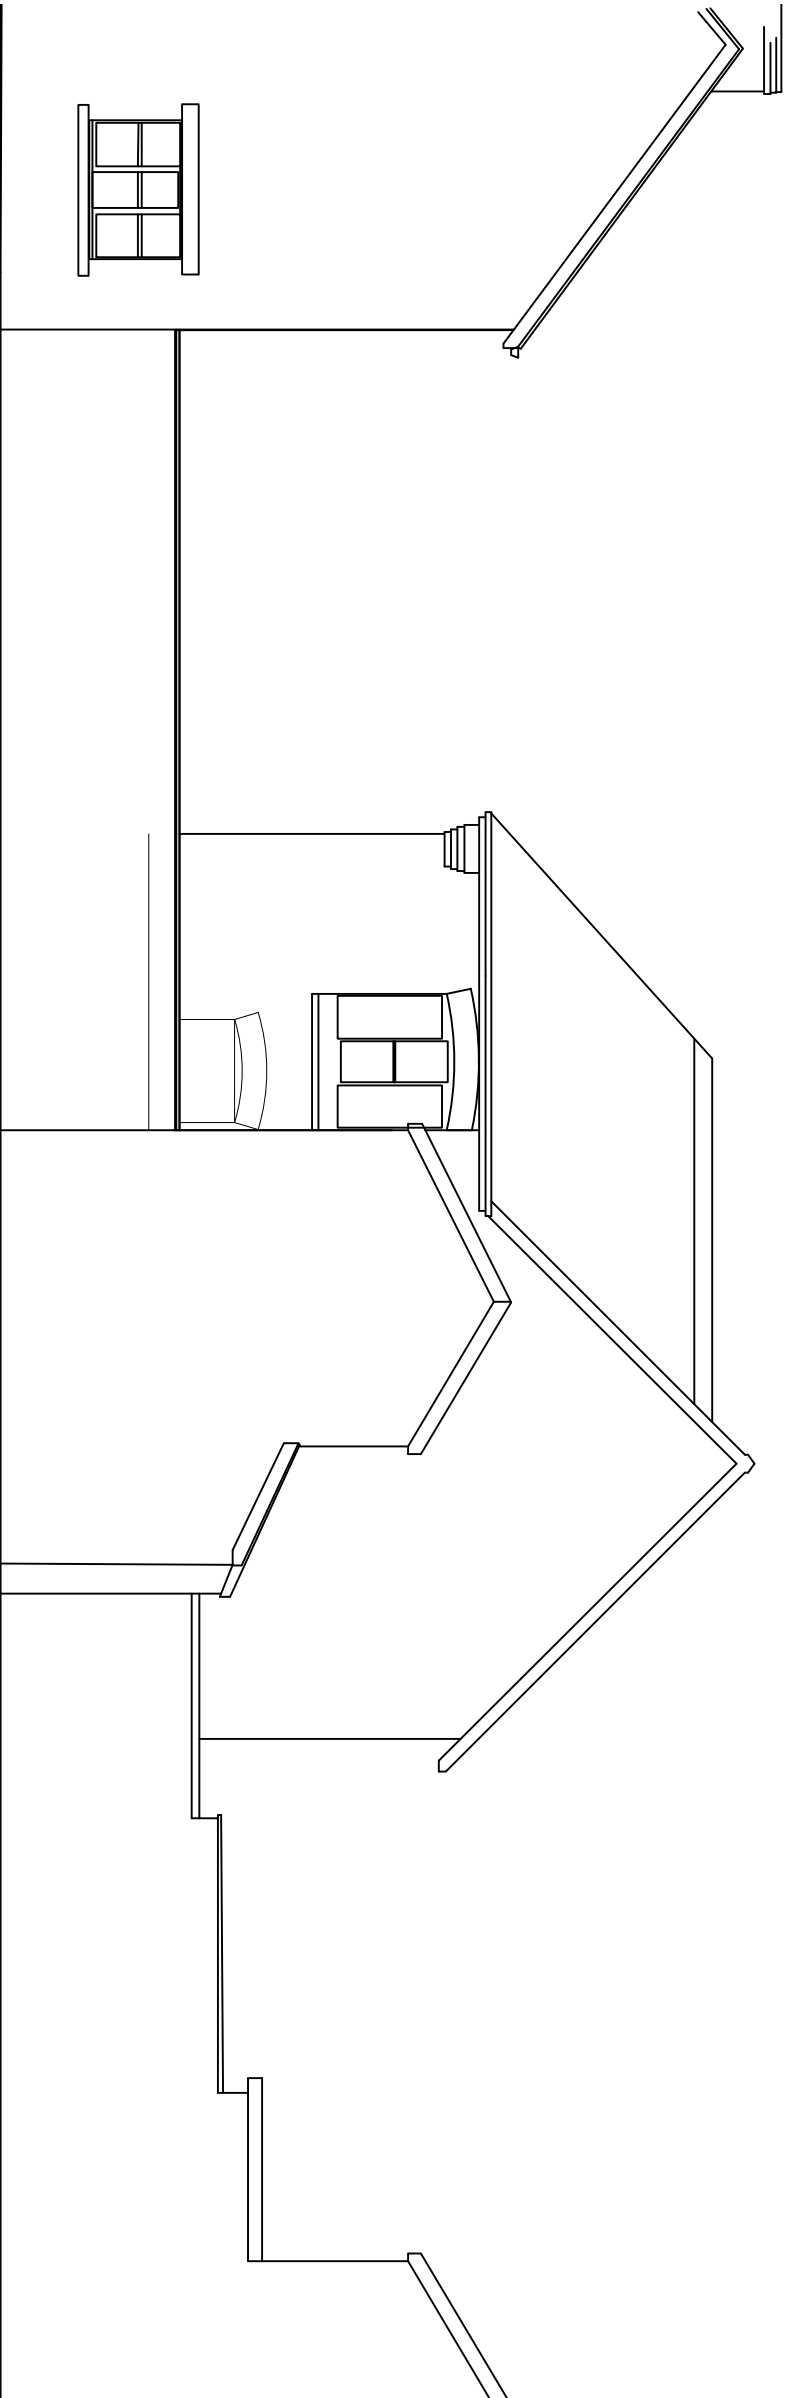

Existing Rear (East) Elevation

15 The Grove



rev	description	Date	By
-----	-------------	------	----

Date:
September 2022

Drawing No:
22139/E/02

Project:
15 The Grove
Drawing:
Manchester
Existing Elevations

SCALE 1:100