


Revision	Description	Author	Checker	Date
P01	First Issue	LB	PB	10/12/20
P02	Issued for Planning	LB	PB	06/01/21




Elevation N1
1:200



Elevation E1
1:200

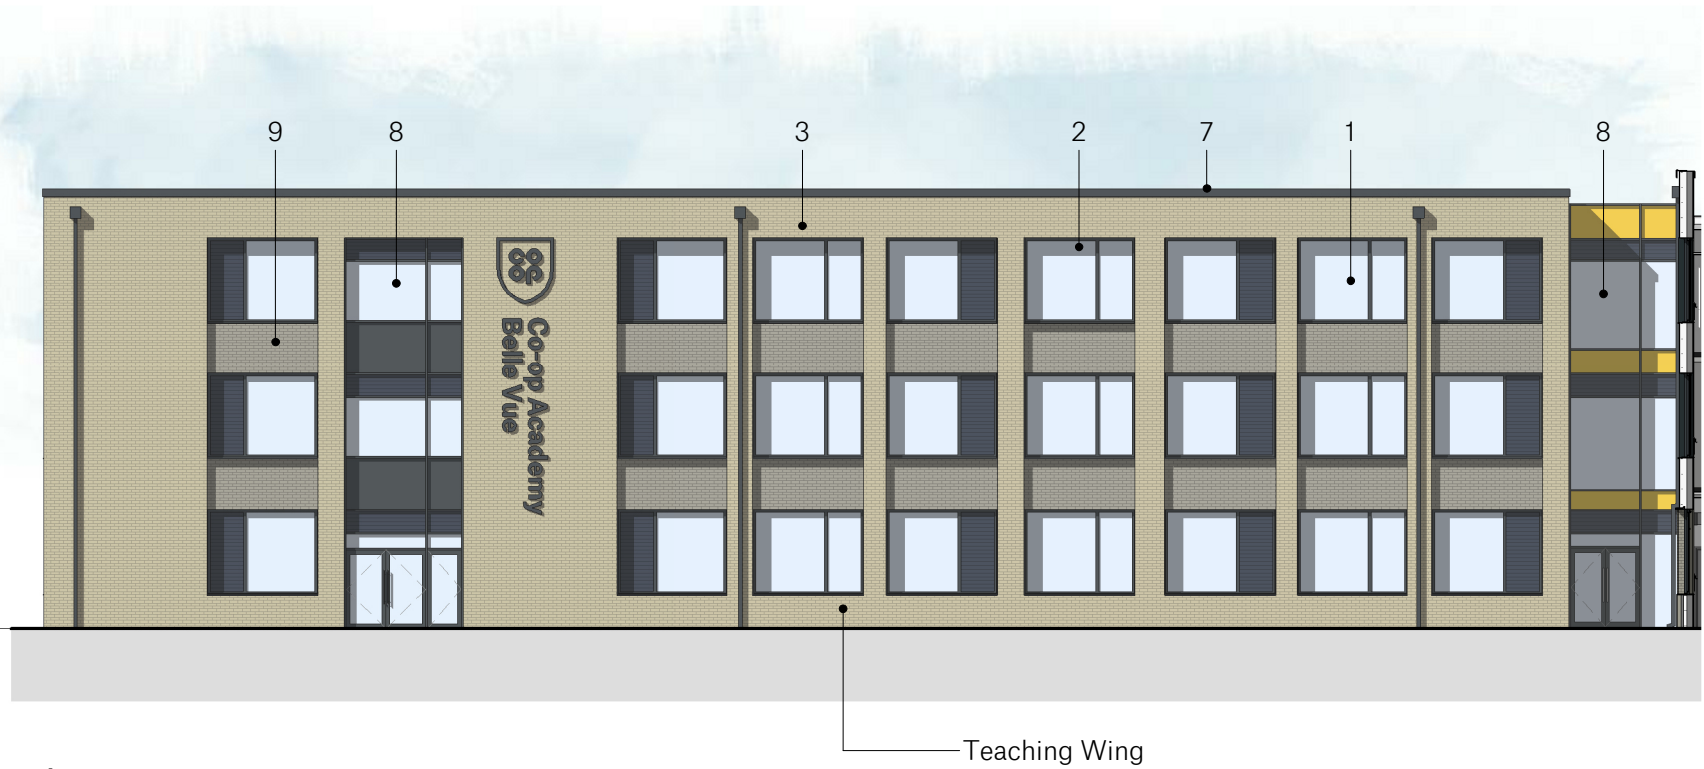


Elevation E2
1:200

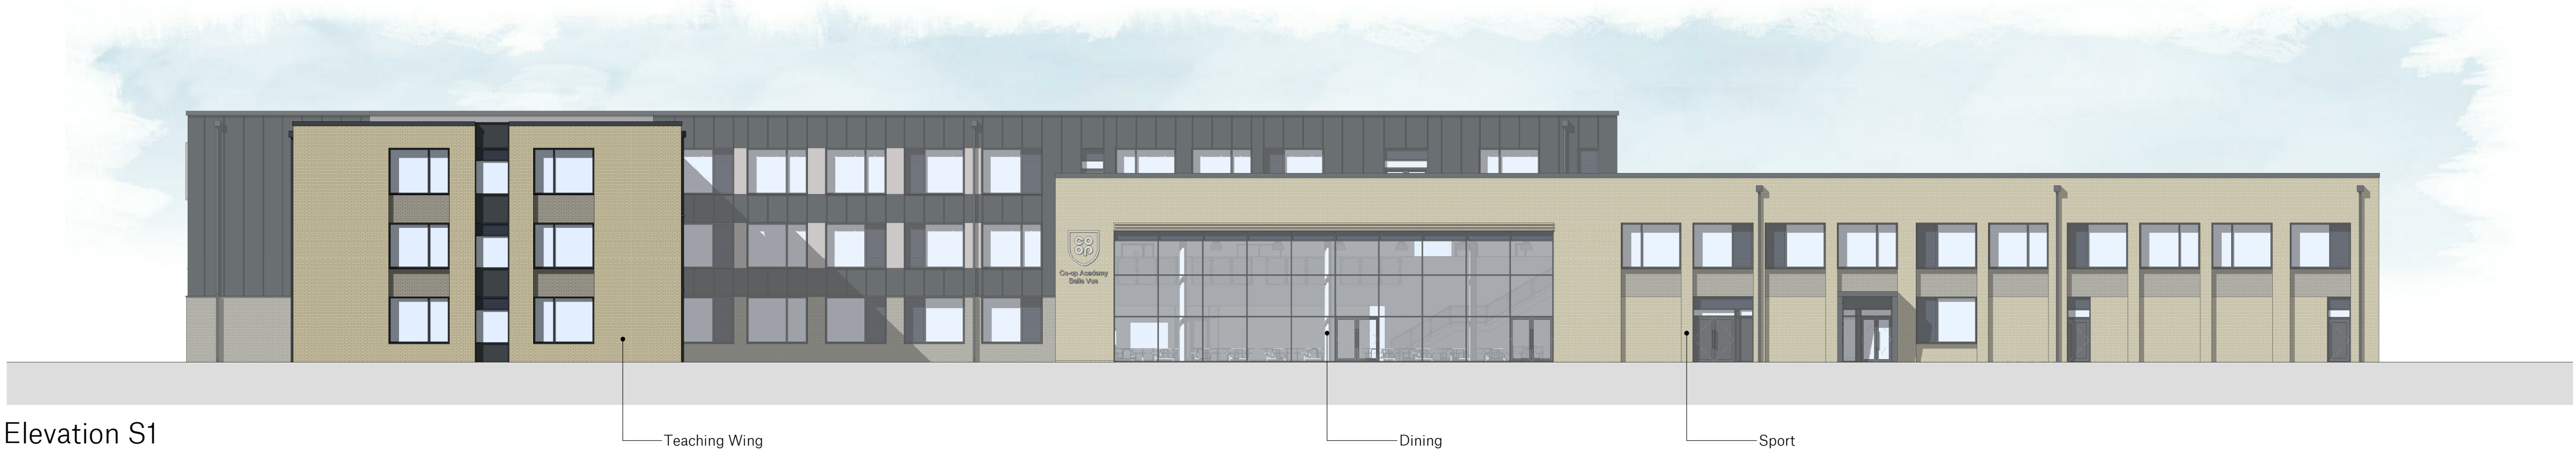

Elevation S1
1:200




Elevation W1
1:200

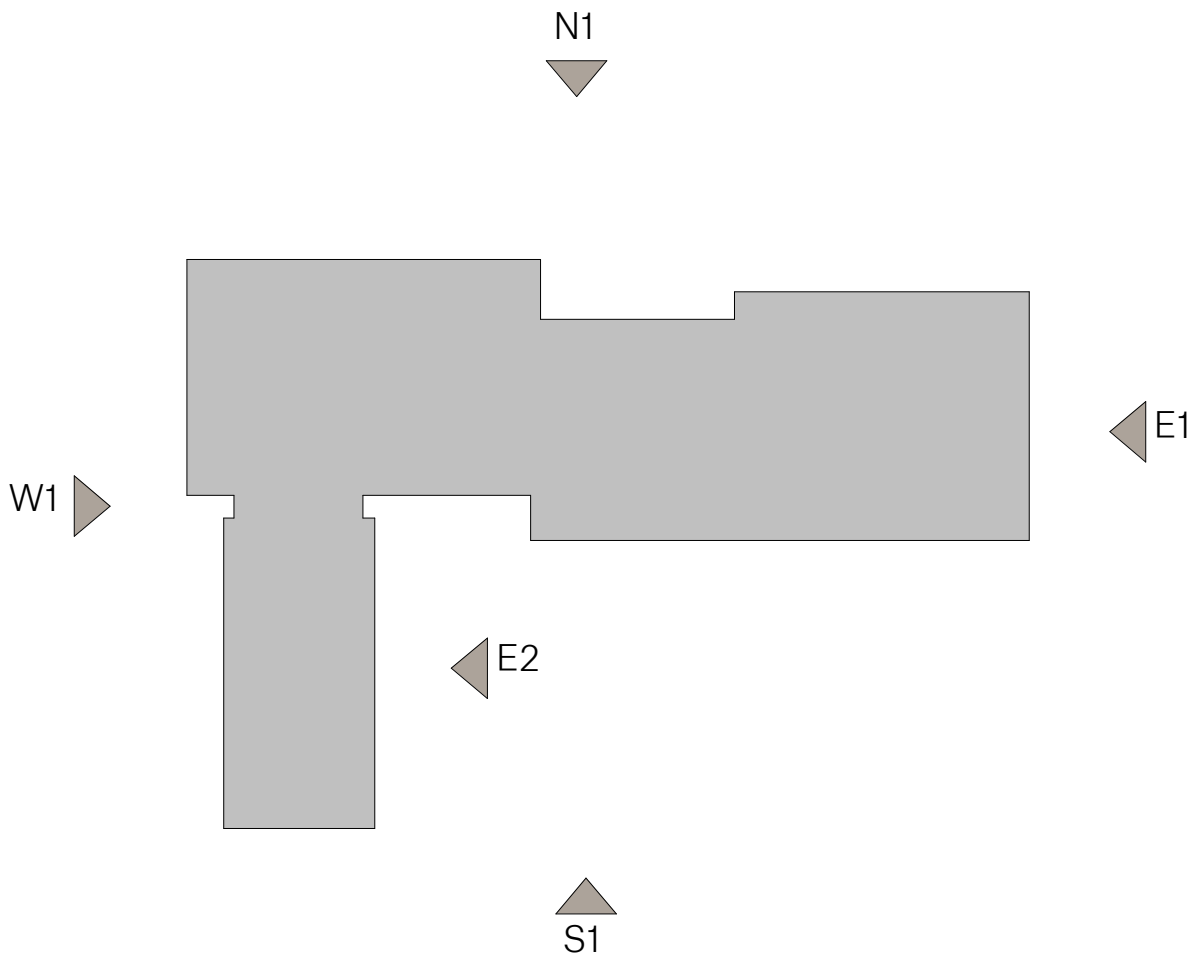

- 1 - PPC Double Glazed Aluminium Windows
- 2 - Aluminium Louvres
- 3 - Buff Facing Brickwork
- 4 - Grey Facing Brickwork
- 5 - Feature Cladding
- 6 - Rooflights
- 7 - Dark Grey Parapet Coping Flashing
- 8 - Curtain Walling
- 9 - Recessed Grey Facing Brickwork Panels
- 10 - School Logo / Graphics (TBC)

Coloured Spandrel Panels, Louvres, Cladding Joints & Hoppers shown indicative prior to full detail design. All Curtain Walling, Doors and Windows to be White or Light Grey internally to comply with 2.8.9 (e) of the FOS

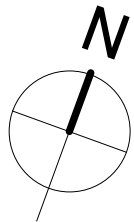

SPACE

Spaceworks, Benton Park Road, Newcastle upon Tyne,
NE7 7LX
T: +44 (0)844 800 6660
www.spacearchitects.co.uk

**Sir Robert
McALPINE**

 **MANCHESTER
CITY COUNCIL**

Project Belle Vue Co-op Academy, Manchester				
Drawing Title Building Elevations - Sheet 1				
Project No. 08191	Drawing No. XX-DR-A-02-0001	Status P02	Revision P02	Scale at A1 1:200
File Reference: 08191-SPACE-XX-DR-A-02-0001				