


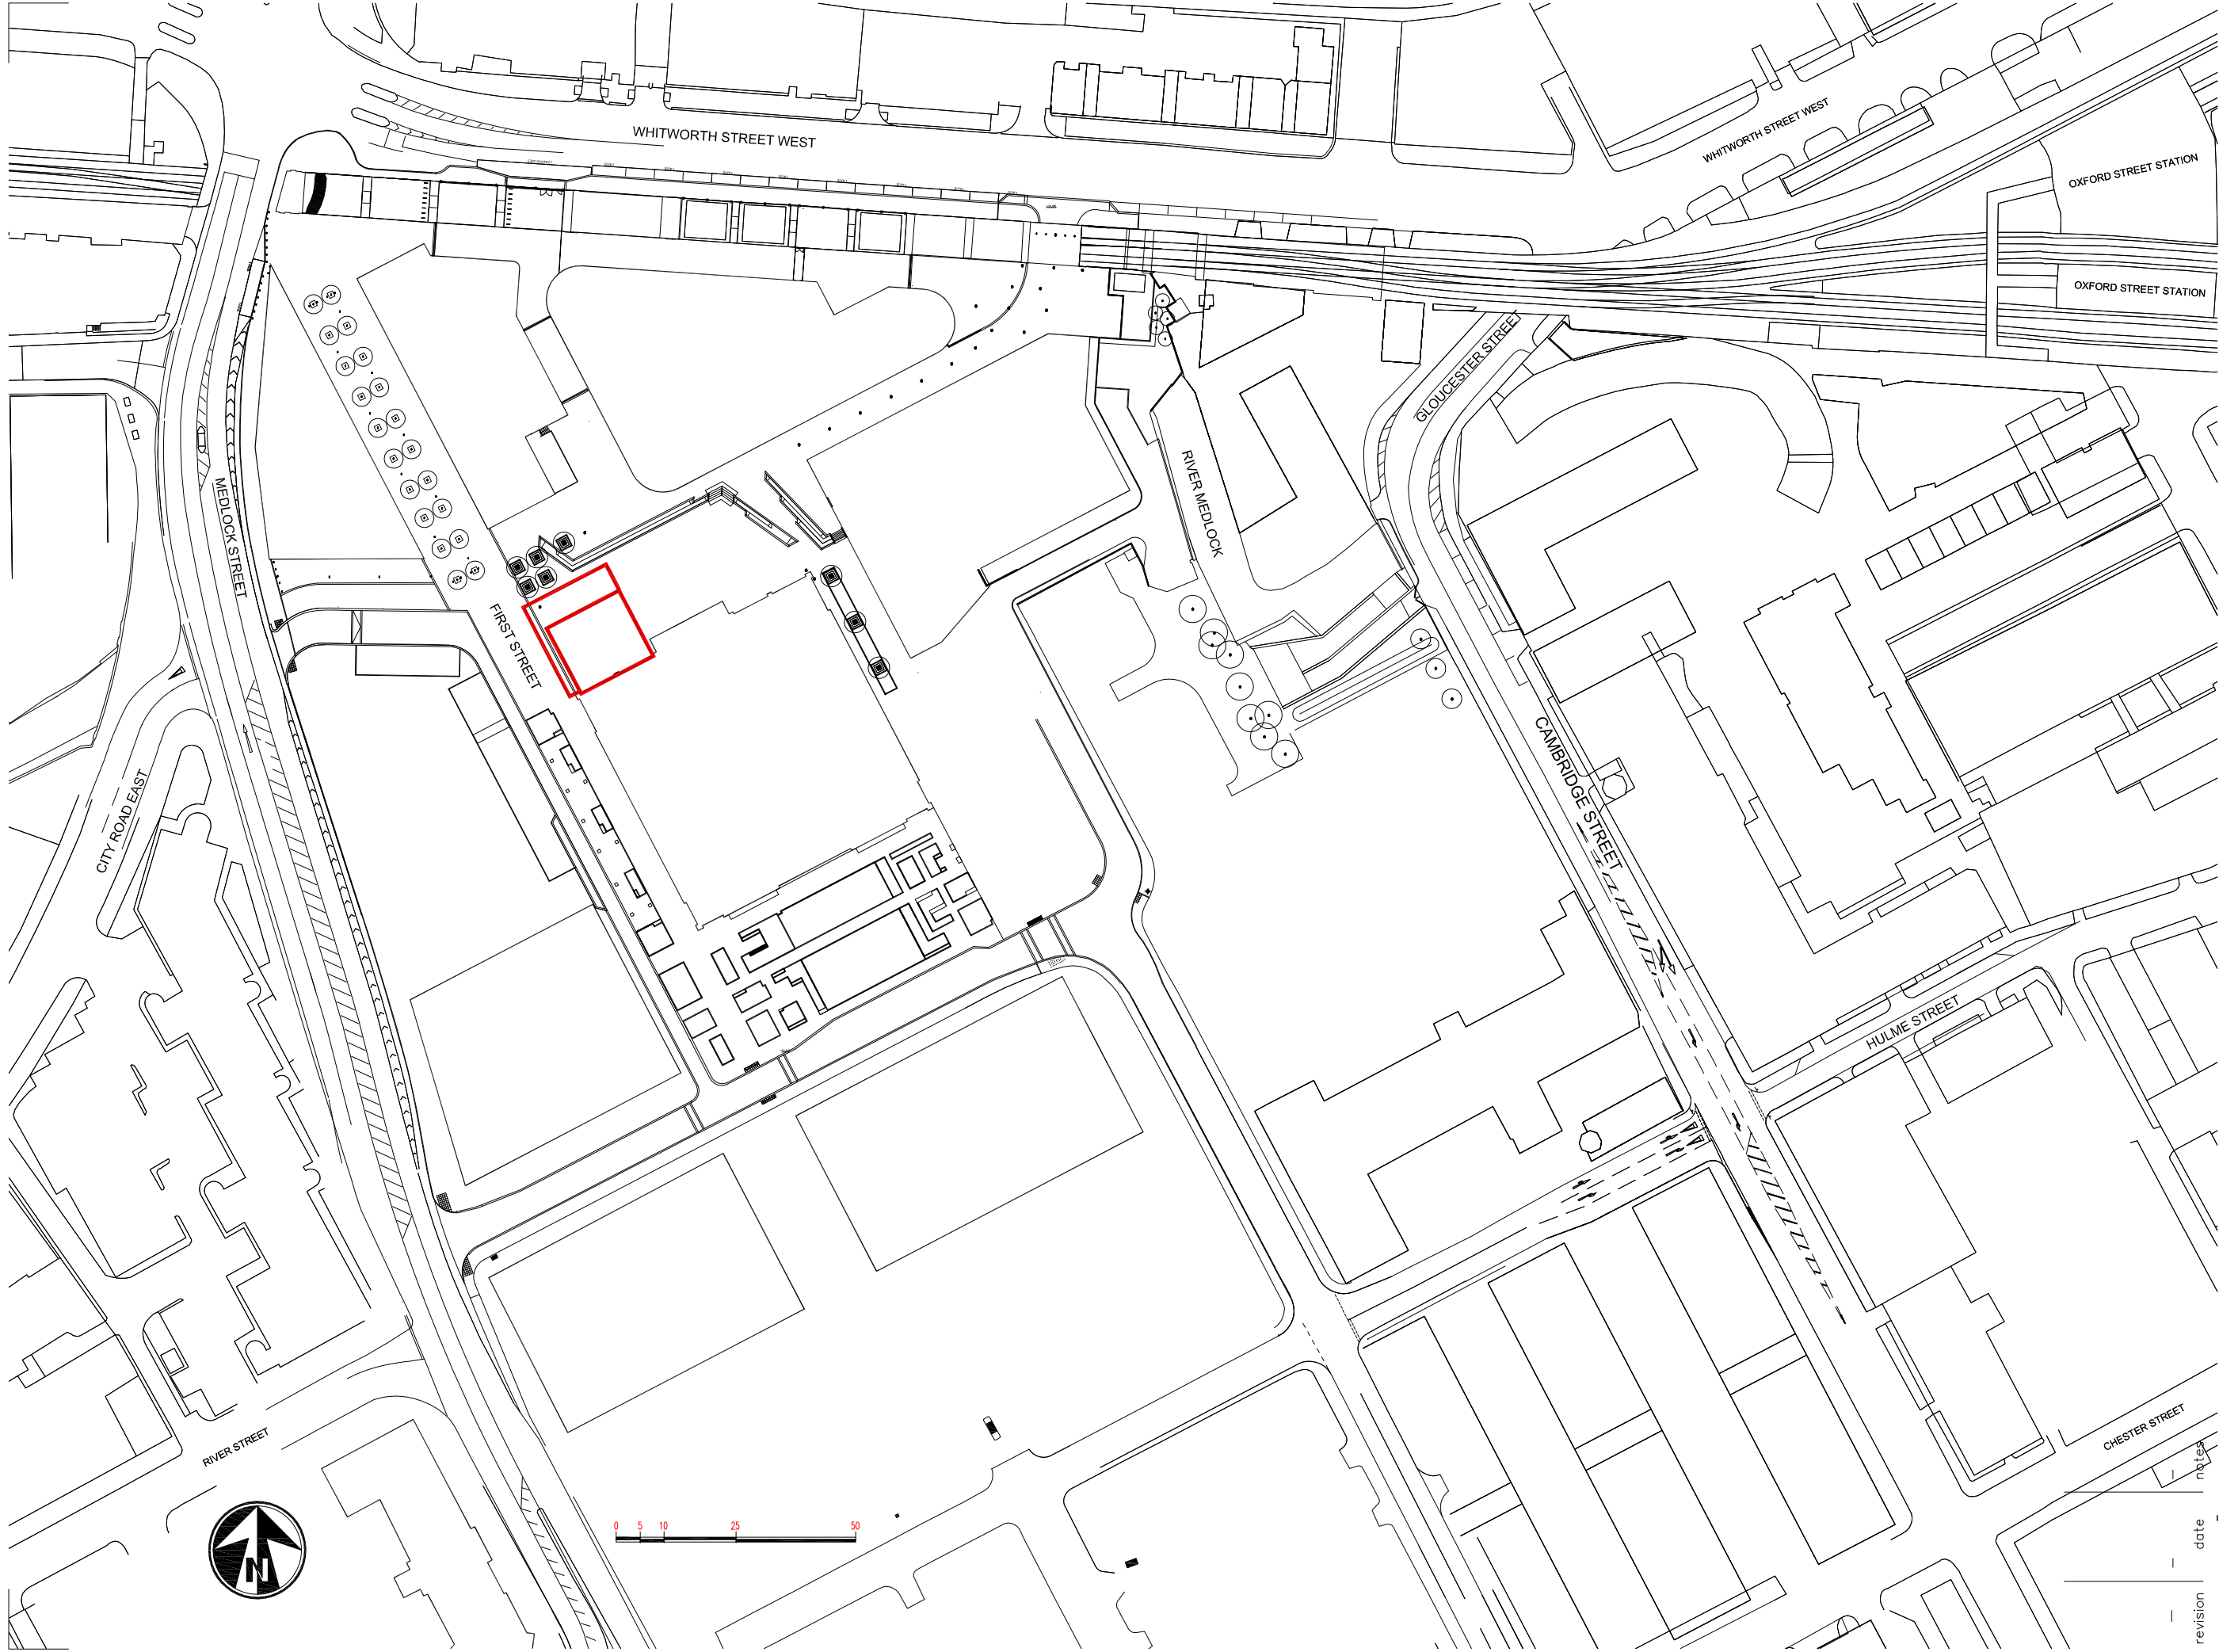

BUTLER ASSOCIATES ARCHITECTURE DESIGN PROJECT MANAGEMENT	BUTLER ASSOCIATES LTD 24 CHIPSTEAD STATION PARADE, CHIPSTEAD CR5 3TE T 020 8224 6696 E mail@bassocltd.co.uk	Client / Location PIZZAEXPRESS UNIT 4, FIRST STREET MANCHESTER M15 4FN	Drawing	SITE LOCATION PLAN	Date	SEPT 2022	Scale	1:1250	Rev. 2254/D100
			-	-	Drawing No.				