


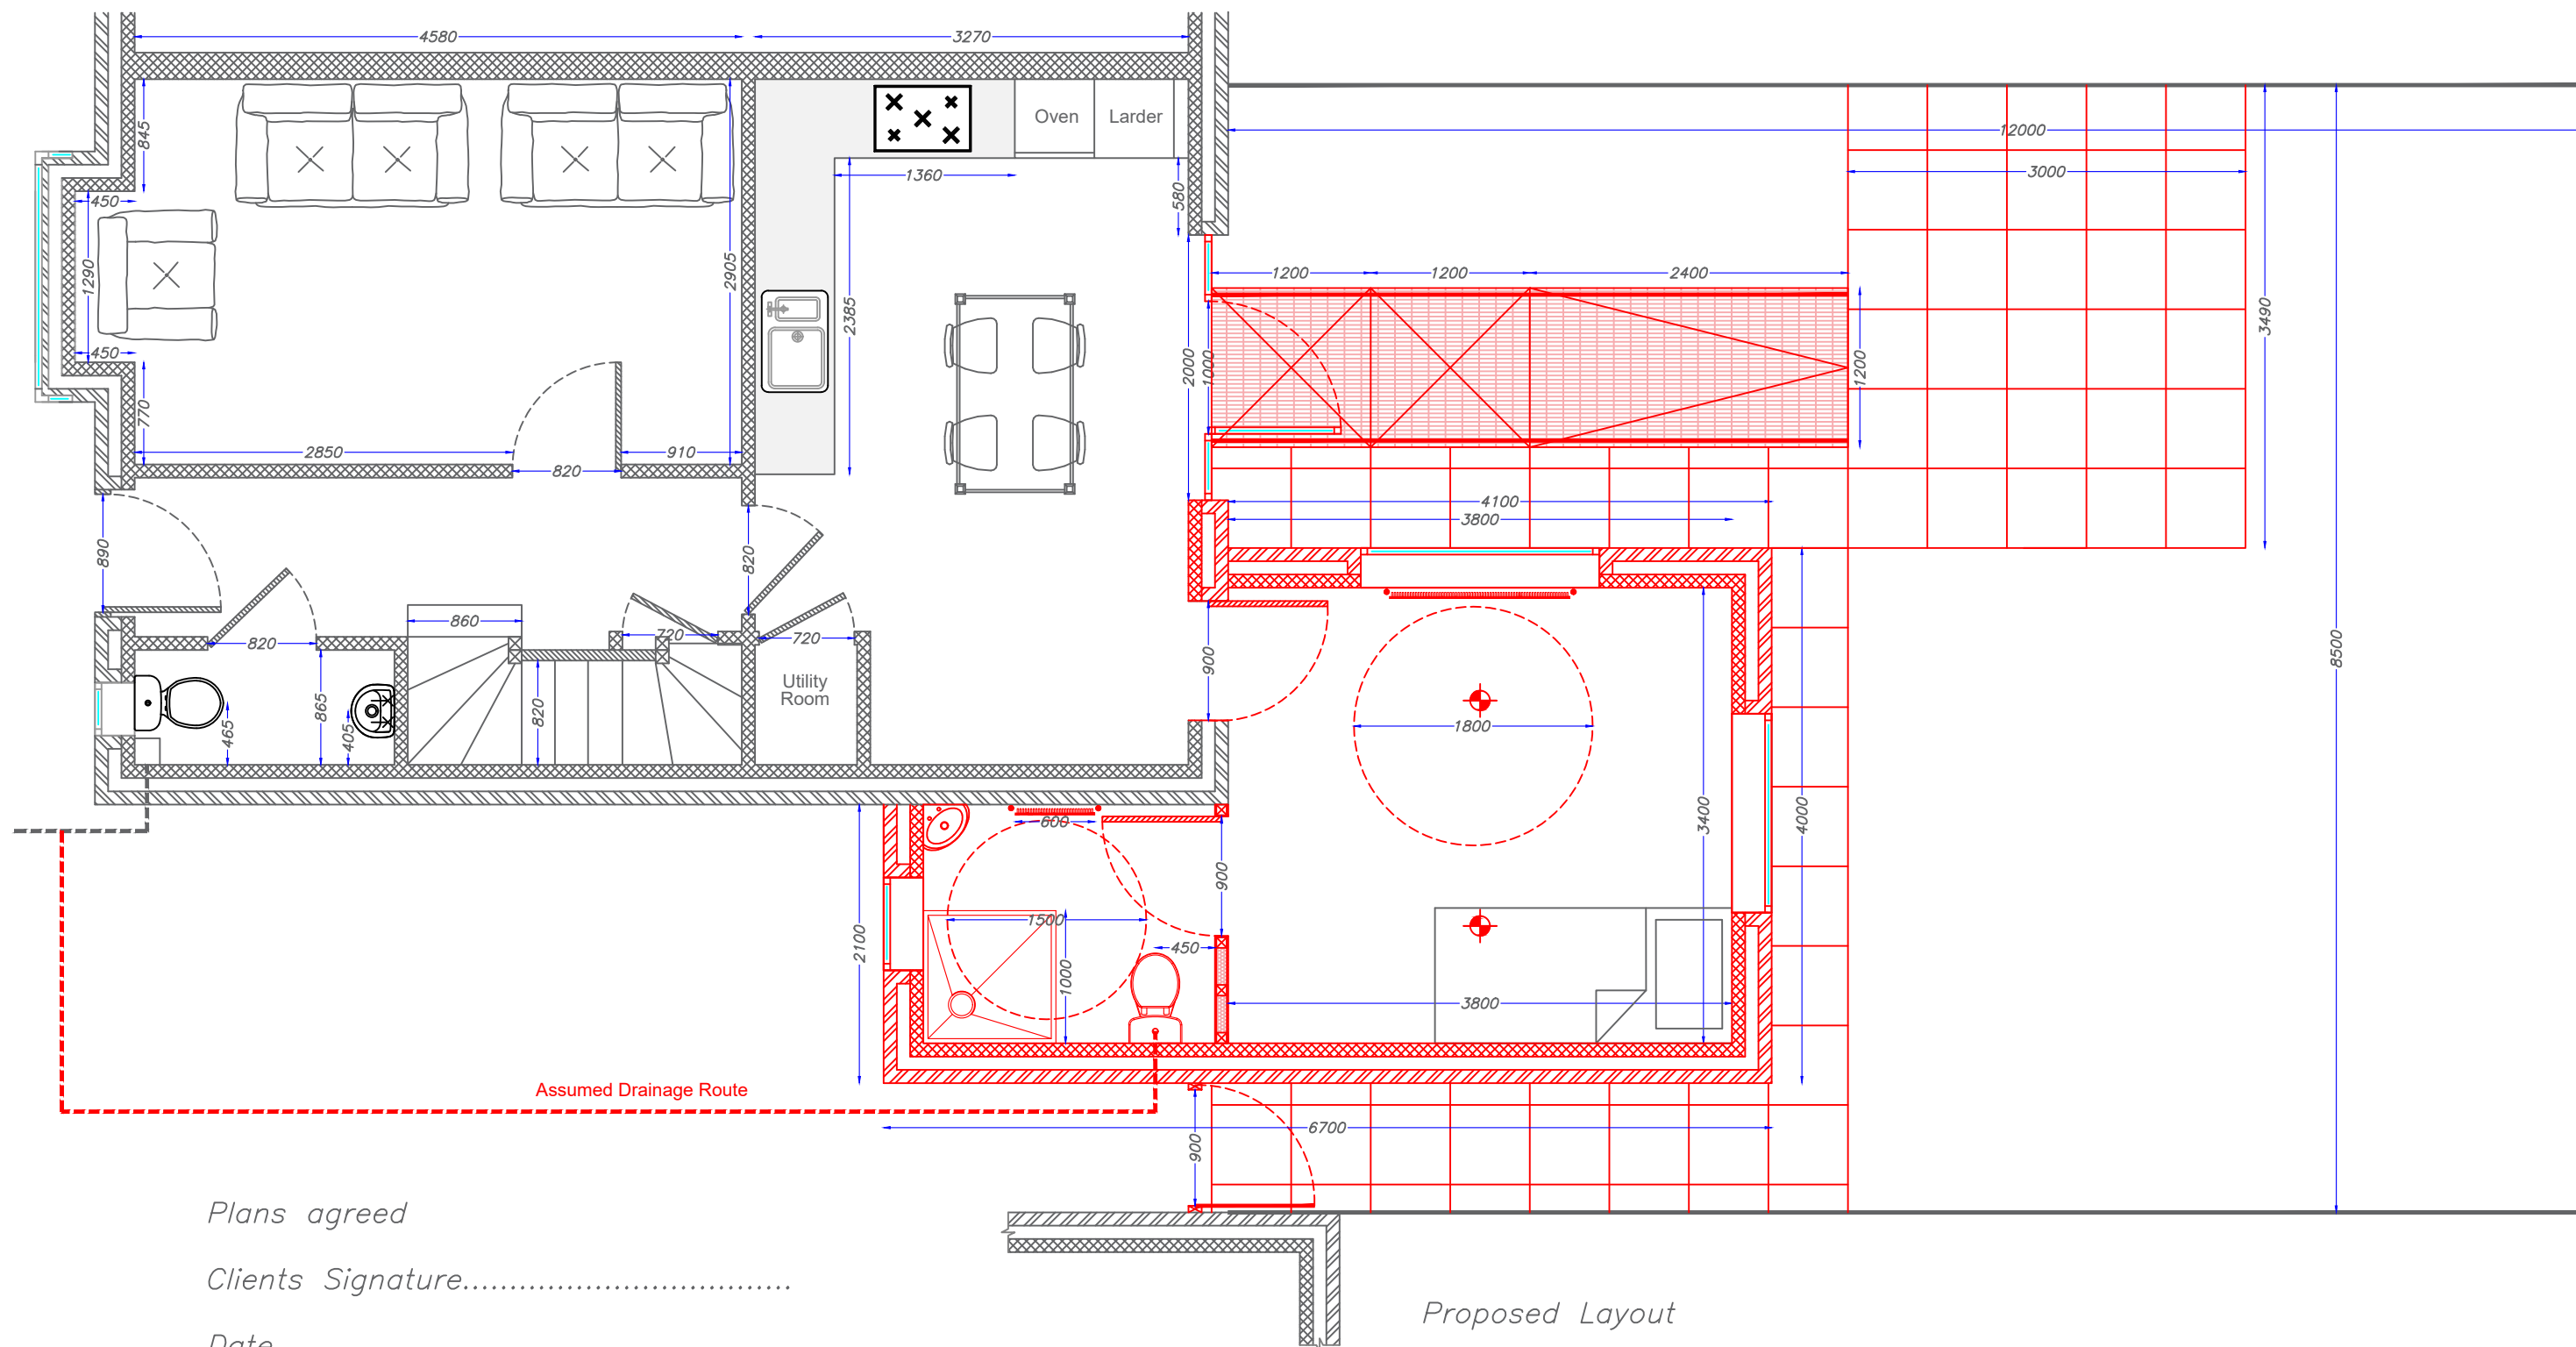

Manchester's Local Care Organisation

Technical Officer Service

29 Poland St, Unit 1
Ancoats,
Manchester,
M4 6AZ

Applicants Name:
Miss Aleen Fatima Akhtar

Property Address:
4 Melland Road
Gorton
Manchester
M18 7SR

REVISIONS -

Rev:- 16/03/2022 - Plan amended as per CRL sketch

Date: 02/02/2022

Paper Size: A3

Scale: 1:50

Drawn By:
Brian Taylor



Manchester
Equipment &
Adaptations
Partnership