


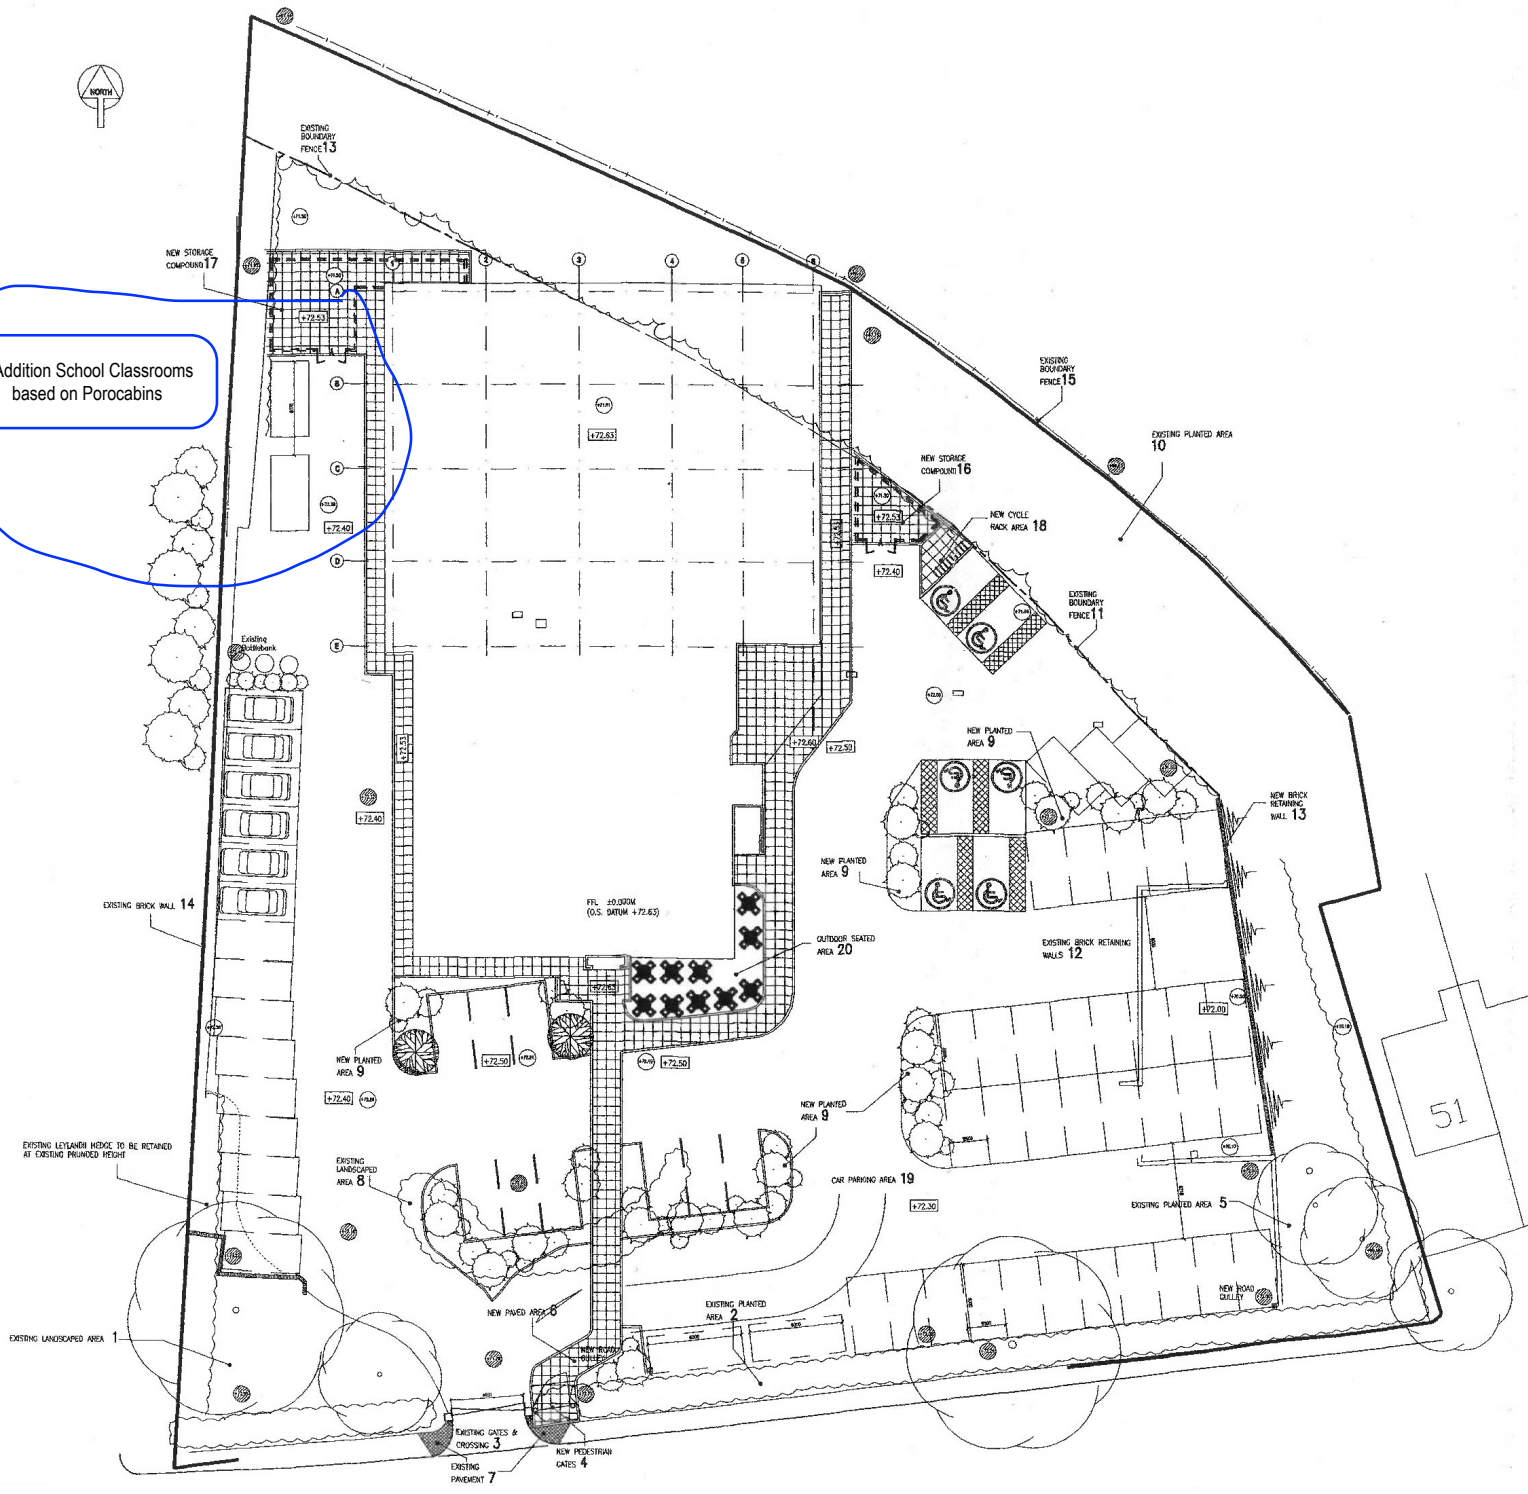

2 Addition School Classrooms
based on Porocabins



REV	DATE	BY	DESCRIPTION
01			MANCHESTER UKRAINIAN COMMUNITY CENTRE 31 SMOLEY LANE CHEETHAM HILL MANCHESTER
GENERAL ARRANGEMENT PLAN EXTERNAL WORKS & LANDSCAPING LAYOUT			