




VISUAL SCALE 1:100 @ A3

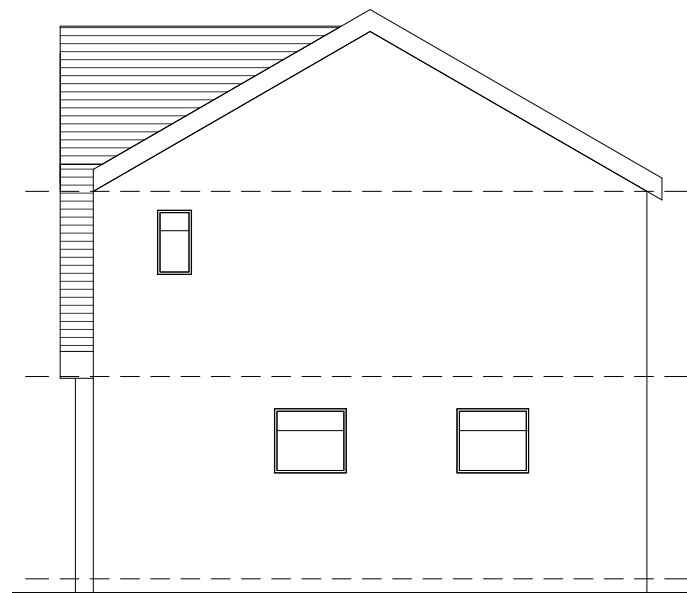

01_E-Elevation
1 : 100

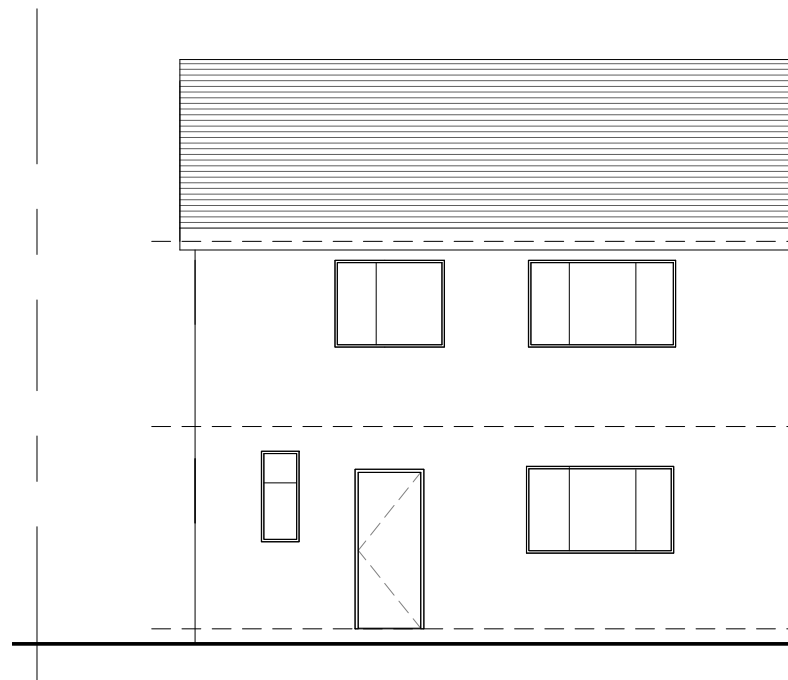

02_E-Elevation
1 : 100

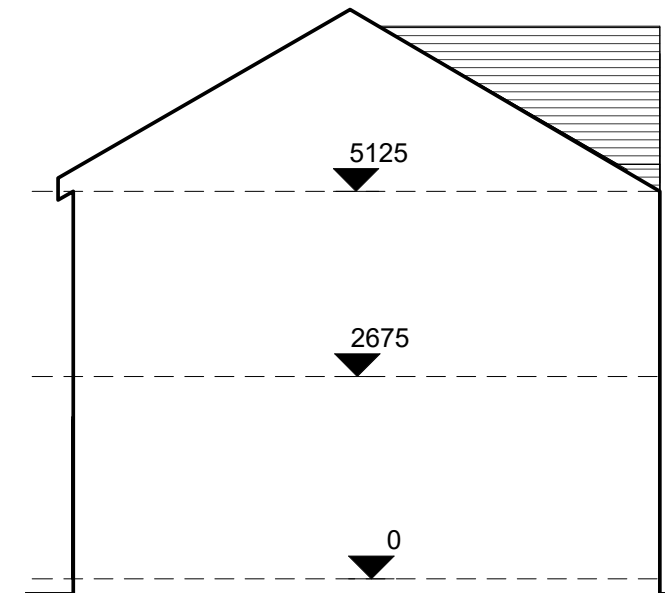

03_E-Elevation
1 : 100

COPYRIGHT © ALL RIGHTS RESERVED BY VIKAS ALYAS LTD. DO NOT SCALE FROM DRAWING. DRAWING INDICATES DESIGN INTENT ONLY. REPORT ANY DISCREPANCIES TO CLIENT / VA LTD. NOT TO BE USED FOR CONSTRUCTION UNLESS STATED SO. TO BE READ IN CONJUNCTION WITH OTHER DRAWINGS OR SPECIFICATION WHERE PROVIDED.



0161 511 8479
vikas@architek.uk
916 Stockport Road, Levenshulme, Manchester, M19 3AB

No.	Description	Date
P1	Issue to Planning	21.09.2022

PROJECT		ADDRESS		CLIENT	
Single storey rear/side extension		1180_99 Birchfields Road, Manchester, M13 0UE		Mr Saju Miah	
		SHEET		Date 21.09.2022	Project number 1180
Manchester City Council		PURPOSE OF ISSUE		Scale (@ A3) 1 : 100	
Planning		Existing Elevations		Drawn by VA	DRAWING NUMBER
				Checked by VA	A103
					REV P1