




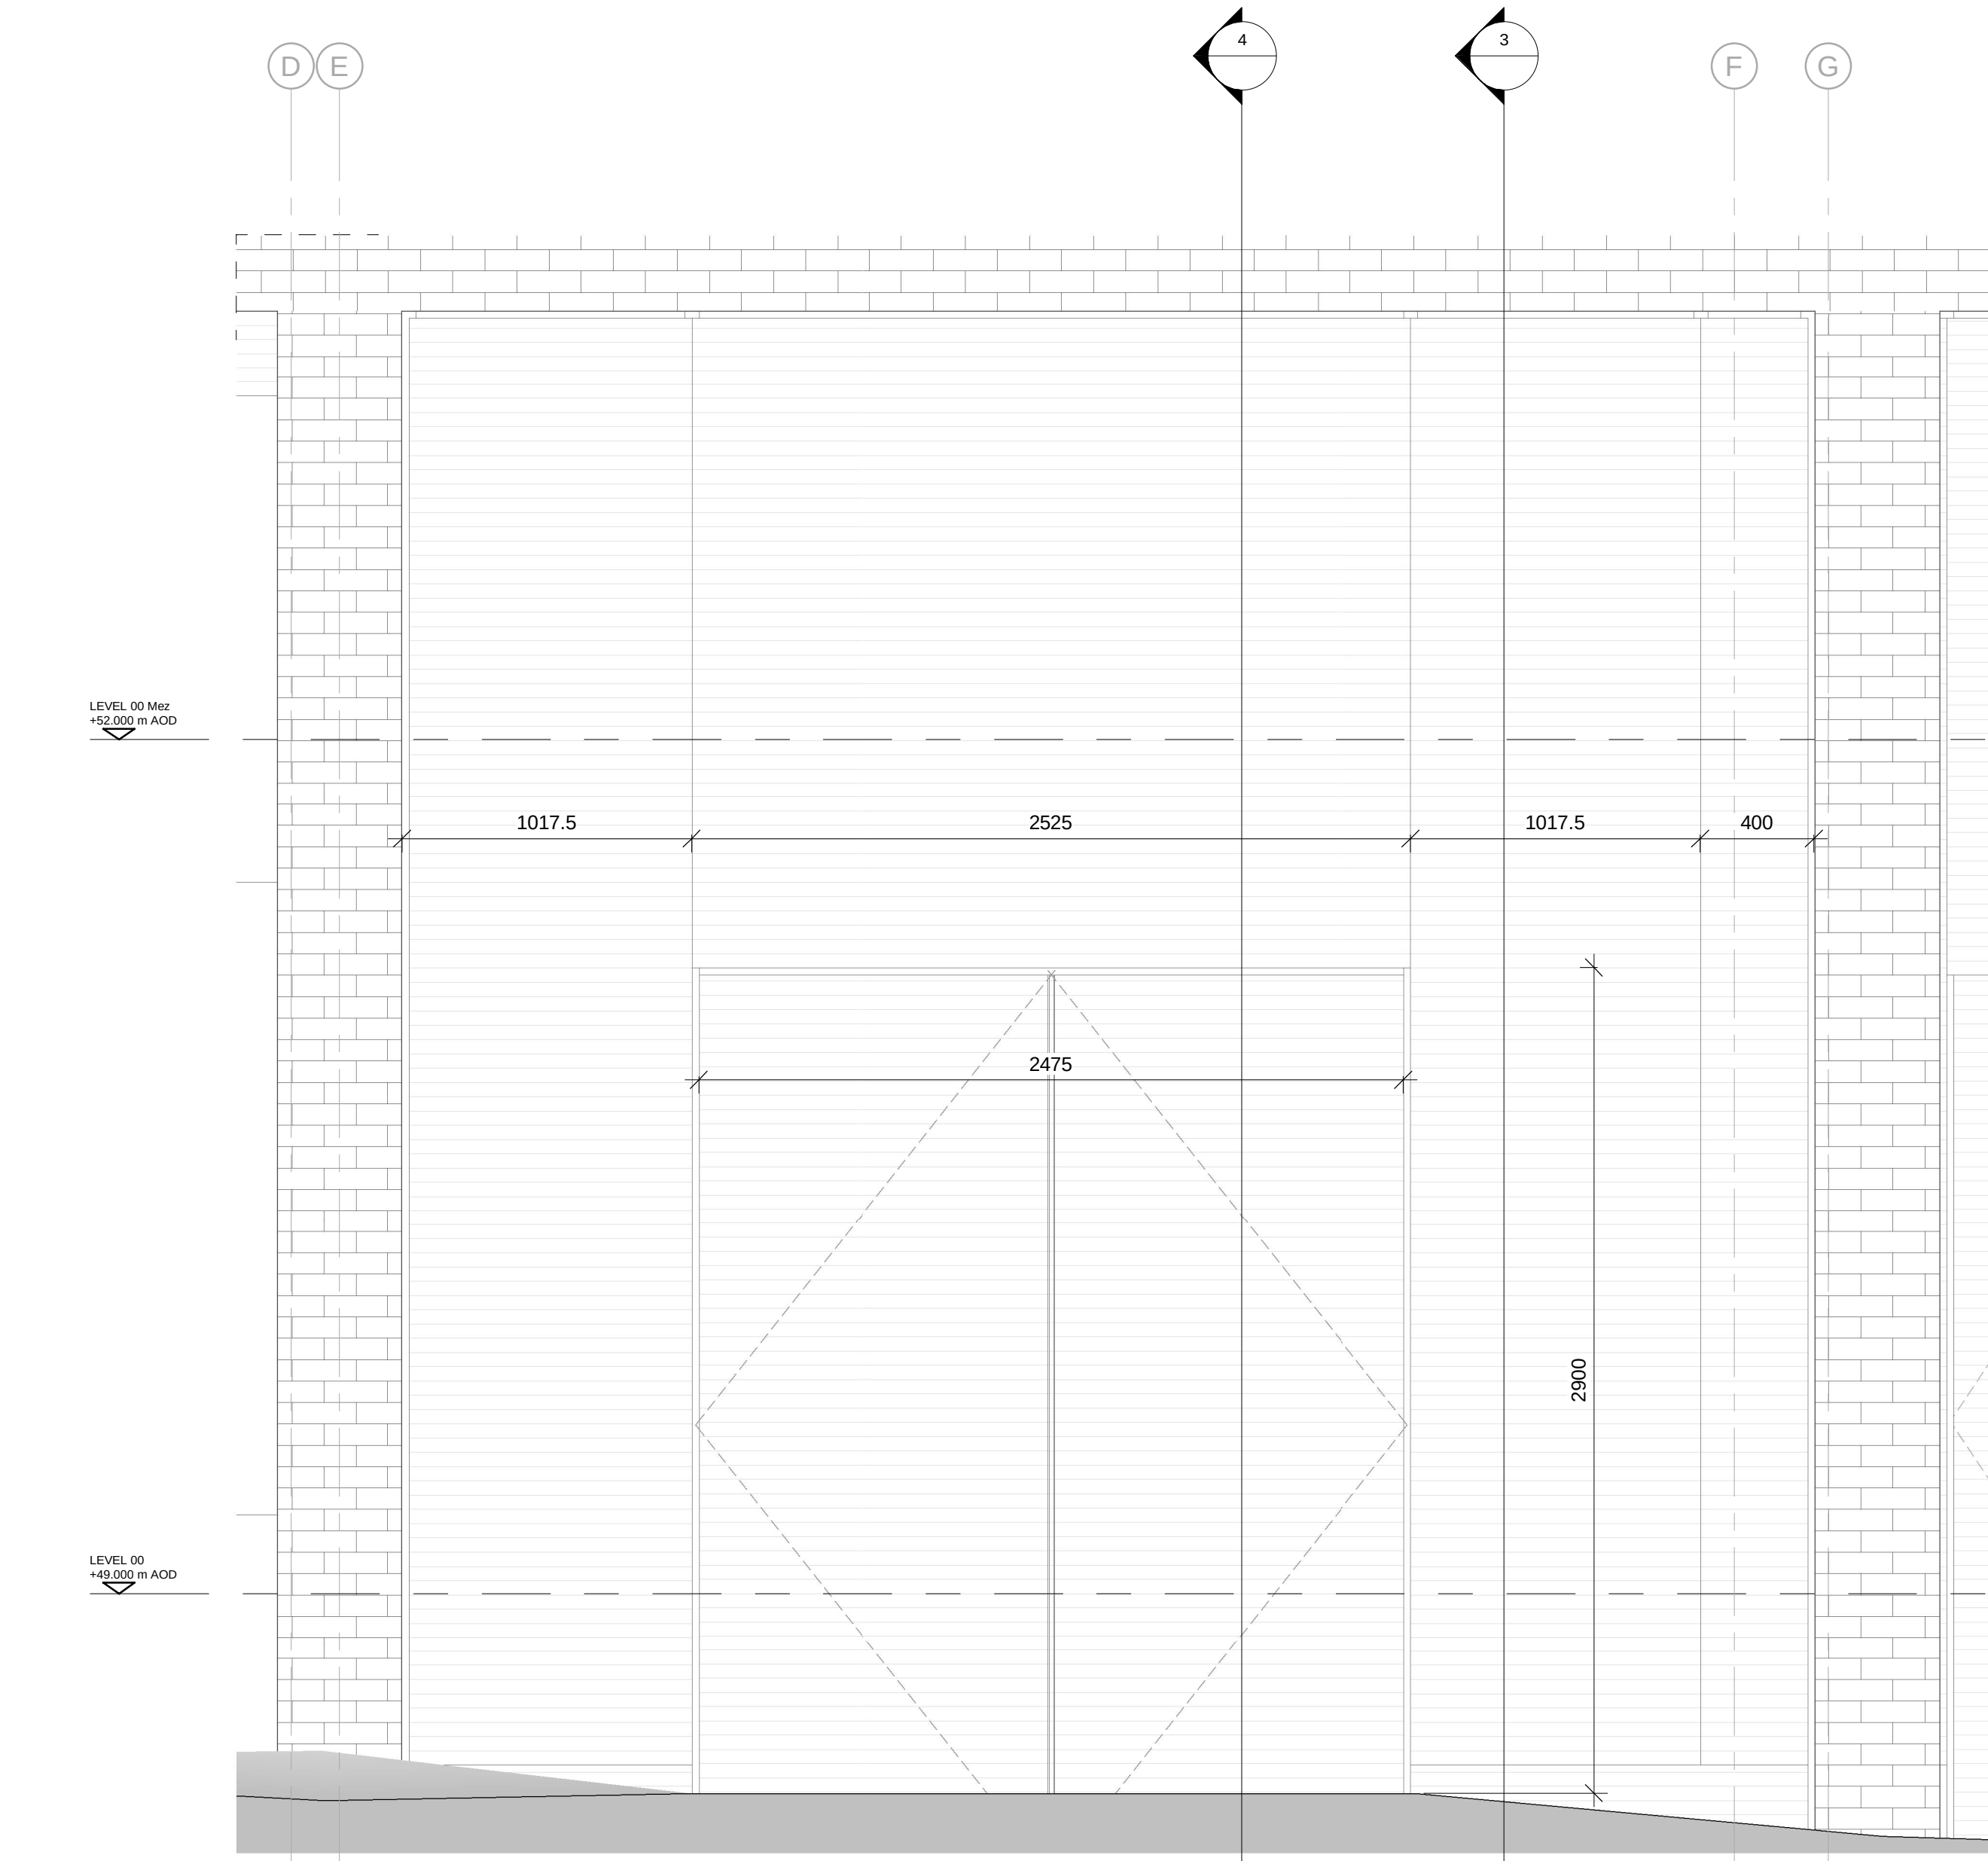

1 G251 External Louvres Type G5 Elevation
1: 20

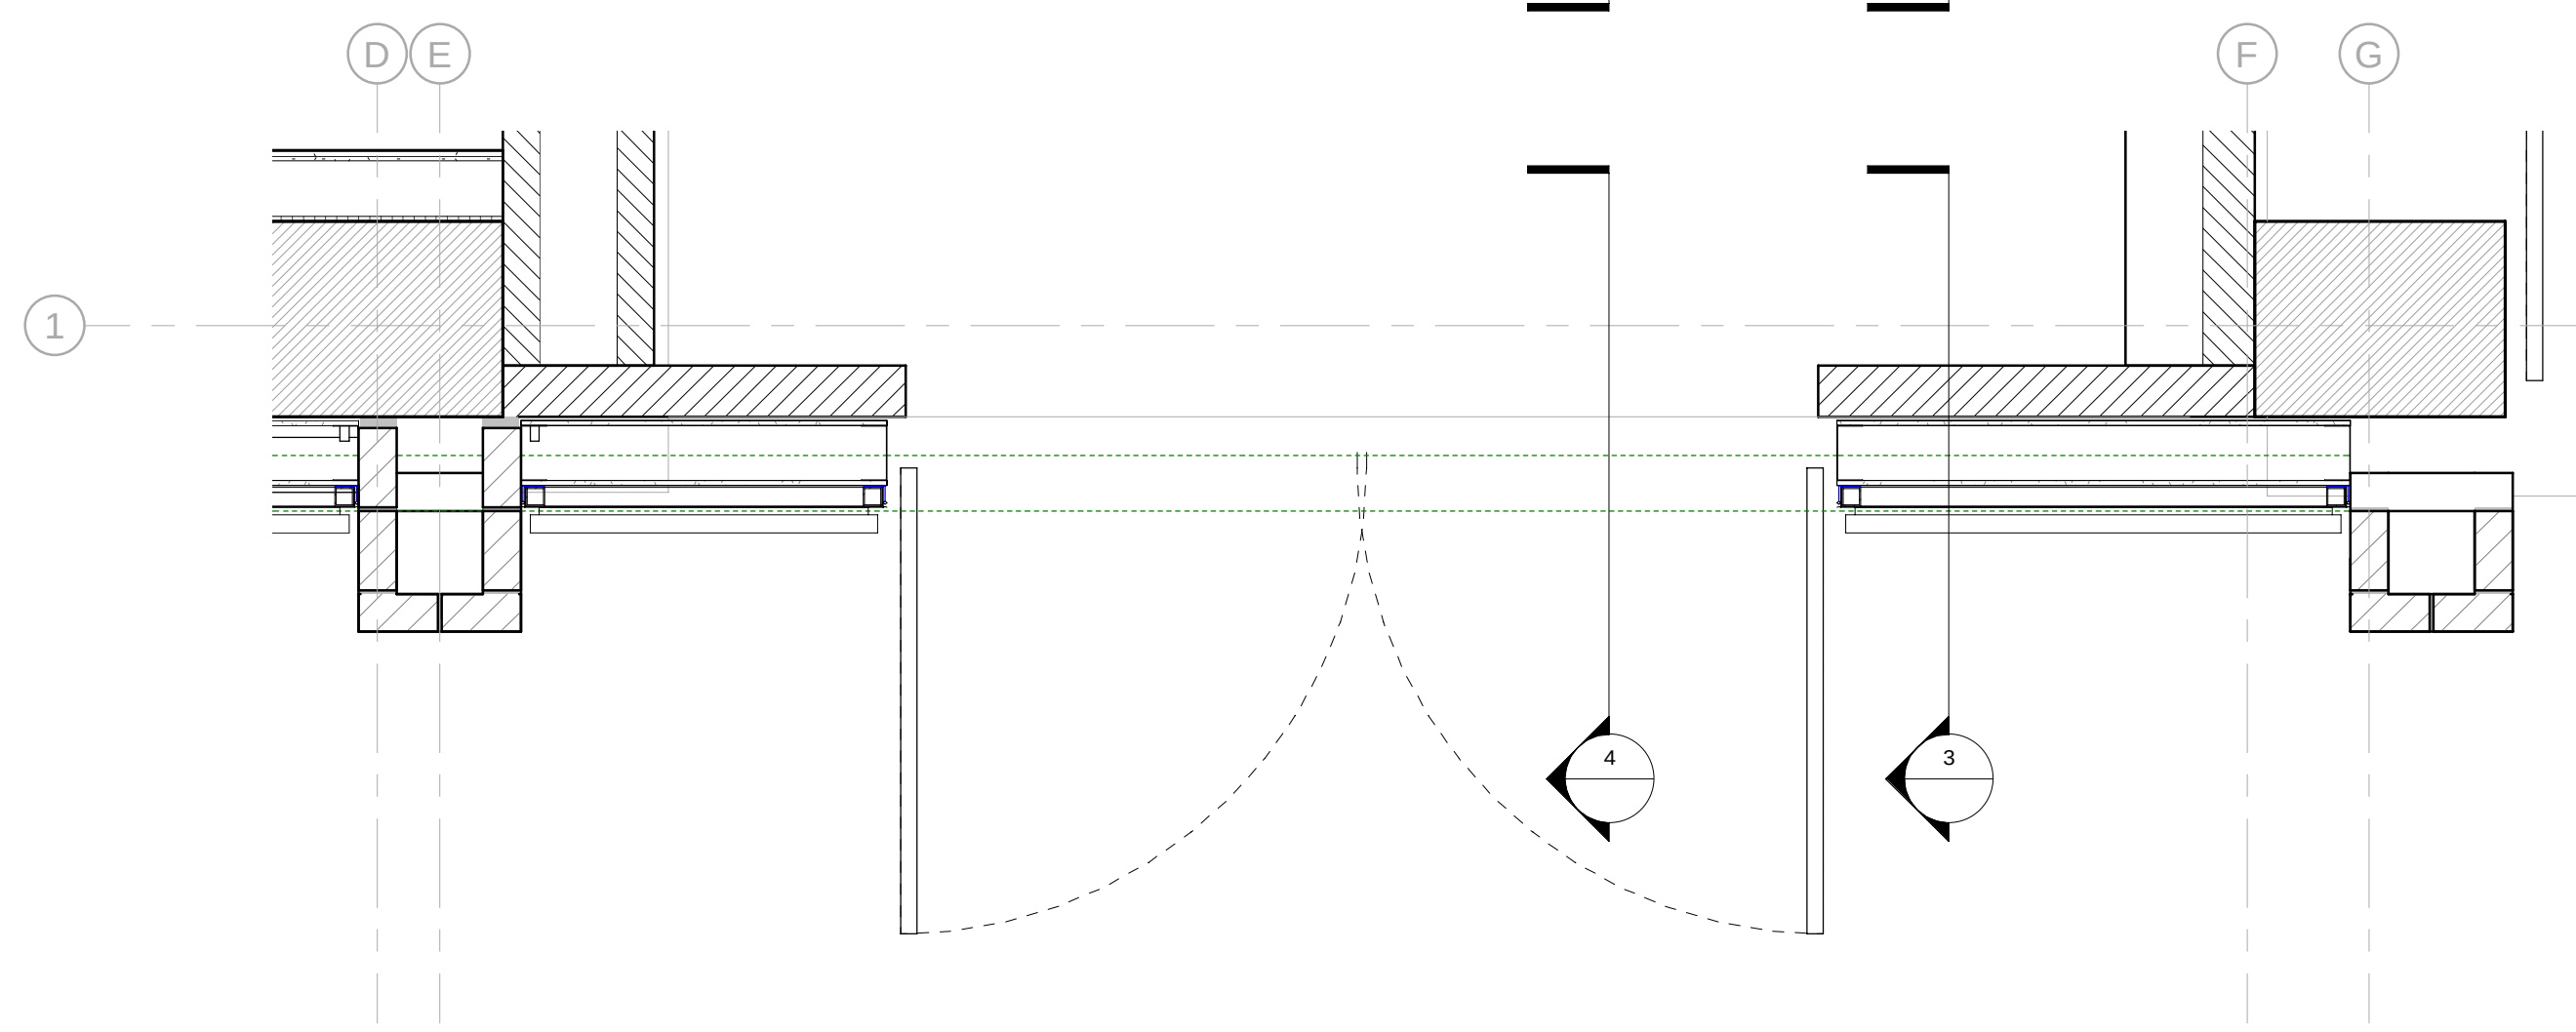


2 G251 External Louvres Type G5 Plan
1: 20

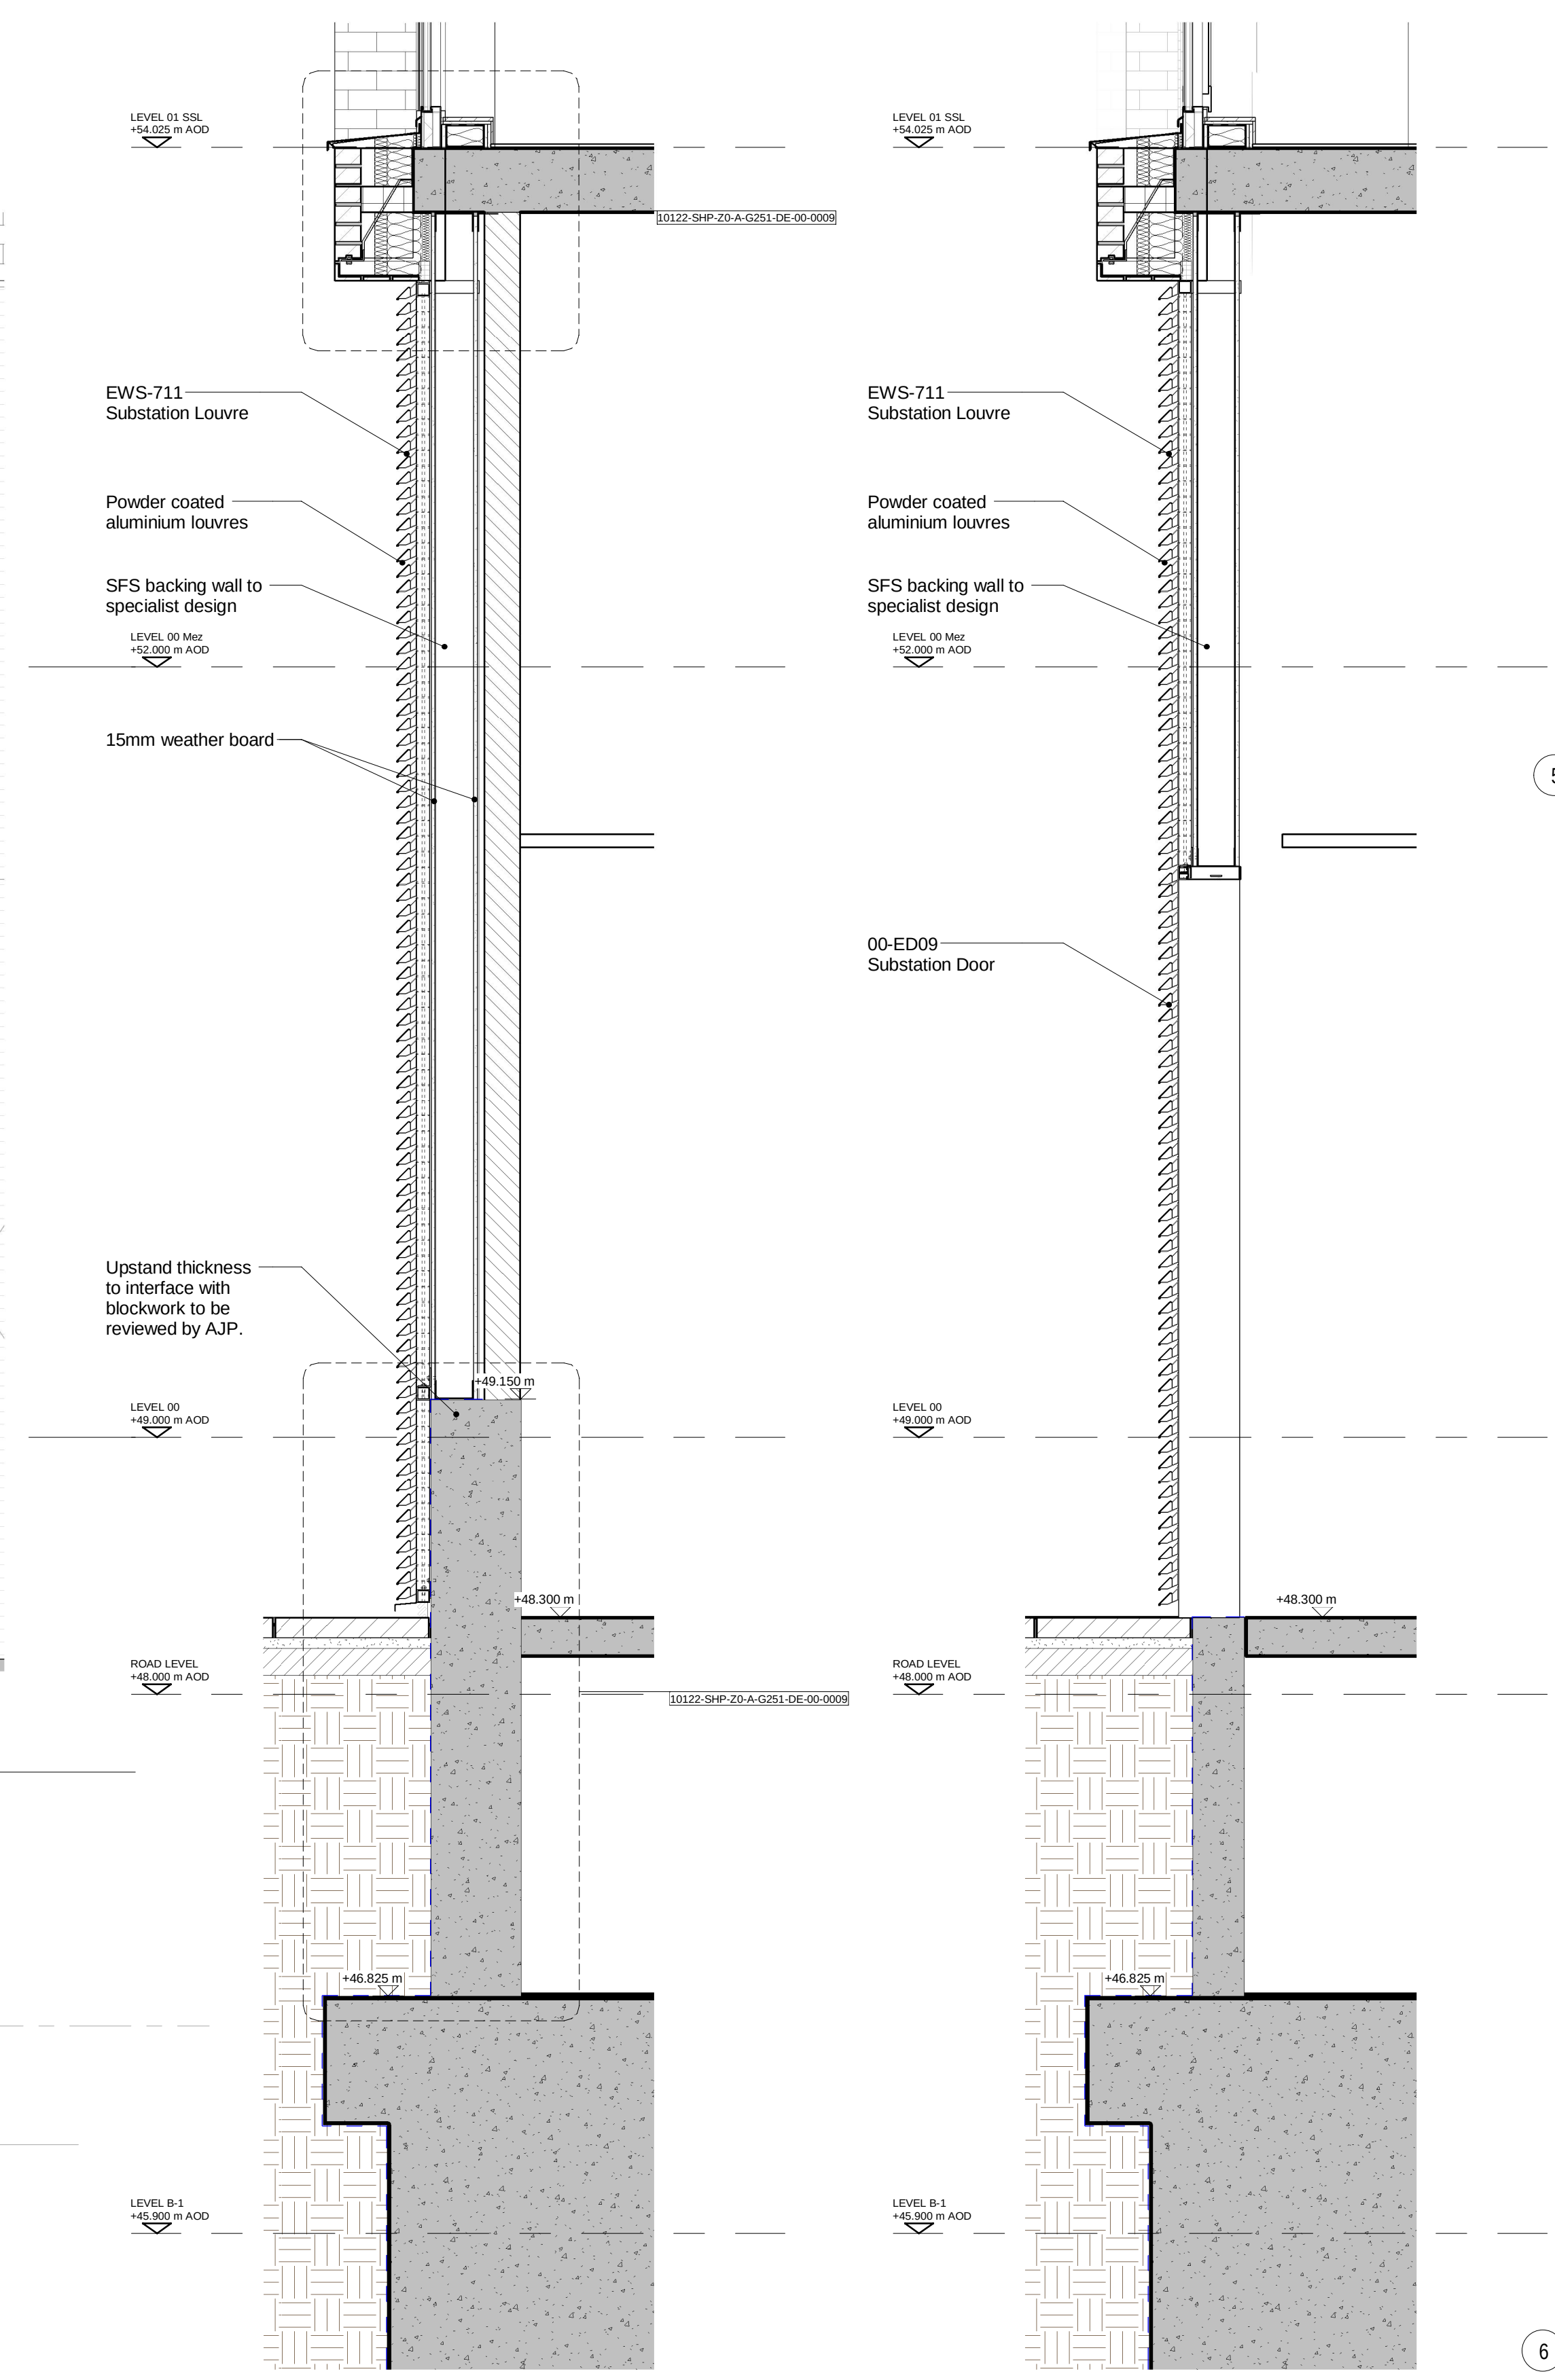


3 G251 External Louvres Type G5 Section
1: 20

4 G251 External Louvres Type G5 Section thro' Substation Door
1: 20

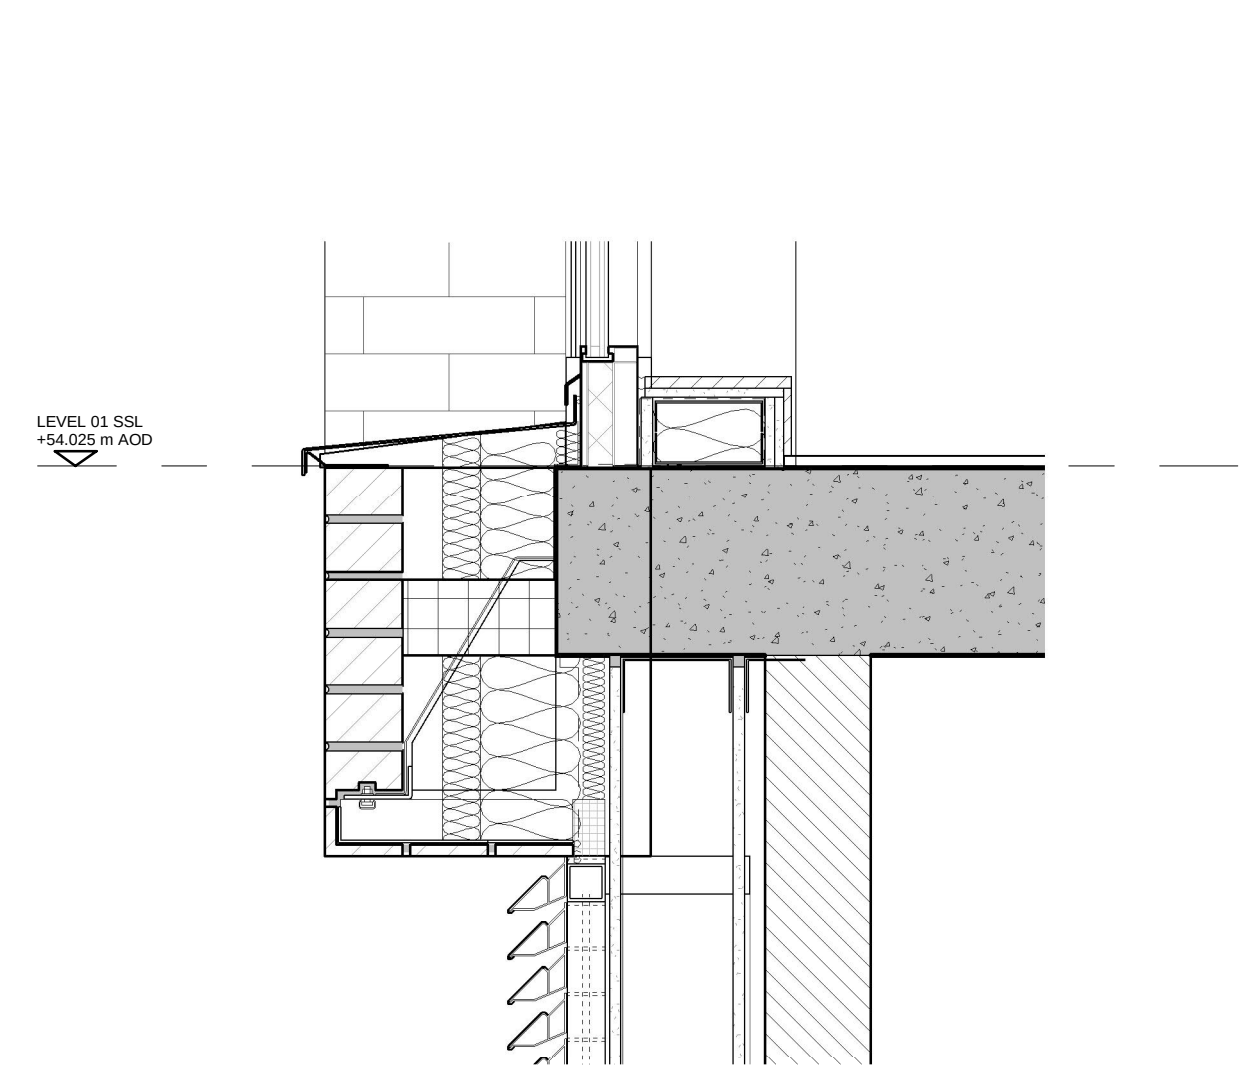

5 G251 External Louvres Type G5 Section Head Detail
1: 10

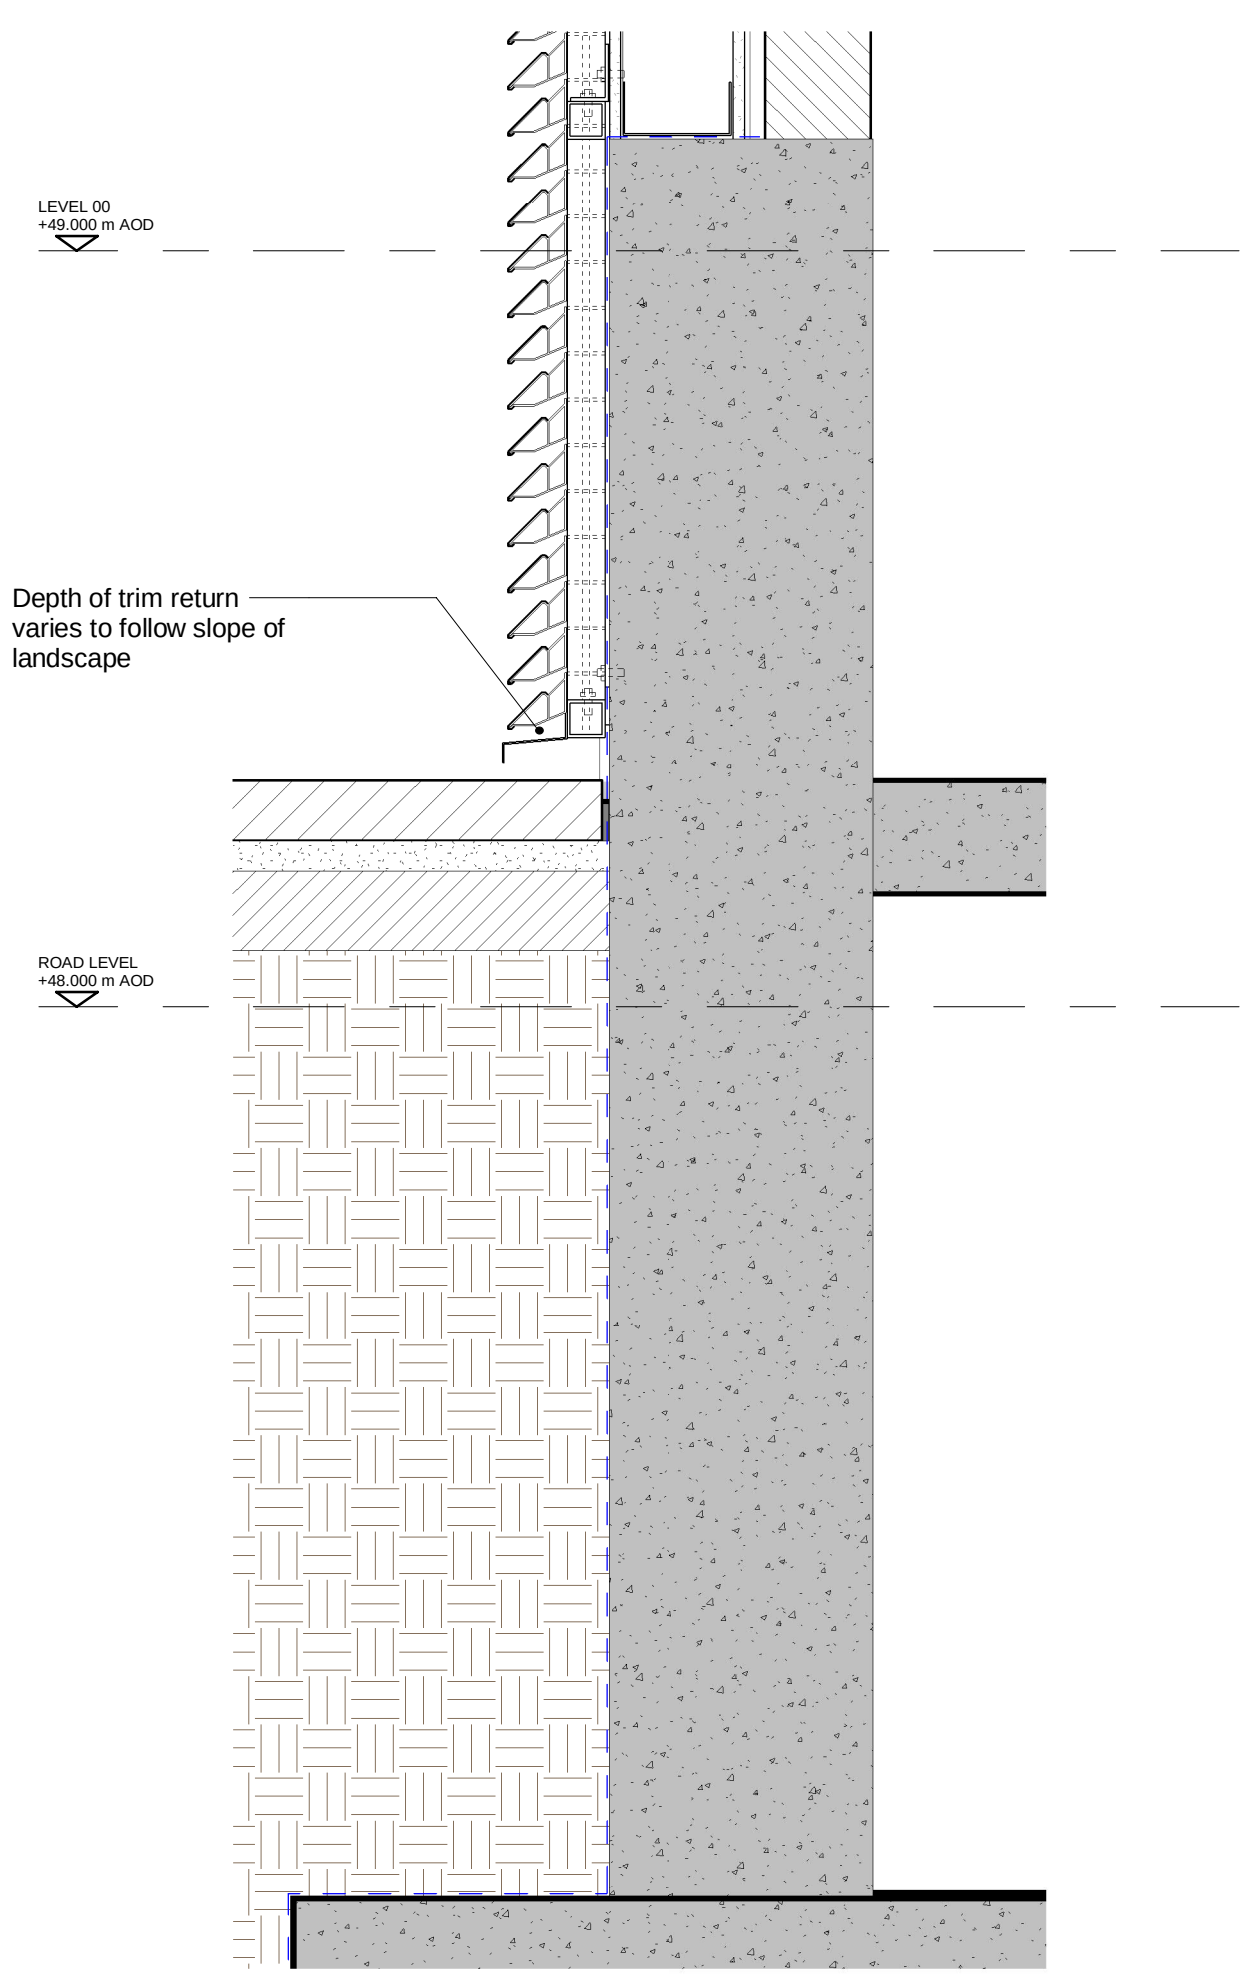

6 G251 External Louvres Type G5 Section Cill Detail
1: 10